




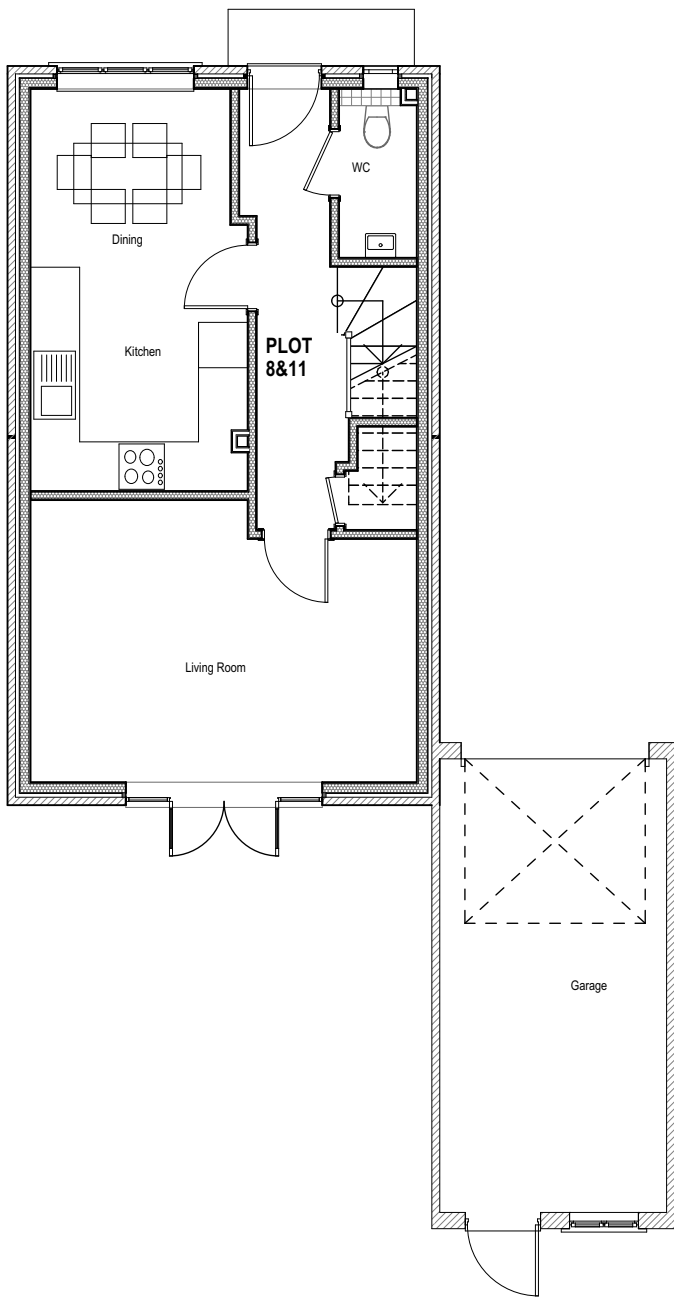

Ground Floor Plan

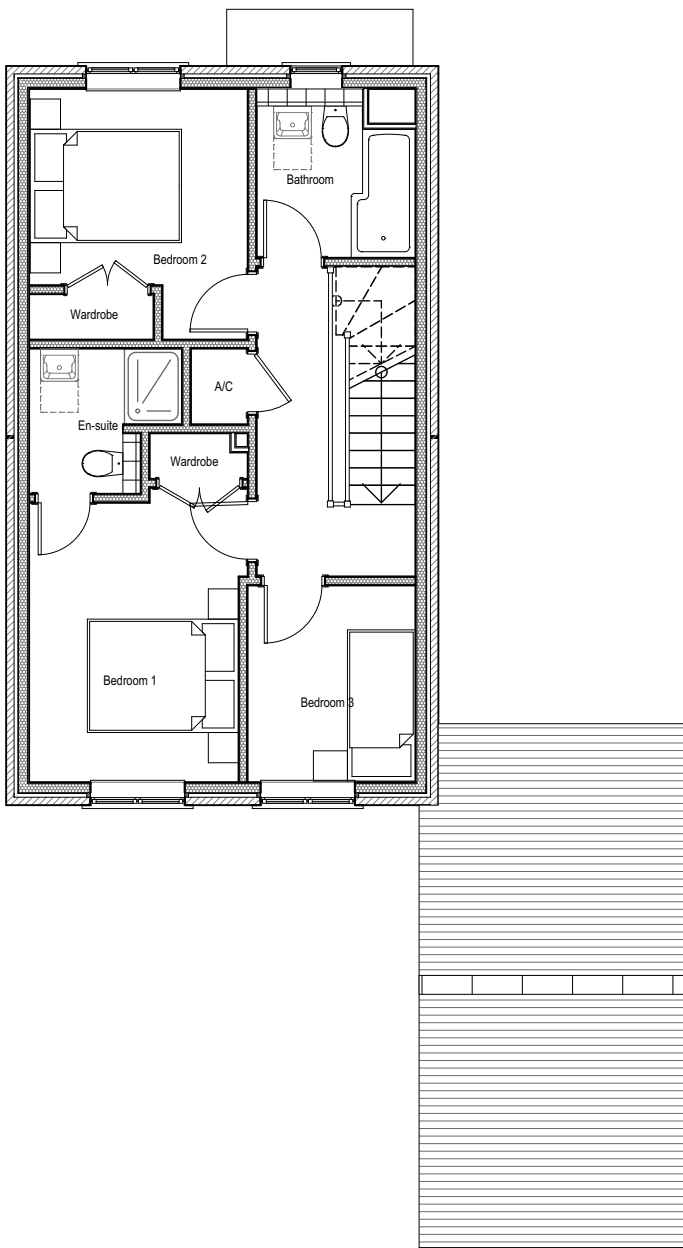


First Floor Plan

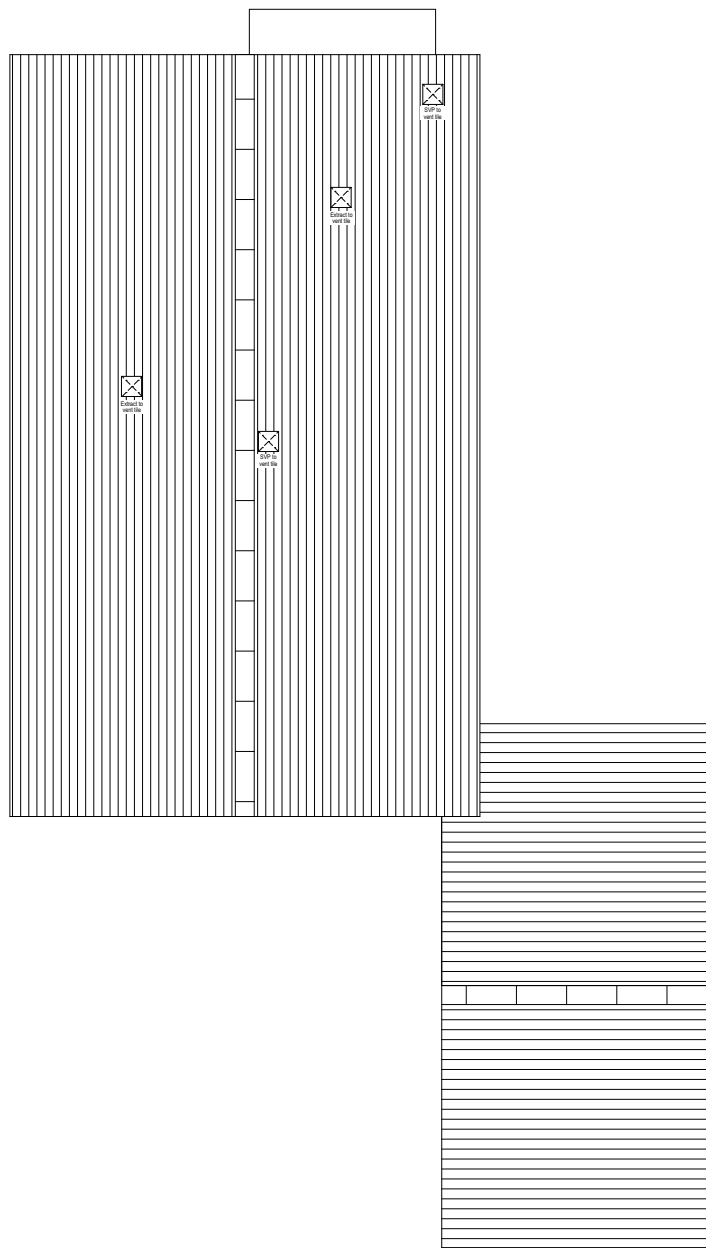

Roof Plan




North Elevation

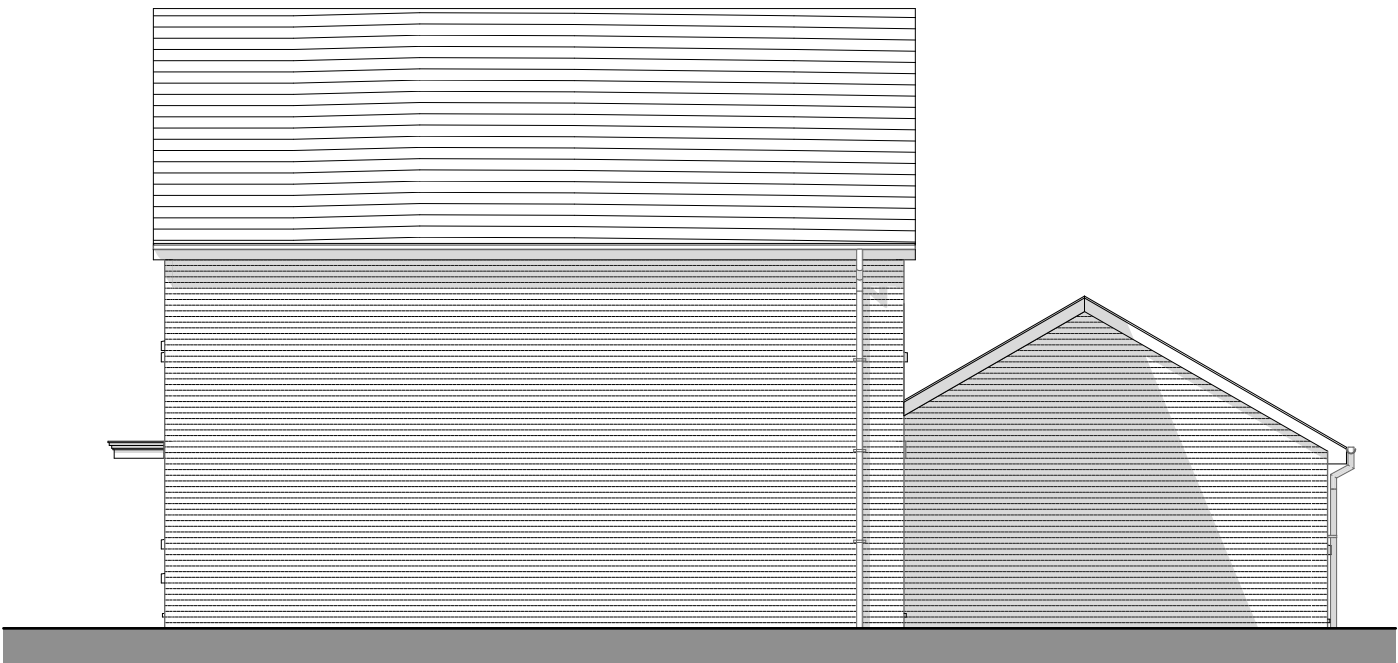

West Elevation



South Elevation

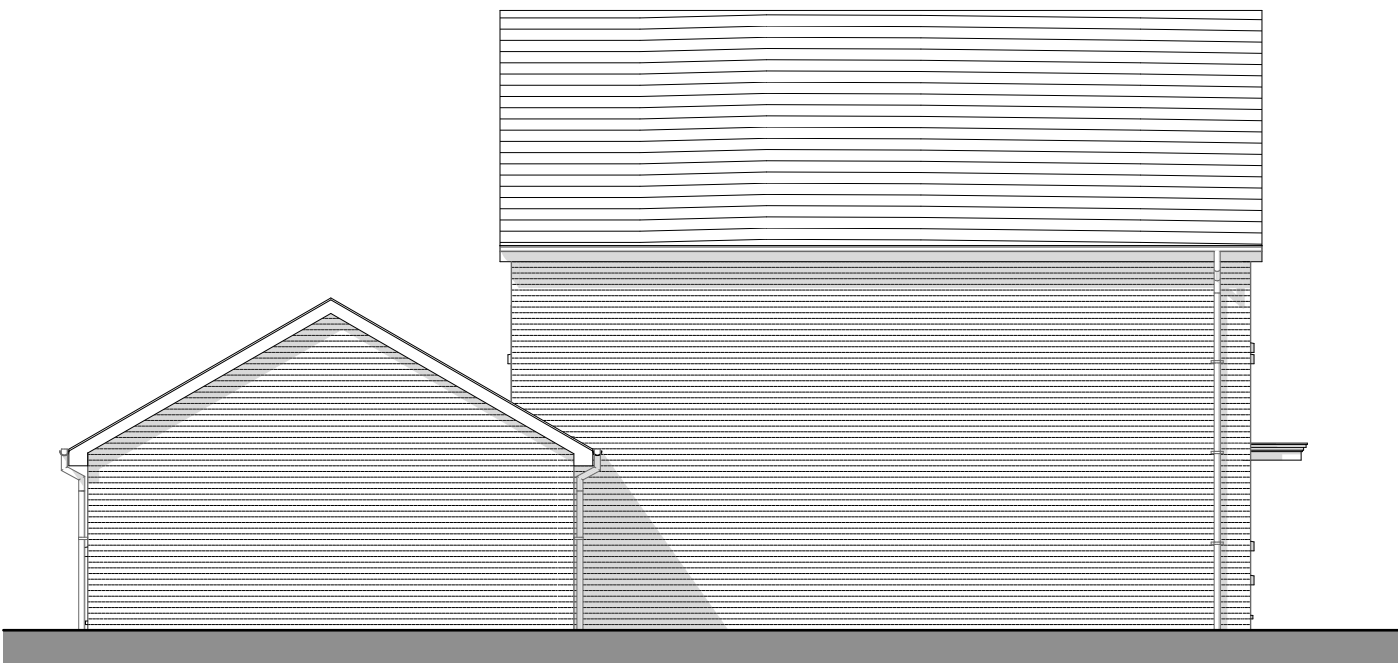

East Elevation

Materials Schedule:-

Roof
Crest Planum Duo Tile - Rustic

Walls
Freshfield Lane FLB First Quality Multi Facing Brick

Cills
Pennine Stone - Portland

Windows
White UPVC

French Doors
White UPVC

Front Doors
Black GRP

Rainwater Goods
Black half round guttering with matching downpipes.

Facias & Soffits
Black UPVC



Victoria House 14 St Johns Road Hedge End Southampton Hampshire SO30 4AB
Tel 01489 773577 * Fax 01489 797111 * E mail sales@crayfernhomes.co.uk

Do not scale this drawing. Use written dimensions only. All dimensions are to be checked on site prior to commencement of work. This drawing is the copyright of Crayfern Homes Limited and may not be copied altered or reproduced in any way without their written authority

PLOT 8 & 11 | FLOOR PLANS & ELEVATIONS
DEVELOPMENT AT:
CINDERS LANE
YAPTON

FOR
CRAYFERN HOMES LIMITED

Scale : 1:100 @ A2 Date : JAN 2020
Drawing No : 97.17.P104