




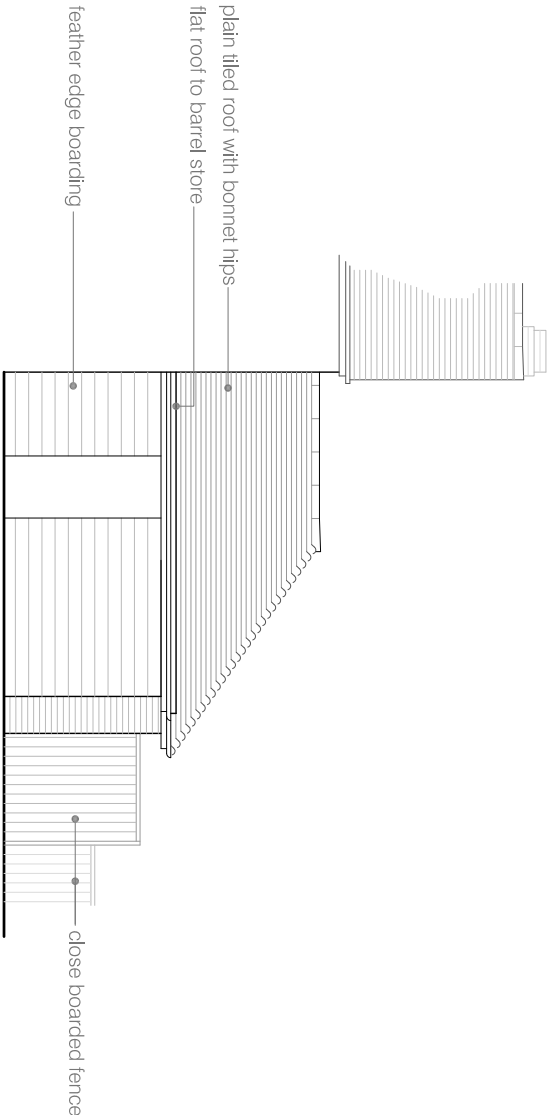

North Courtyard Elevation B: Scale 1:100

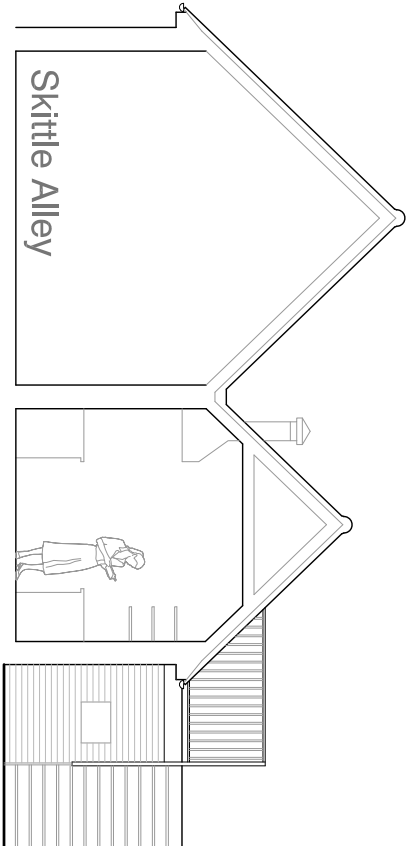

Cross Section A-A: Scale 1:100

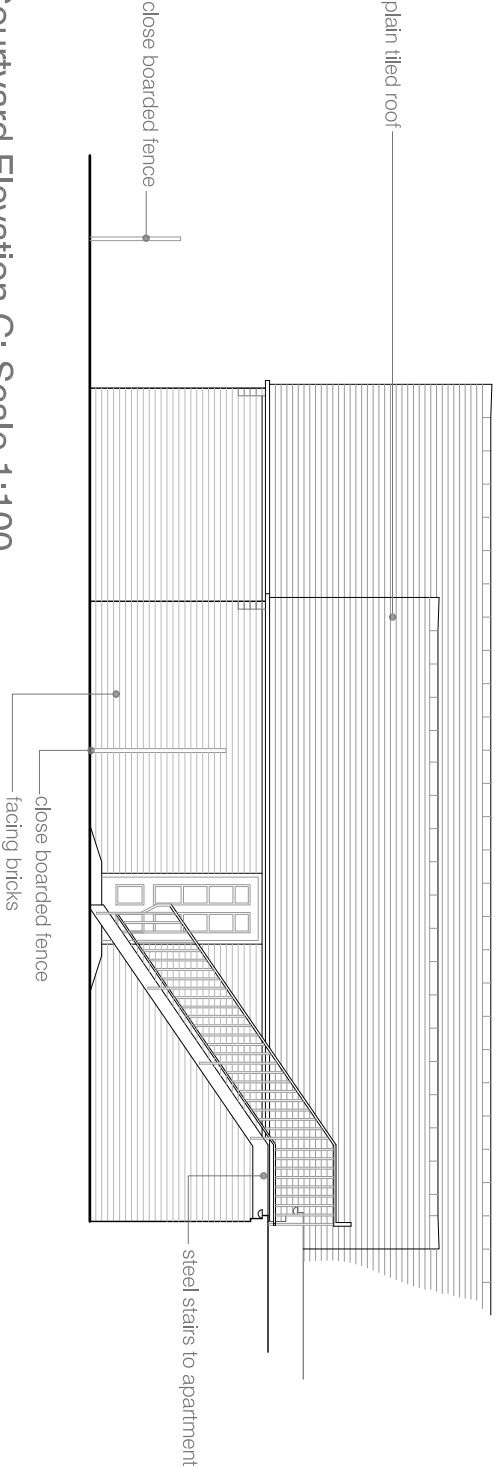

South Courtyard Elevation C: Scale 1:100



West Elevation: Scale 1:100



notes

Permission is granted to scale from this drawing for the purpose of Local Authority Planning Approval only. In all other cases DO NOT scale from this drawing. Please contact this office for any additional information required.

Contractors, Sub-Contractors and Suppliers are to check all relevant dimensions, levels and details of the site and any existing buildings before commencing any shop drawings or building work. Any discrepancies should be reported to this office.

This drawing must be read in conjunction with all related drawings and documents relevant to this project, including those prepared by appointed consultants, specialists and sub-consultants etc.

This drawing is the copyright of **RDV a Design**.

revisions

-	-	-
-	-	-

RDV a Design

9 Oak End | Arundel | West Sussex
Tel: 01903 884013

project
The Maypole Inn
Maypole Lane, Yapton
West Sussex

drawing

Elevations and Typical Cross Section

As Proposed

Sheet Two of Two

scale		date
1:100	@ A3	January 2019
job no	drawing no	rev
18135	02.04	-