


ARUN DISTRICT COUNCIL		
No.	Y	15
OS		
RECEIVED 18-2-05		

ARUN DISTRICT COUNCIL		
No.	Y	28
09/00C		
Received		

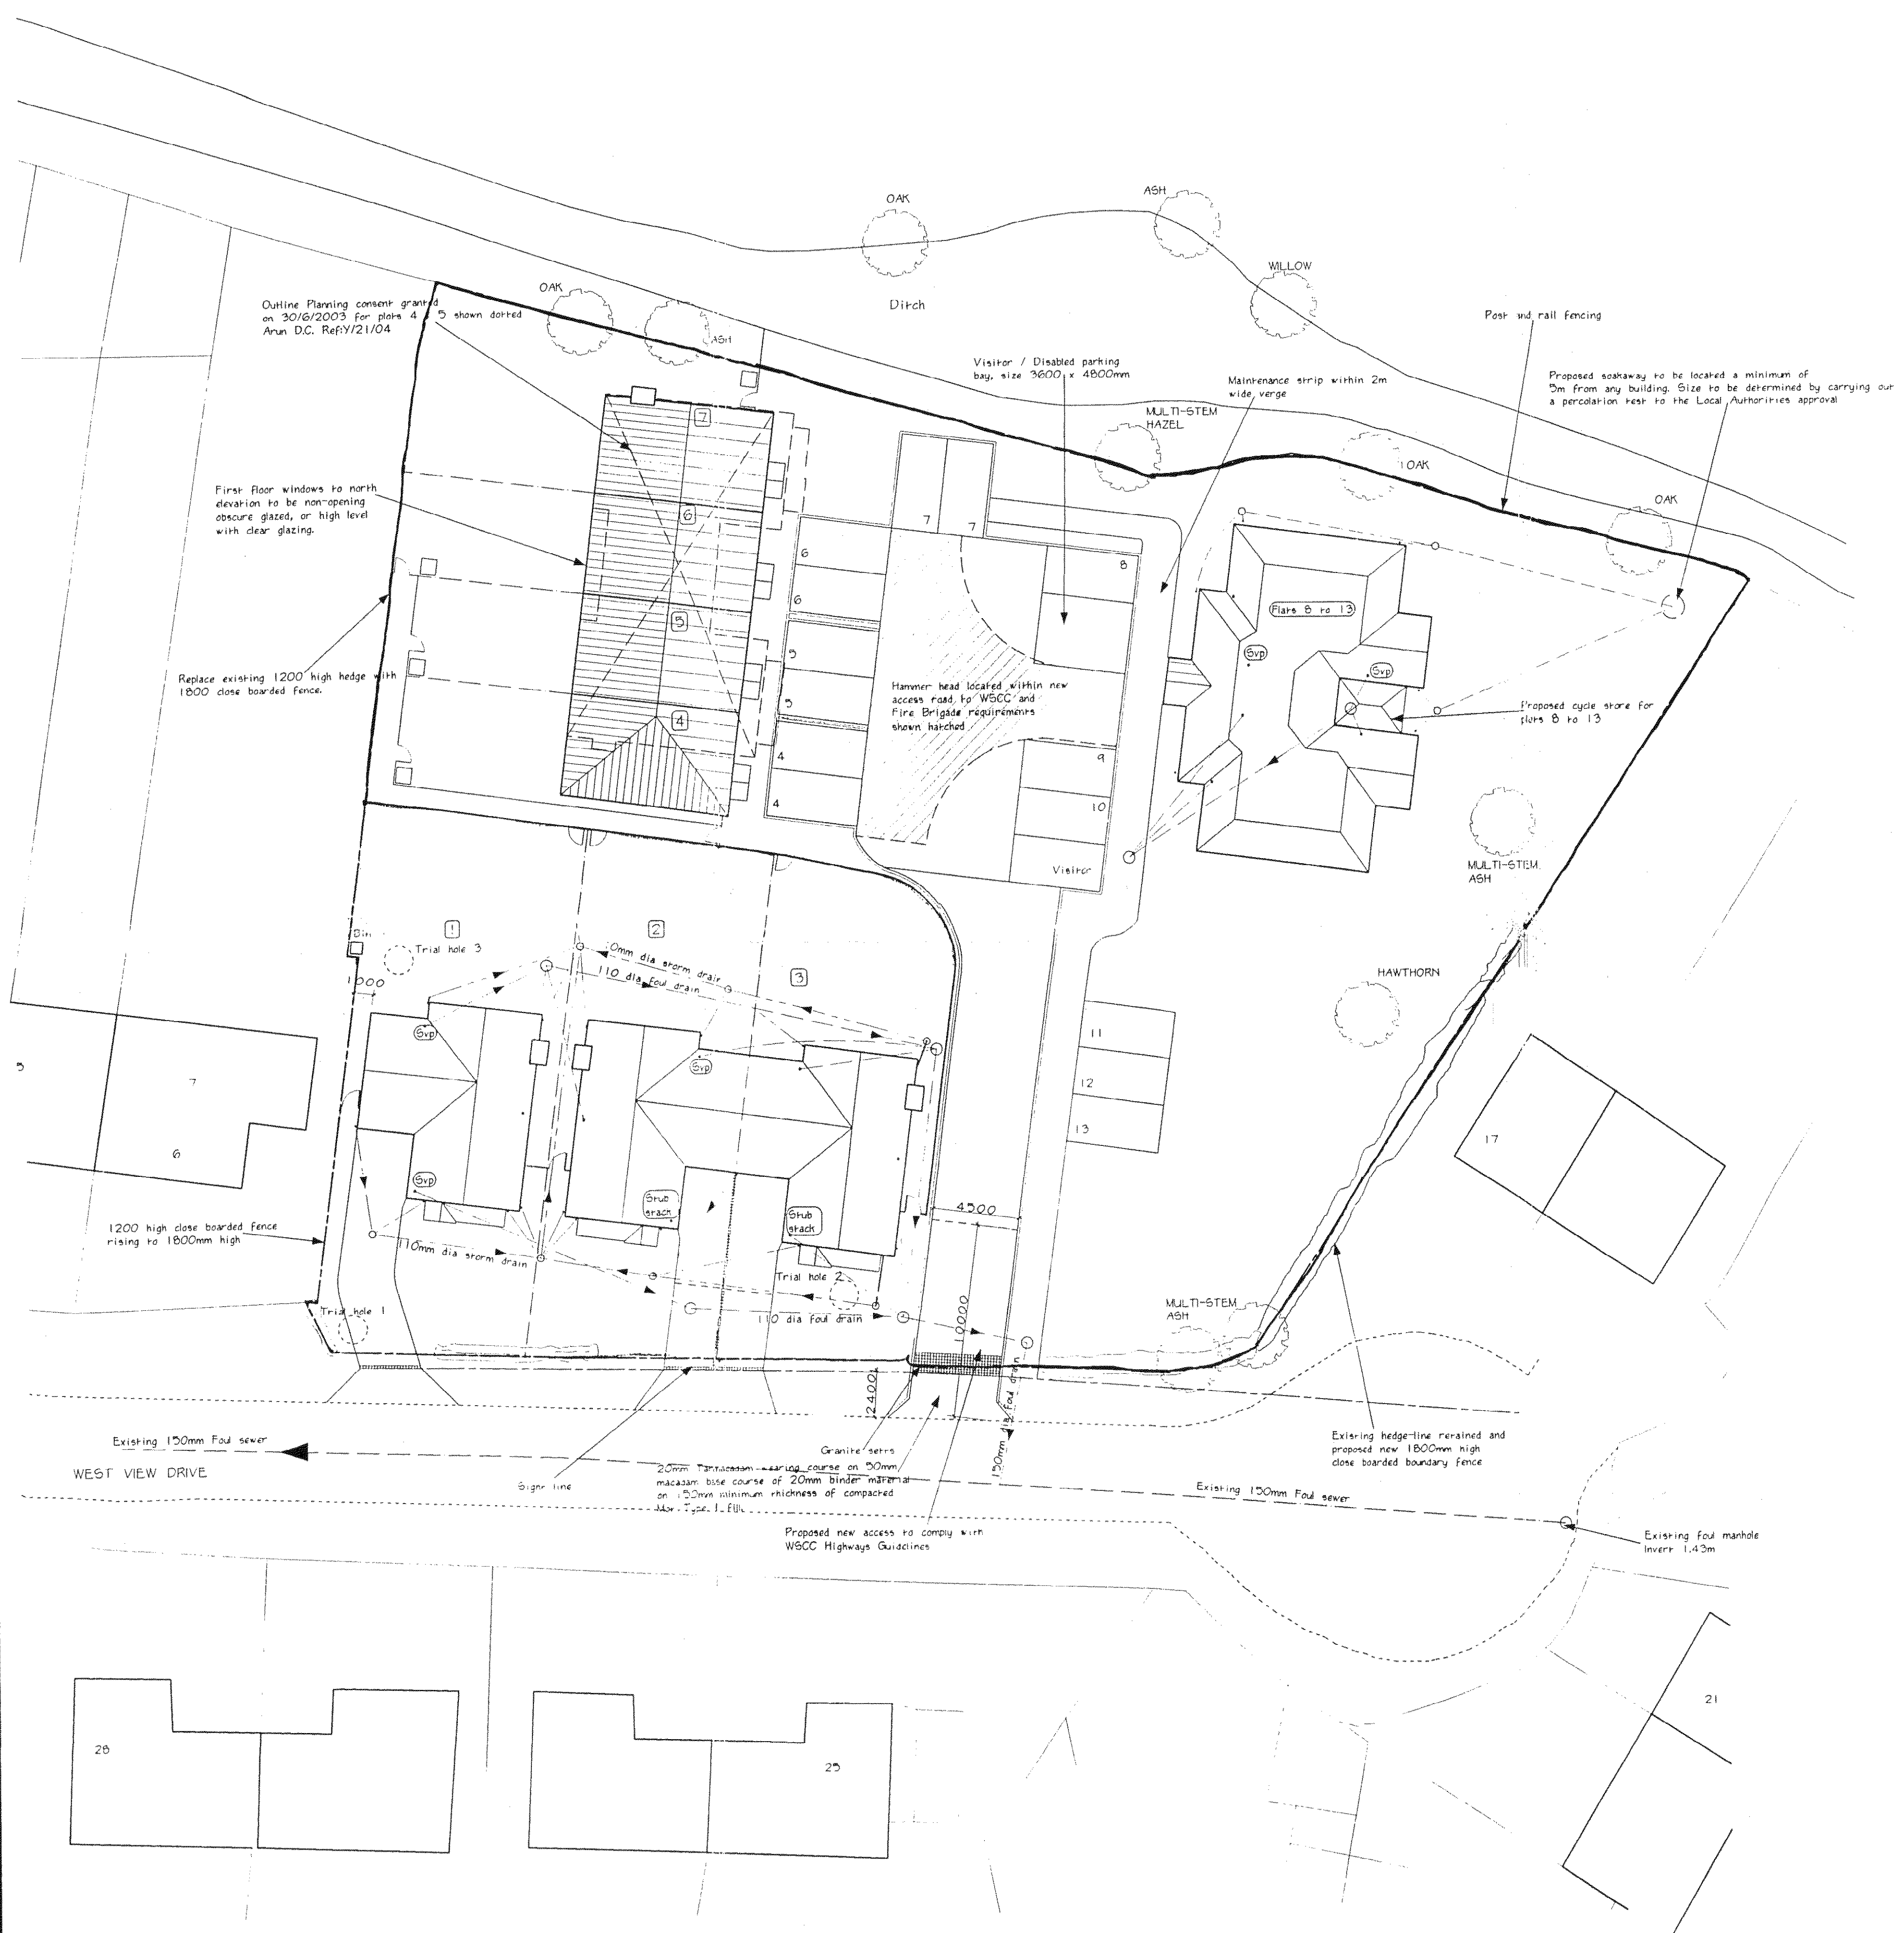

TITLE PROPOSED TERRACE OF 4 DWELLINGS TO REPLACE PLOTS 4 & 5 ON LAND BETWEEN 7 & 17 WEST VIEW DRIVE, YAPTON.	
CLIENT S.A. CONSTRUCTION CO. LTD.	
SCALES 1:200	
DRAWING No. 980/51	DATE December 2004
 Michael Hemmings BUILDING DESIGN	
8 ALFOLD BUSINESS CENTRE LOXWOOD ROAD ALFOLD SURREY GU6 8HP Tel: Loxwood (01403) 752029	

SITE PLAN 1:200

LOCATION PLAN 1:1250