




- NOTES
- DO NOT SCALE OFF THIS DRAWING EXCEPT FOR PLANNING PURPOSES
 - CHECK ALL DIMENSIONS ON SITE BEFORE ANY WORK IS COMMENCED
 - ALL GOODS MATERIALS AND WORKMANSHIP MUST CONFORM WITH CURRENT BUILDING REGULATIONS, BRITISH STANDARDS AND CODES OF PRACTICE
 - COPYRIGHT OF THIS DRAWING IS RETAINED BY THE ARCHITECT AND IT MUST NOT BE REPRODUCED WITHOUT WRITTEN CONSENT

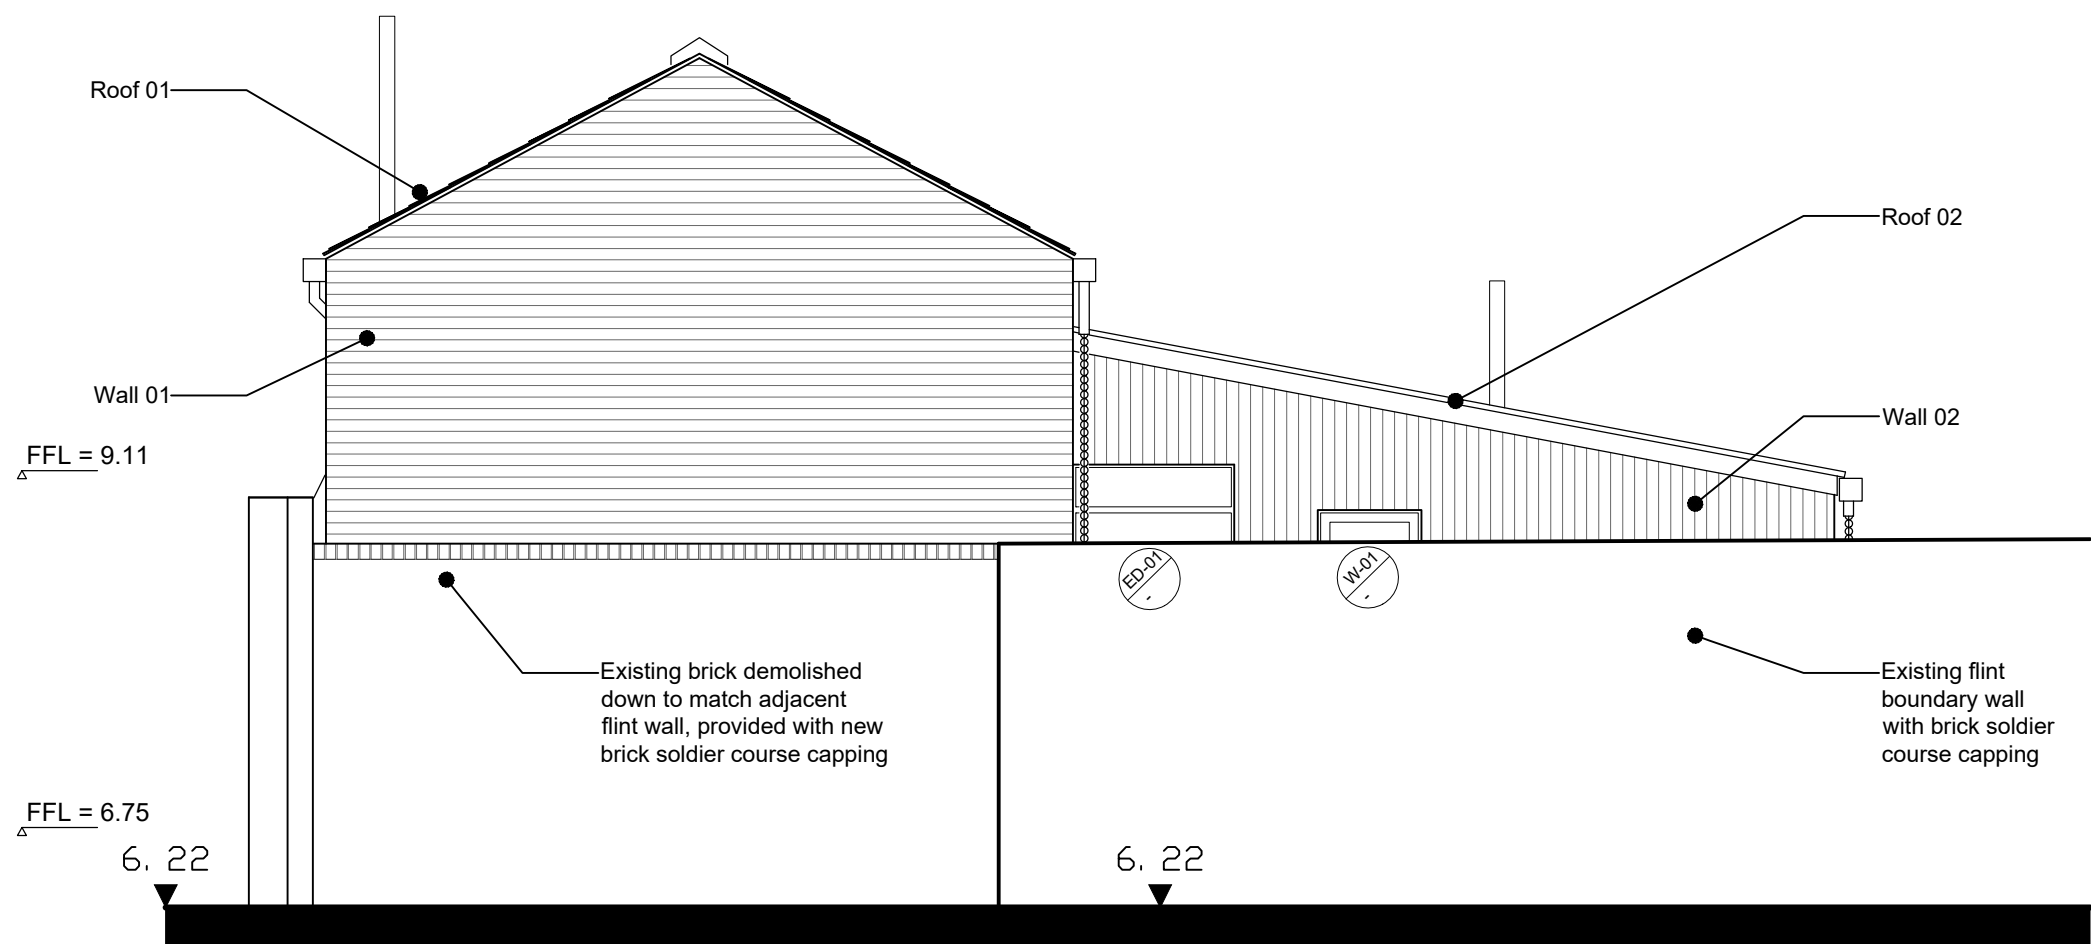


Proposed East Elevation 1:50

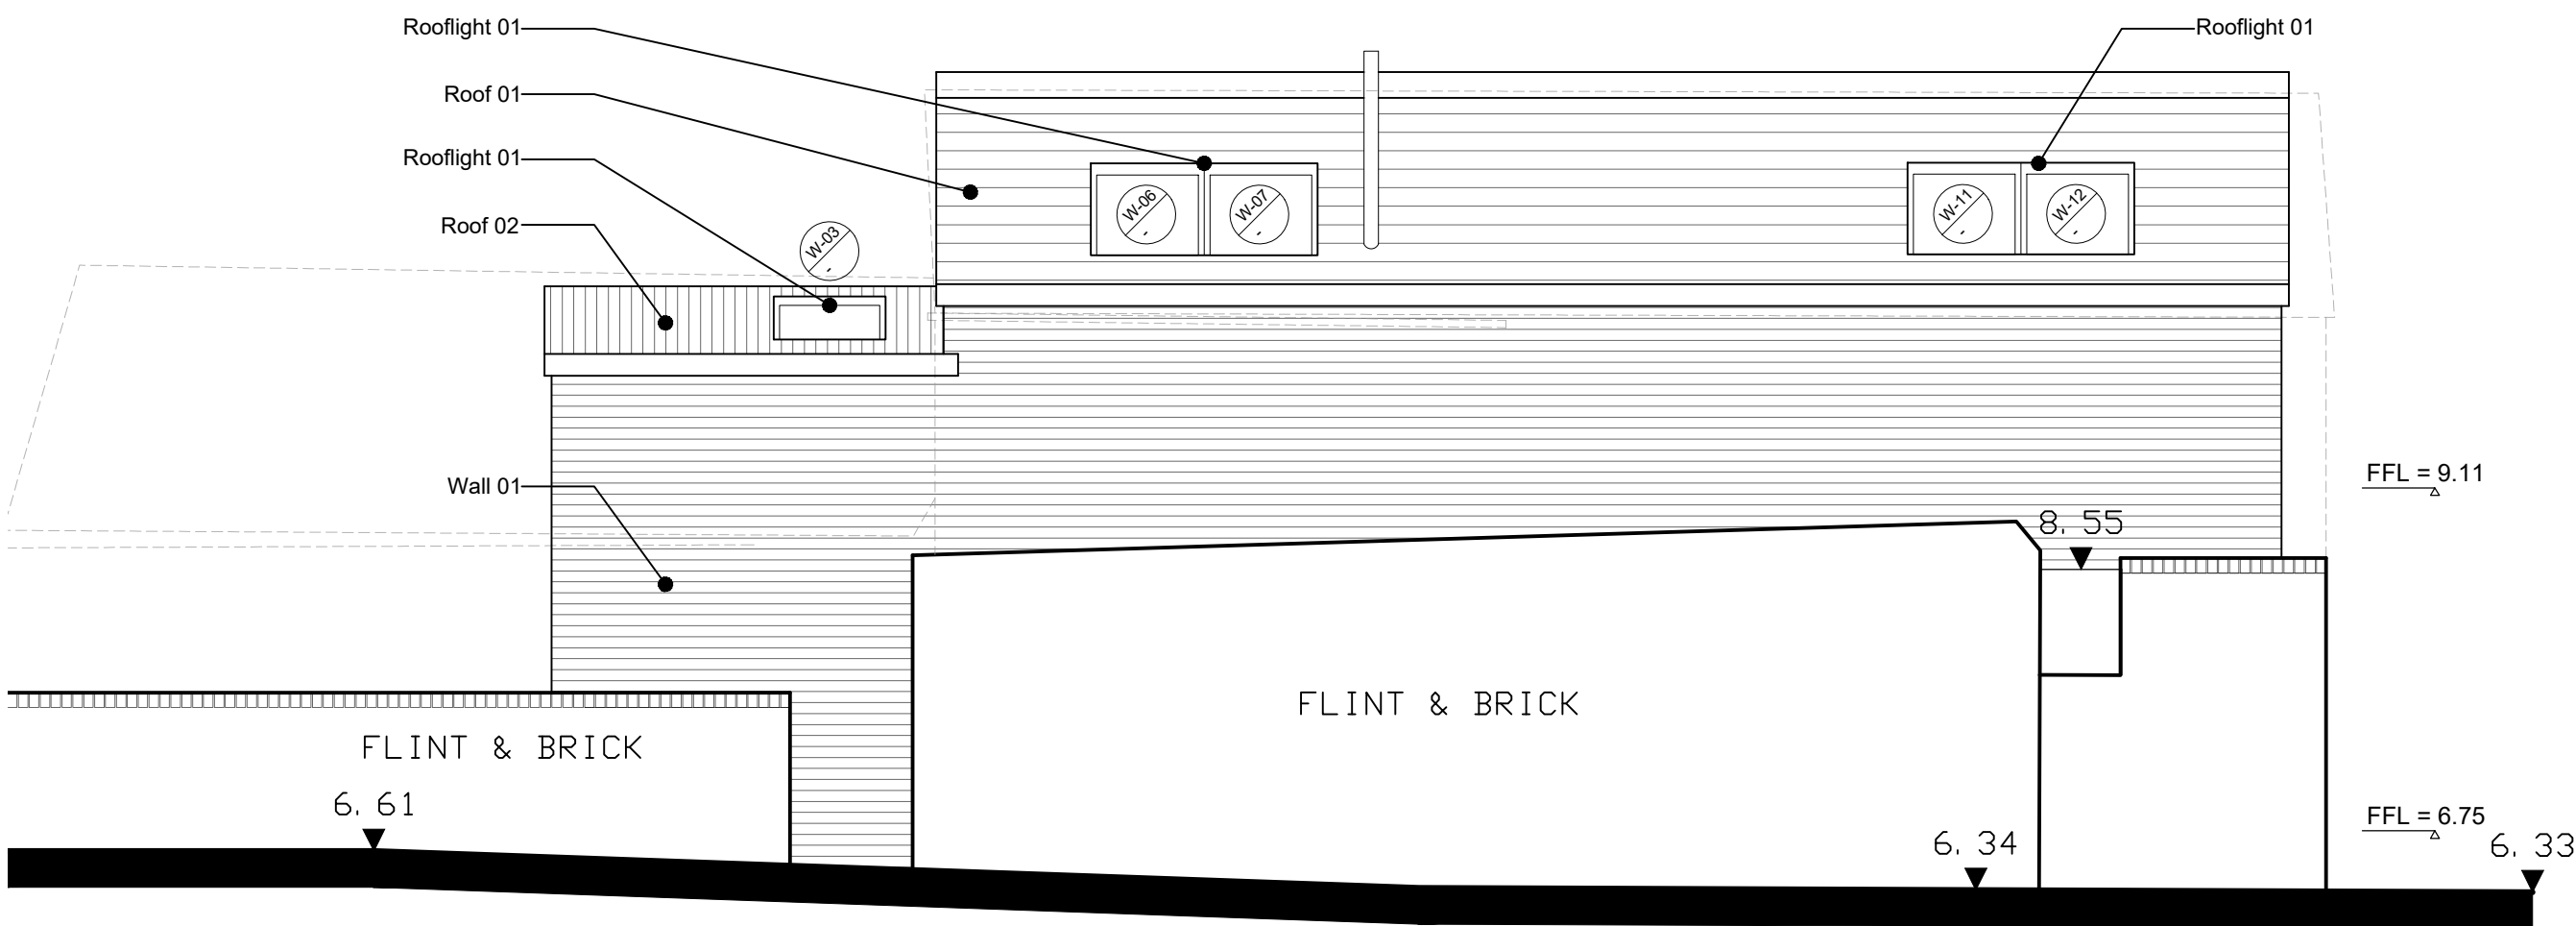


Proposed South Elevation 1:50

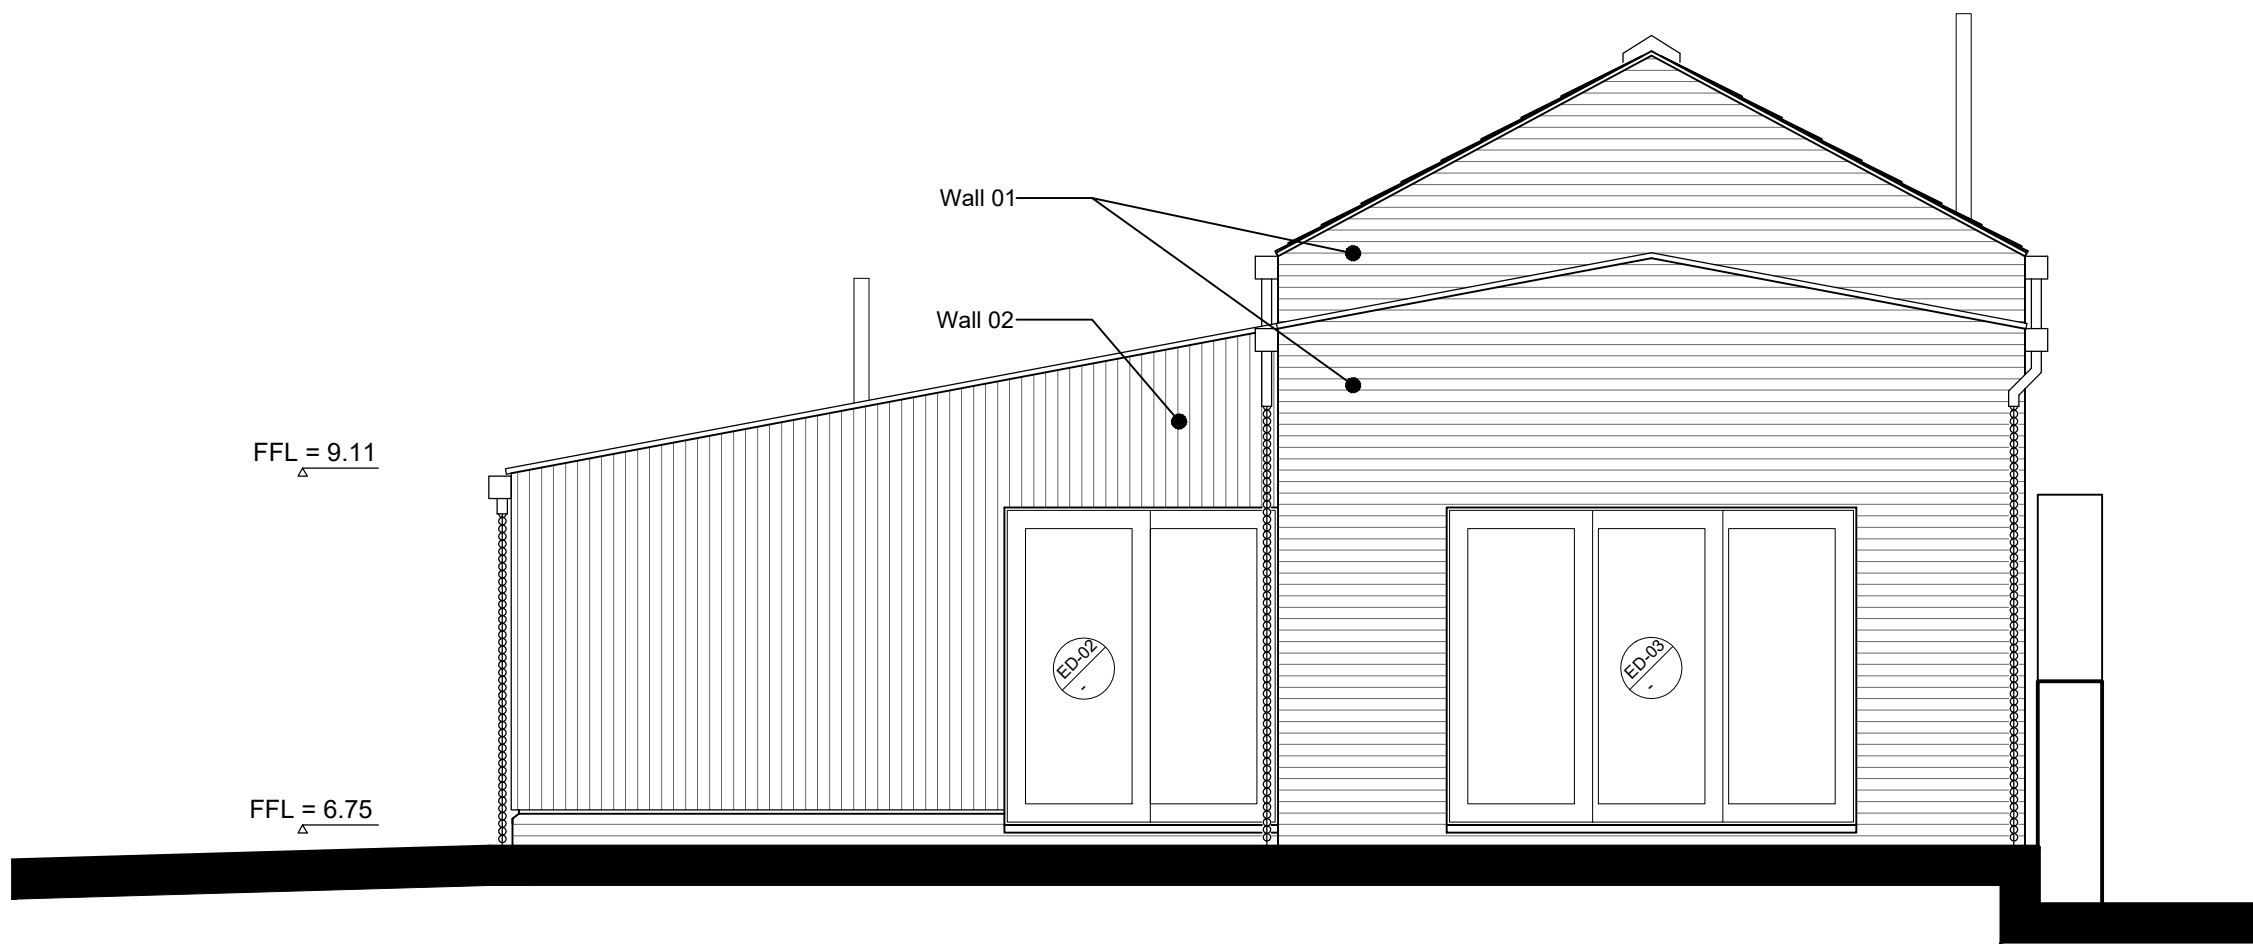

Proposed West Elevation 1:50

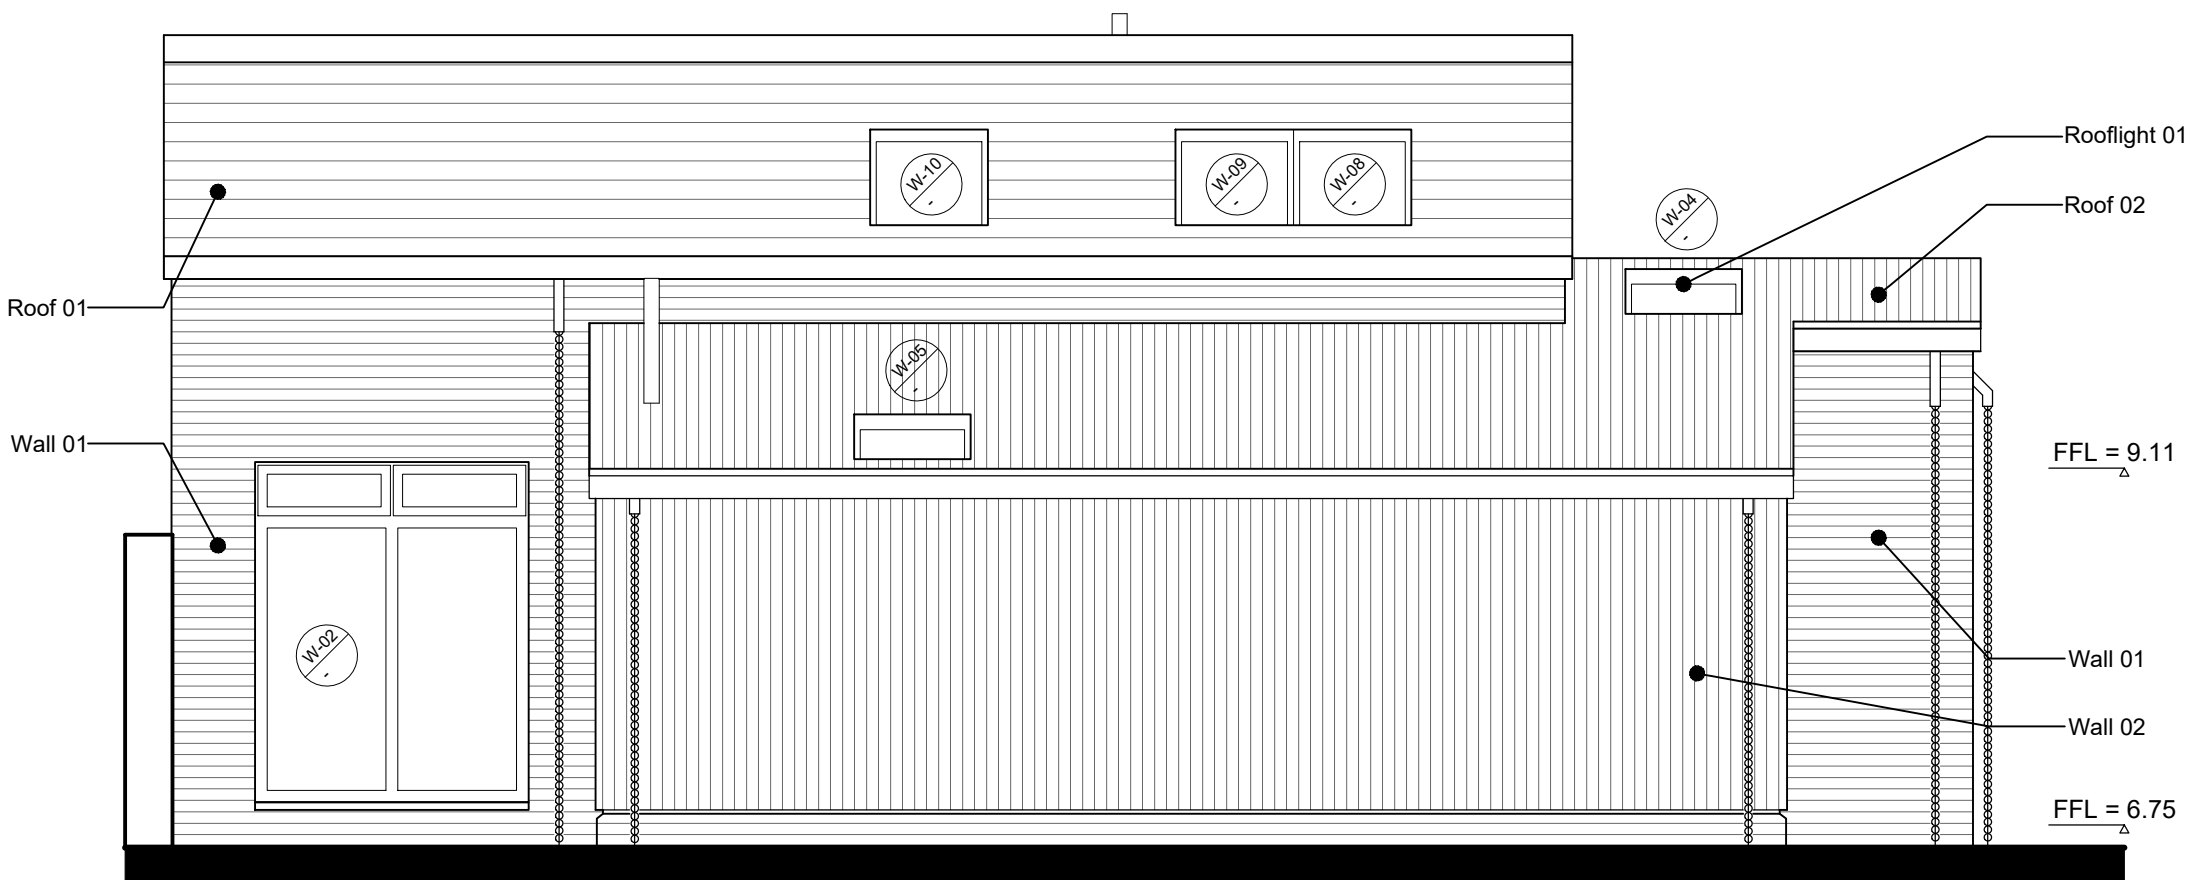

Proposed North Elevation 1:50

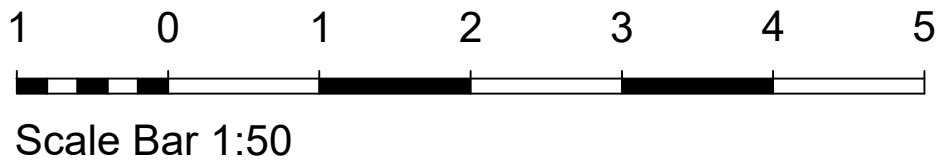

A	19.05.2020	RM	Notations relating to material schedule
REV	DATE	BY	AMENDMENT
 folkes architects The Old Forge 6 Church Street Storrington West Sussex RH20 4LA t. 01903 868629 info@folkesarchitects.co.uk			
CLIENT			
Mr P Mountford			
JOB TITLE			
Reptune Main Road Yapton West Sussex BN18 0EA			
DRAWING TITLE			
Proposed Elevations PLANNING ISSUE			
DATE	SCALE	DRAWN BY	RM
03.04.2020	Shown on A1	CHECKED BY	EC
JOB NO.	DRAWING NO.	REVISION	
19060	4.03	A	