




ELEVATIONS

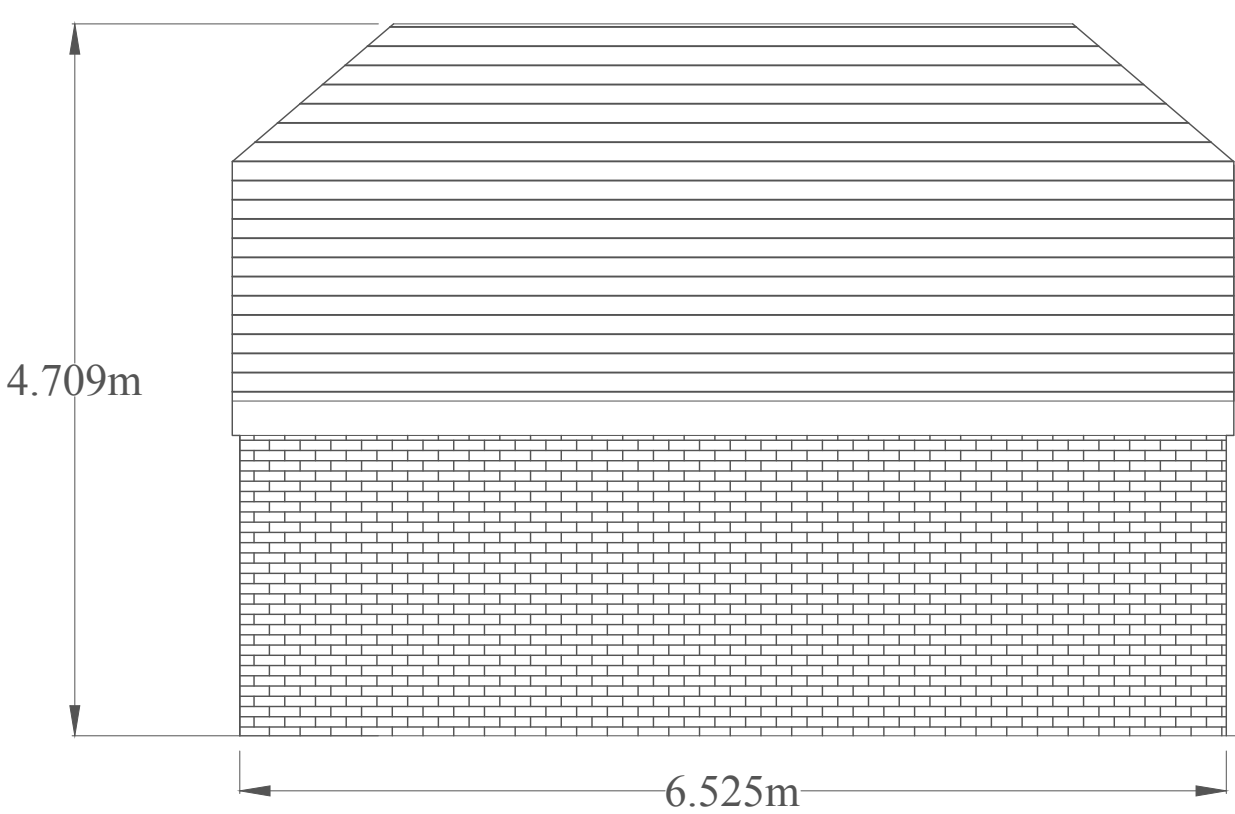


EAST ELEVATION

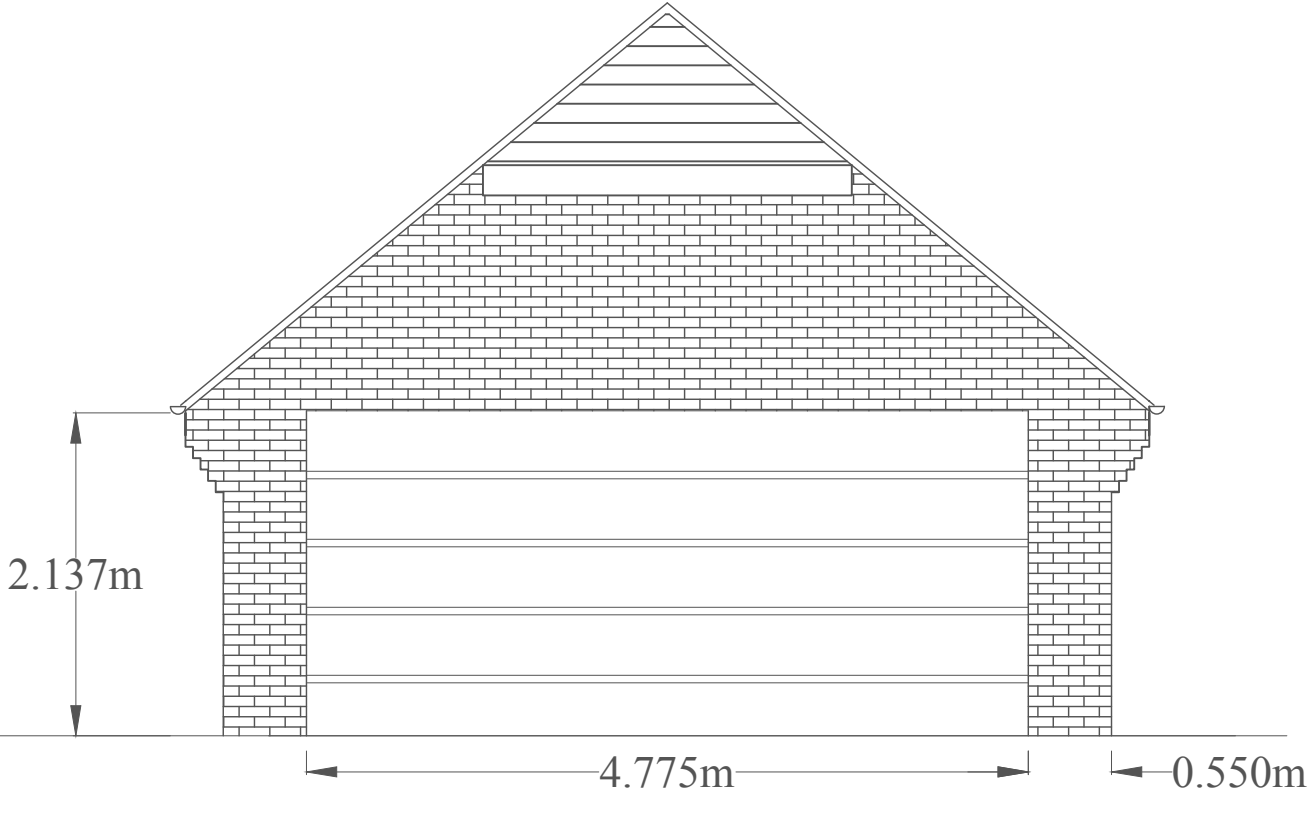


NORTH ELEVATION

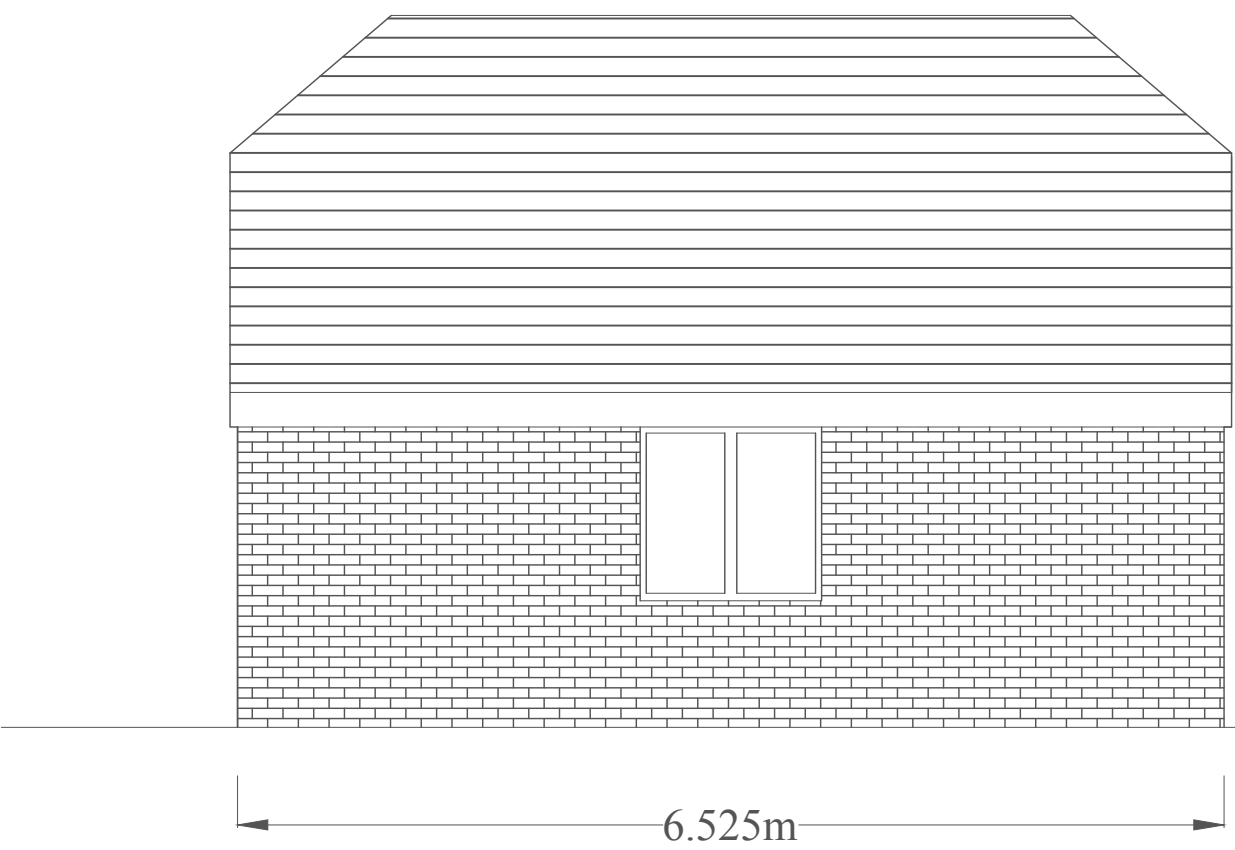

WEST ELEVATION

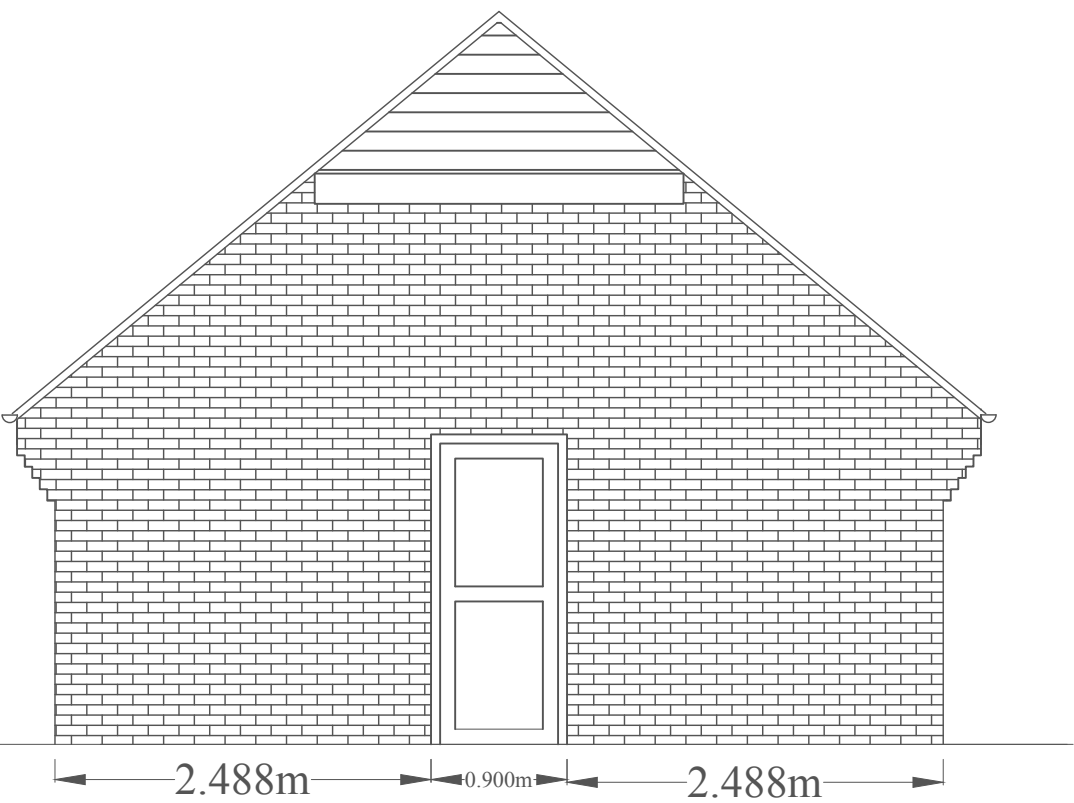

SOUTH ELEVATION

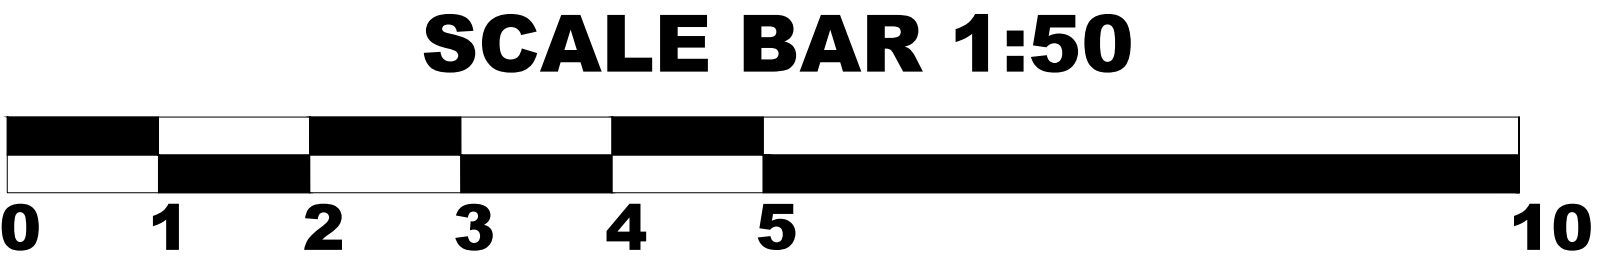

SCALE BAR 1:50

 AYLING-GROUNDWORKS.CO.UK			
project MAGNOLIAS CHURCH LANE YAPTON ARUNDEL BN18 0EH			
drawing title PROPOSED GARAGE ELEVATIONS			
Drawn by J. Ayling © COPYRIGHT			
date	11/01/2021	scale	1:50 @ A1
job no.	JA-MAG-02	drg. no.	03
		rev	A