



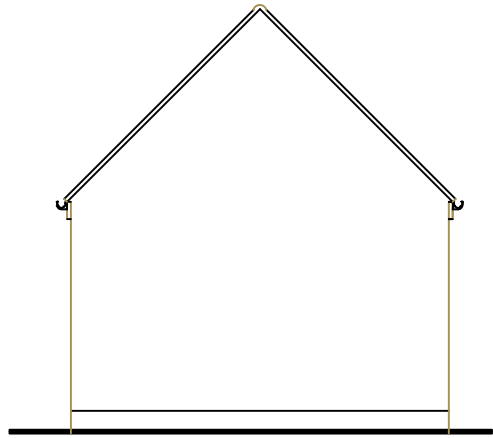


EXISTING NORTH EAST ELEVATION 1:100



EXISTING NORTH WEST ELEVATION 1:100

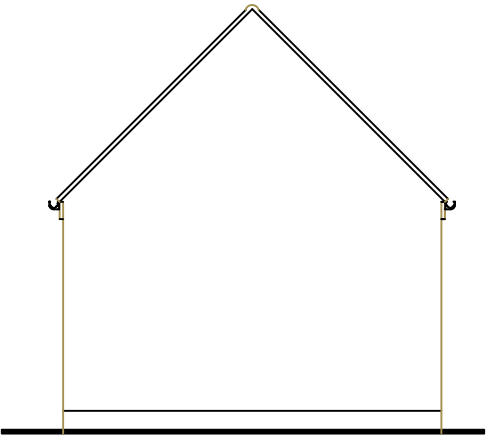

EXISTING SOUTH WEST ELEVATION 1:100

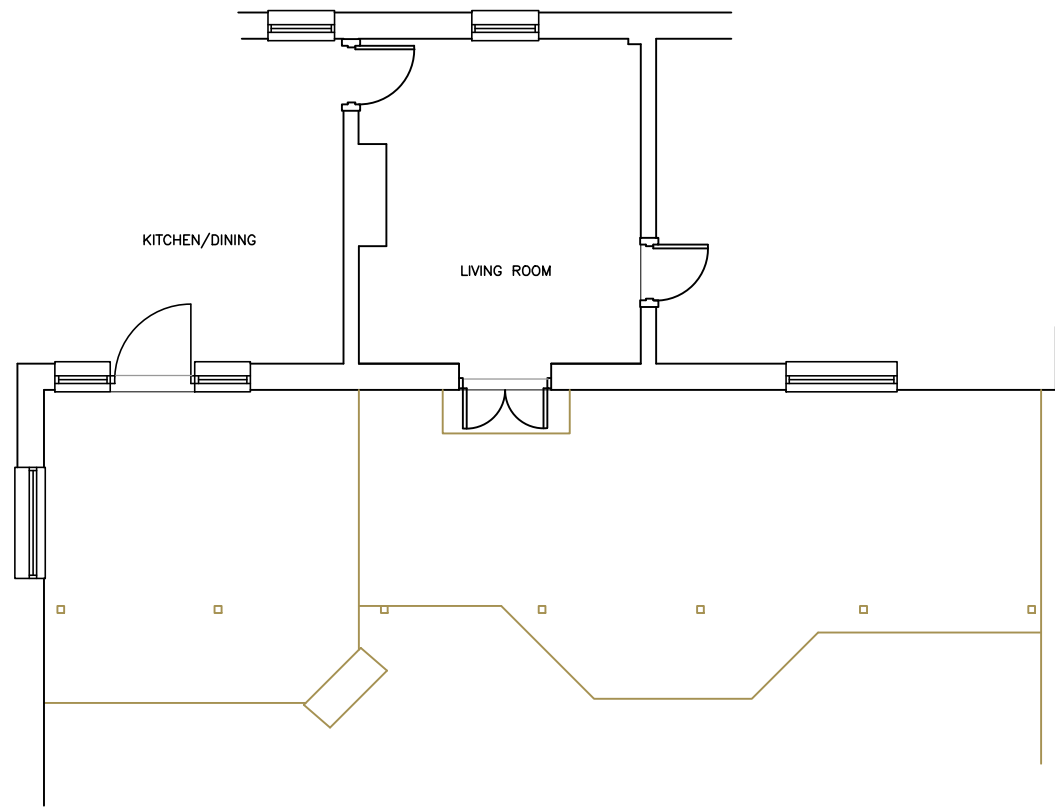

EXISTING PART GROUND FLOOR PLAN 1:100

AMdesign

ARCHITECTURE DESIGN DEVELOPMENT
Leeza Aldis-Hobbs ARB RIBA SPAB

Mob: 07756 329400
e-mail: leeza@amdesignltd.co.uk

PROJECT
**THE STABLES
HOE LANE
FLANSHAM
PO22 8NW**
PROJECT STAGE
PLANNING

DRAWING
EXISTING PLANS

DRAWING No
345/02

SCALE 1:100 DRAWN LA
DATE FEB 2021 CHECKED

LETTER	REVISION	DATE
This scheme is subject to town planning and all other necessary consents. All dimensions and levels to be checked on site. This drawing is to be read in conjunction with other relevant drawings and documents. Report all discrepancies to the Architect before work commences. AM Design is the trading name of AM Design Ltd © AM Design Ltd. All rights reserved.		

