



This drawing and its contents are the strict copyright of Architectura Design. No reproduction without permission. Do not scale. Written dimensions to be used where given. All dimensions and details to be checked on site. FOR PLANNING PURPOSES ONLY

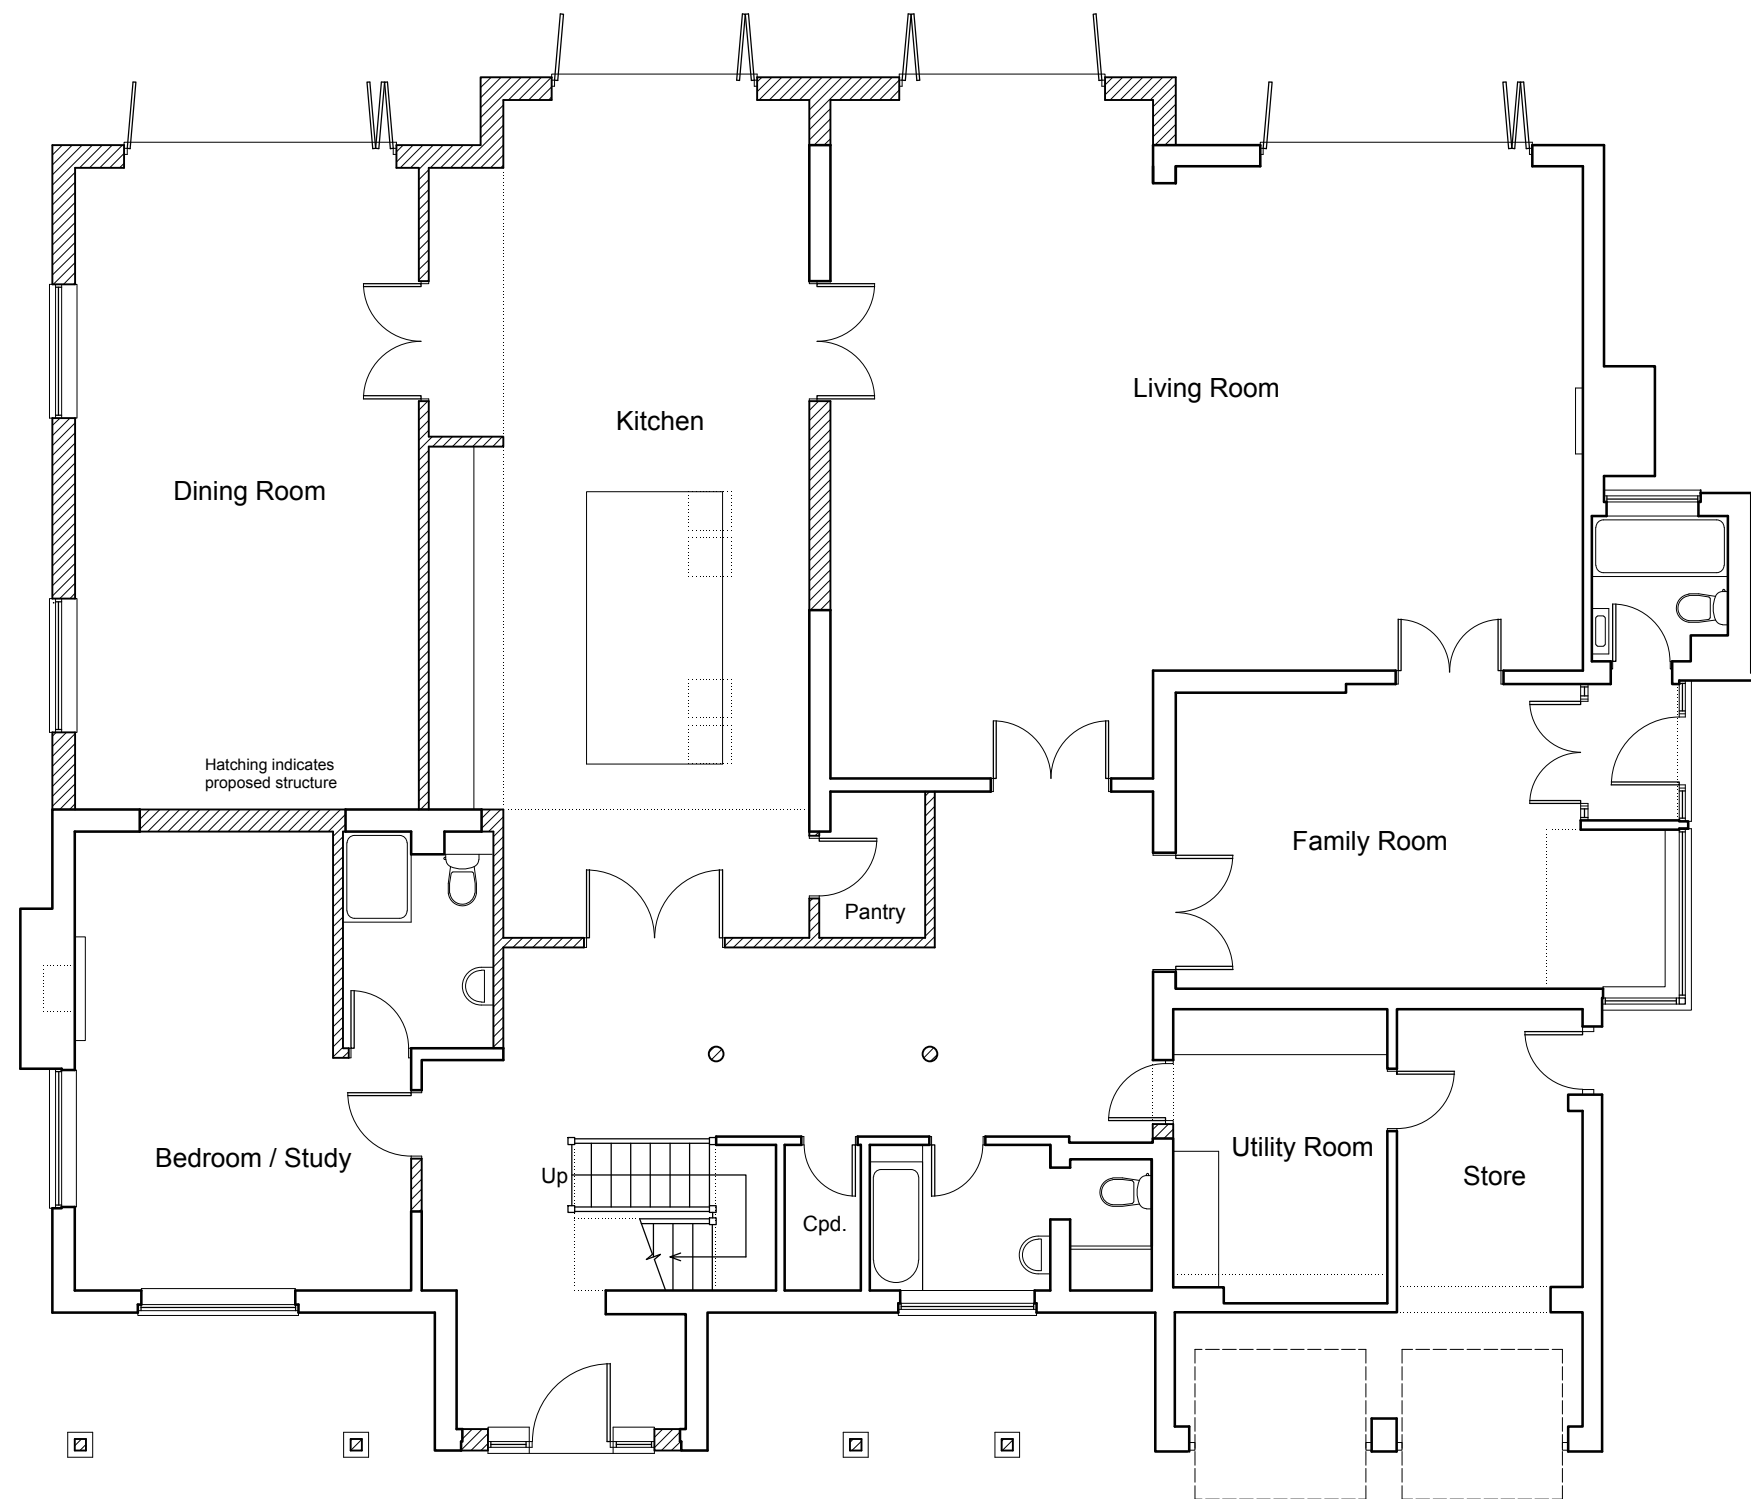

Ground Floor Plan

 

Architectura
Architectural Design & Drawing Service

Proposed Detached Garage
at Willows, Hoe Lane, Flansham
for Mr and Mrs R Lynes

Drawing S01 April 2018 Scale 1:100 @ A3
Survey Drawing - Ground Floor Plan