




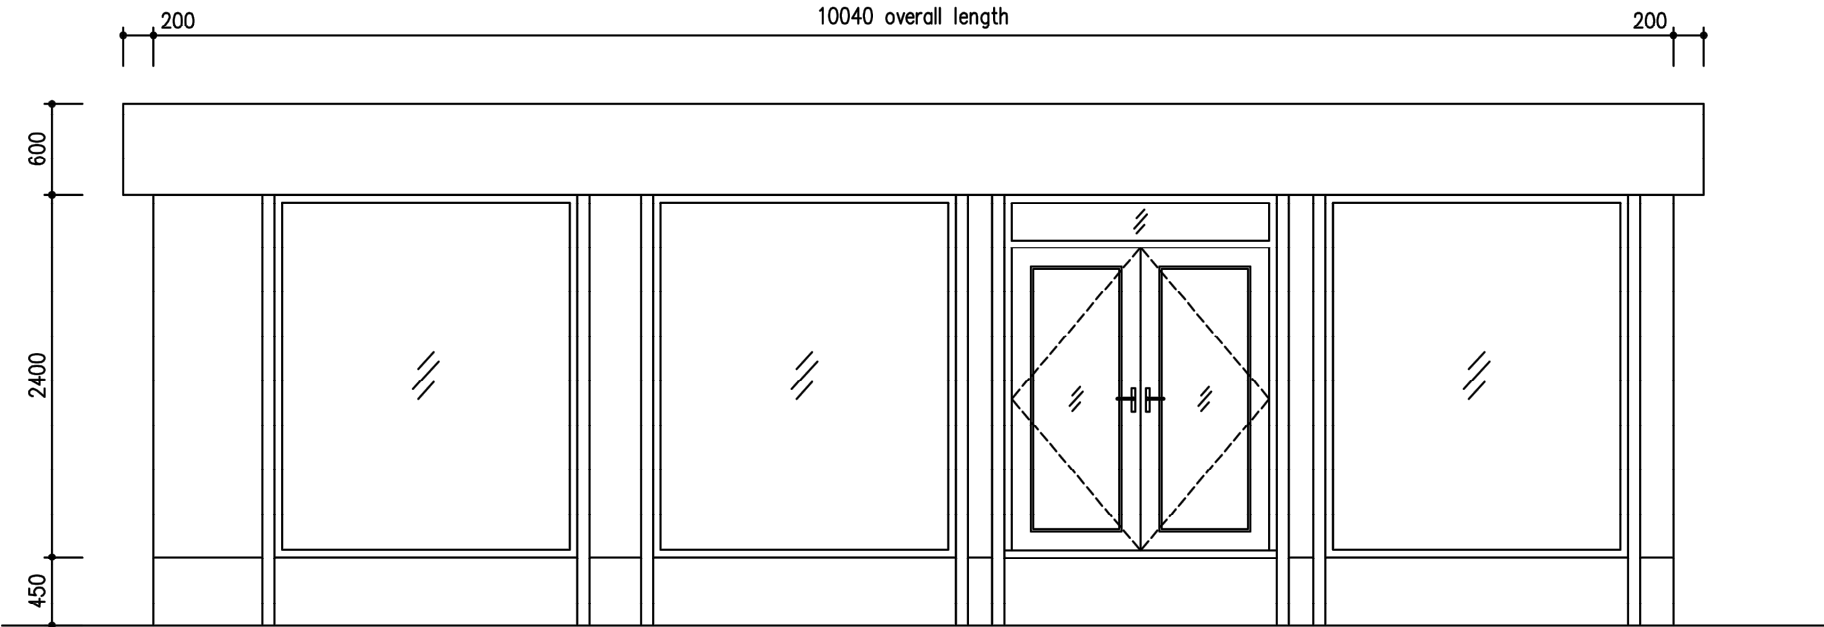


FRONT ELEVATION

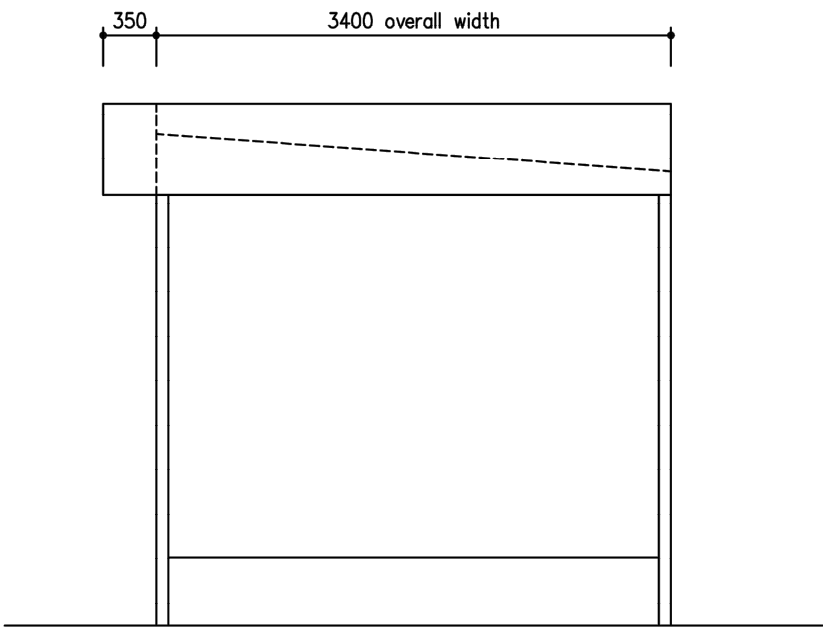


SIDE ELEVATION

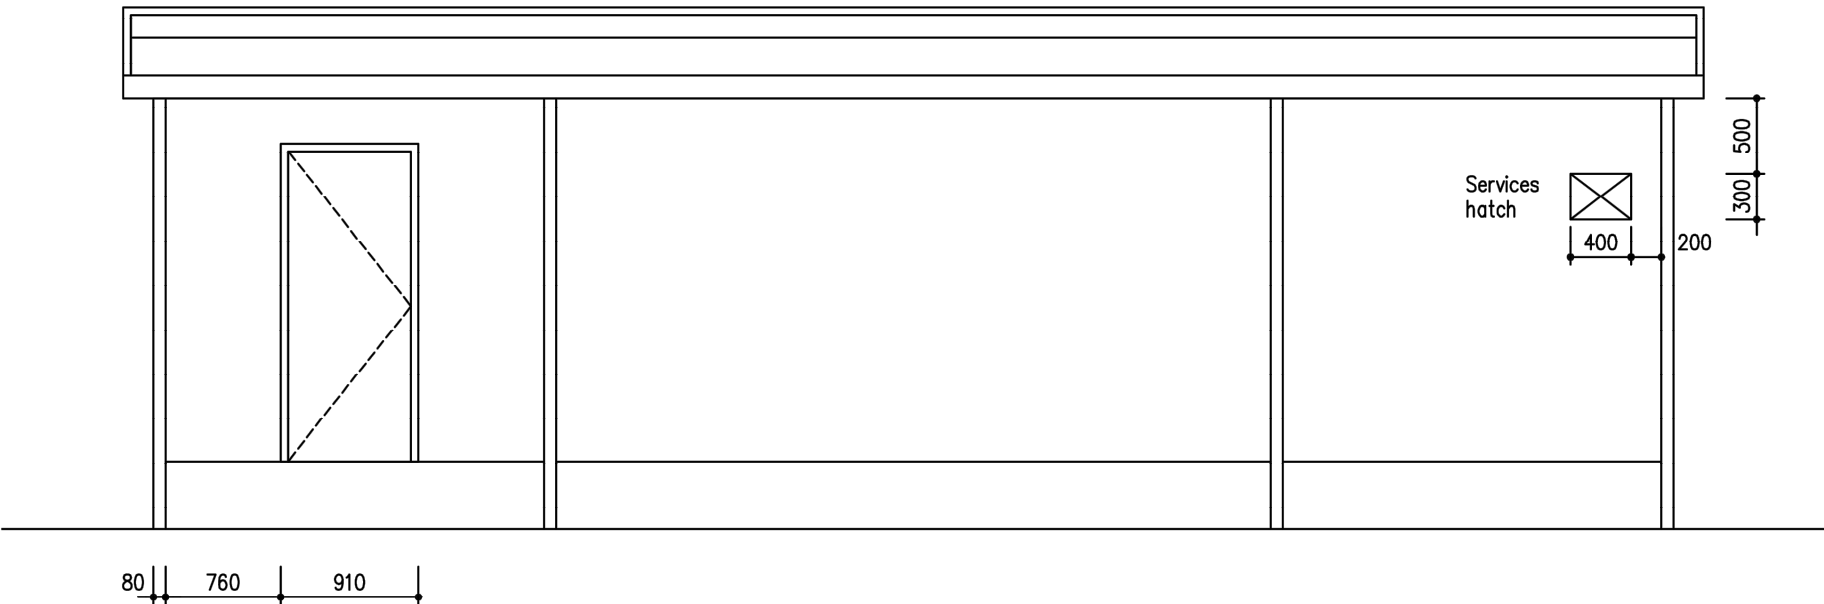


REAR ELEVATION

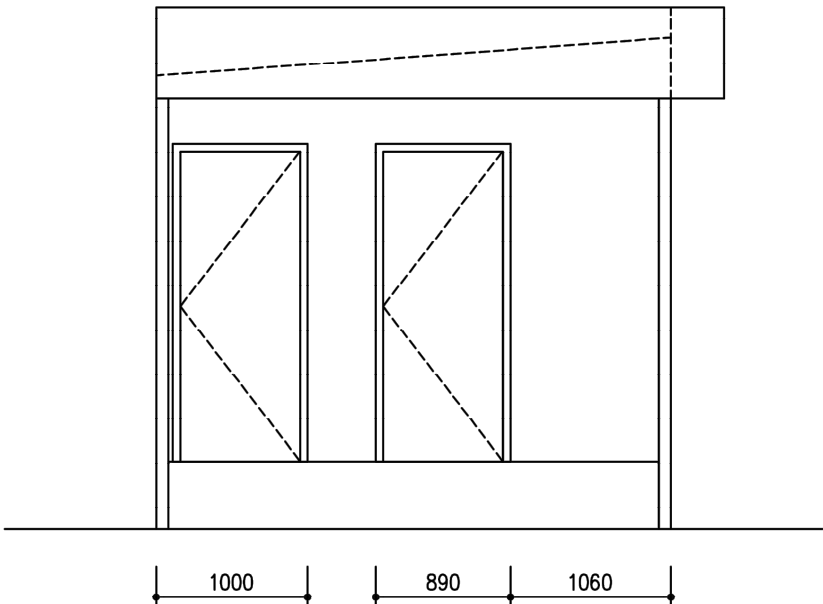

SIDE ELEVATION

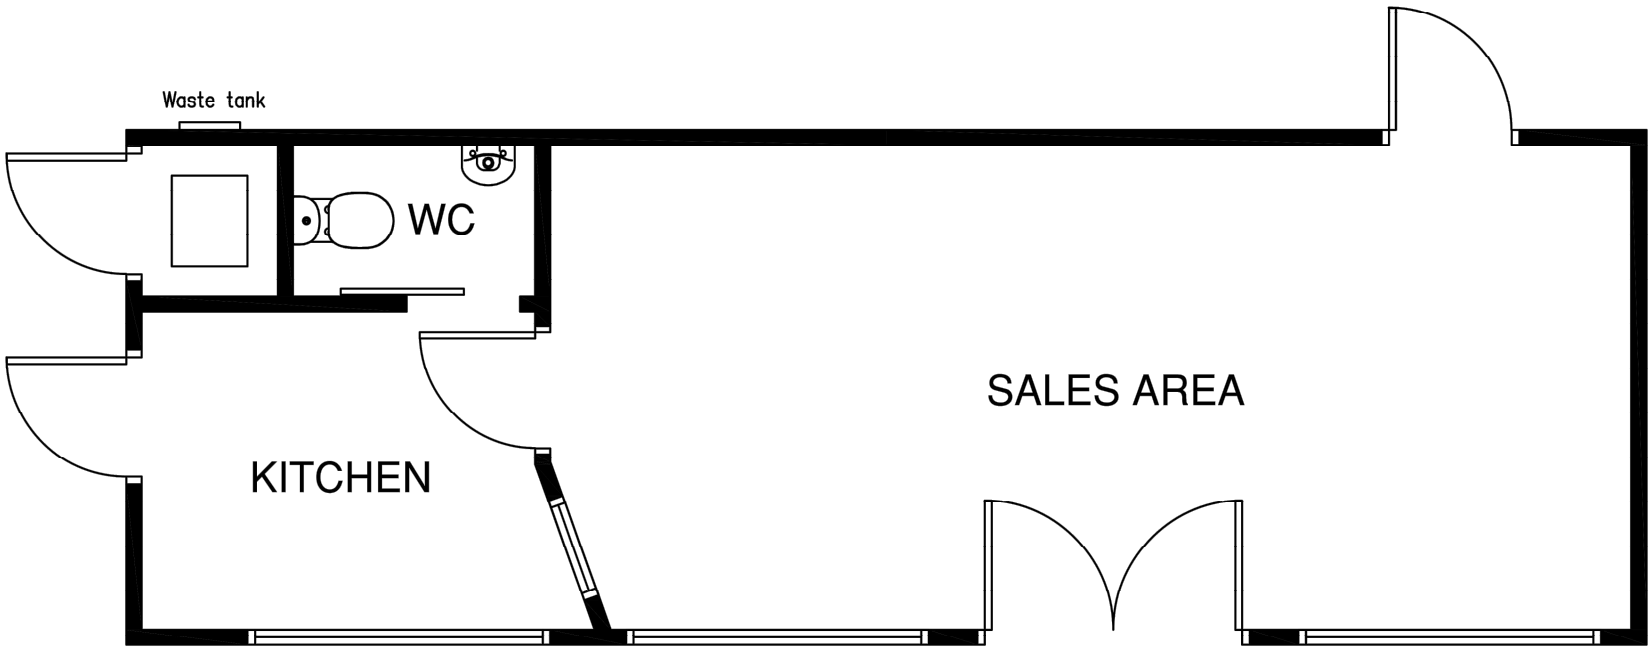

FLOOR PLAN

 

Rev	Date	Detail	Drawn	CHKD
 BARRATT SOUTH COAST Barratt Southern Counties Barratt House, Walnut Tree Close Guildford, Surrey GU1 4SW				
Project Name Grange Road Tongham				
Drawing Title Sales Cabin Elevations and Floor Plan				
Drawn by SH				
Checked By RW				
Barratt Southern Counties Drg No				
BH				
EFP				
001				
Rev				
-				
Date Created 03/01/2020				
Orig. size A2				
Scale 1:50				