


All dimensions are to be checked on site. Any discrepancies are to be reported to the Architect before work commences. Figured dimensions are to be taken in preference to scaled dimensions.

Flat roof and skylight over entrance hall

North Facing Pitch (15 degrees)

Sedum Green Roof Tray System

Proposed Roof Plan

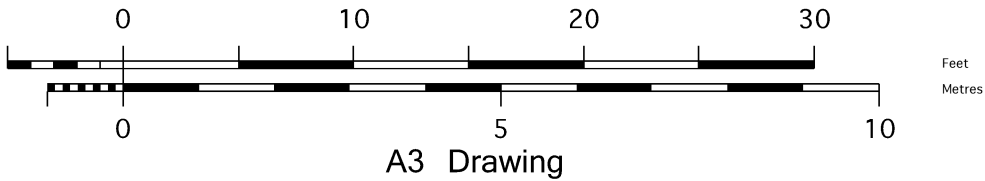

Job title Land Adj. Lake Barn, Maypole Lane,
Yapton, Arundel, West Sussex, BN18 0DR

Drawing title Proposed Roof Plan

Scale 1:100 on A3 Date February 2019

Drawing number A18028 A(S3)04	Revision
----------------------------------	----------