




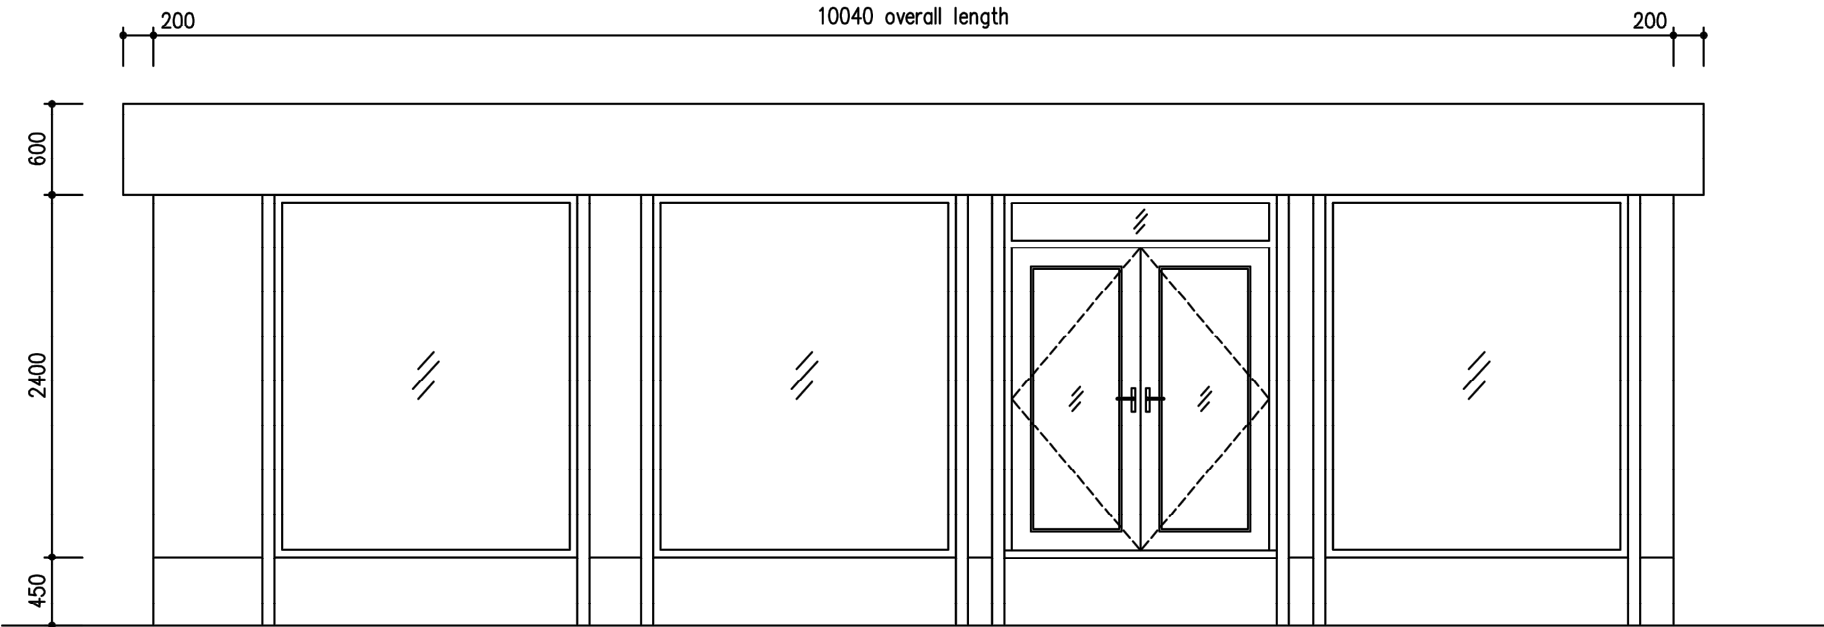


FRONT ELEVATION

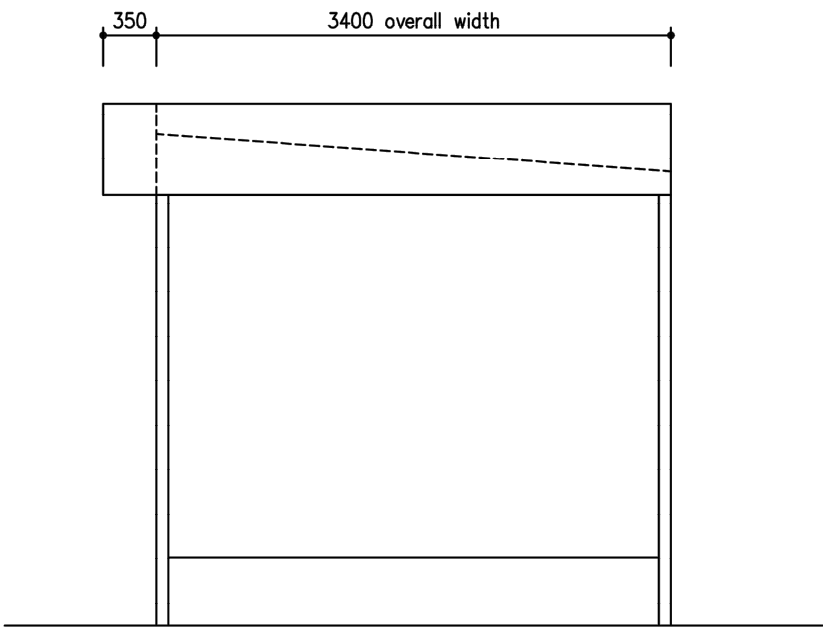


SIDE ELEVATION

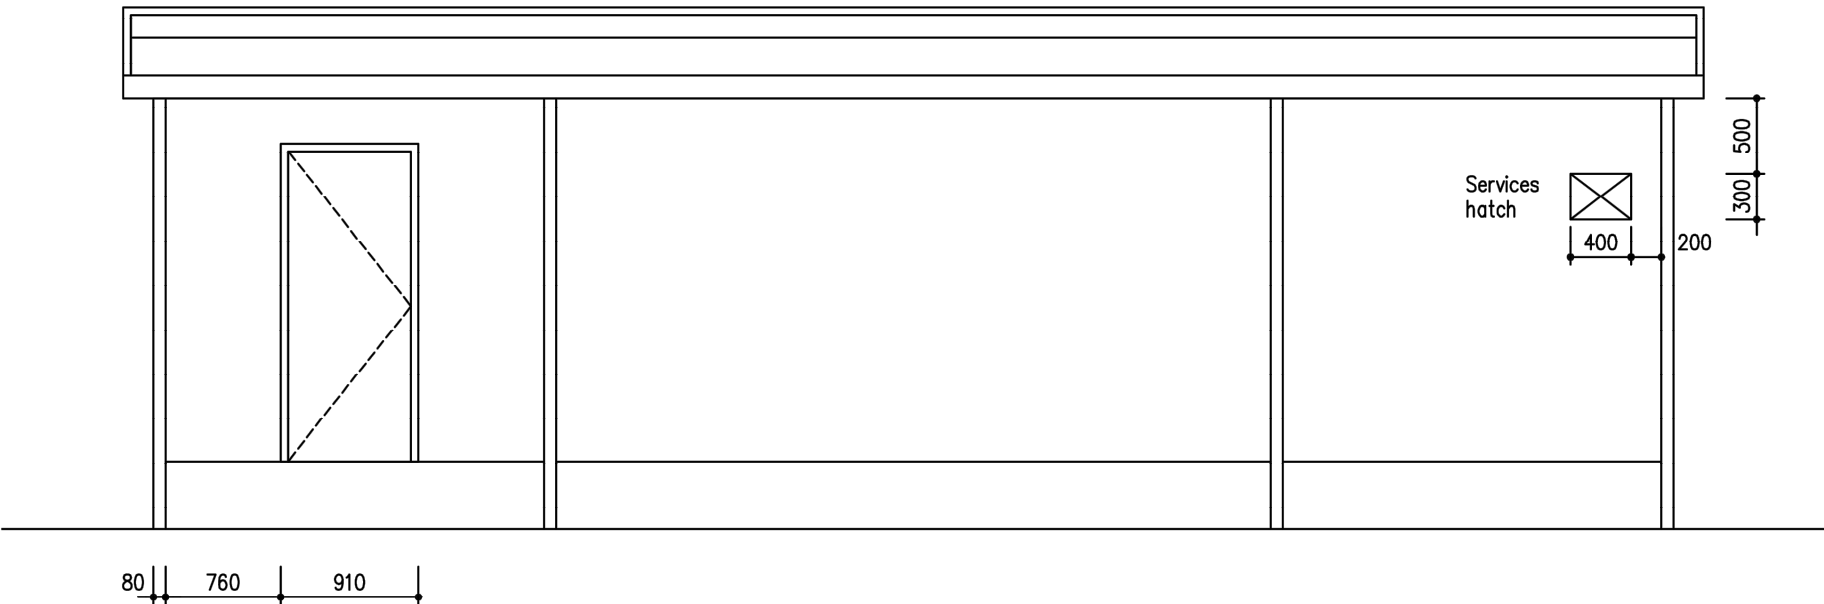


REAR ELEVATION

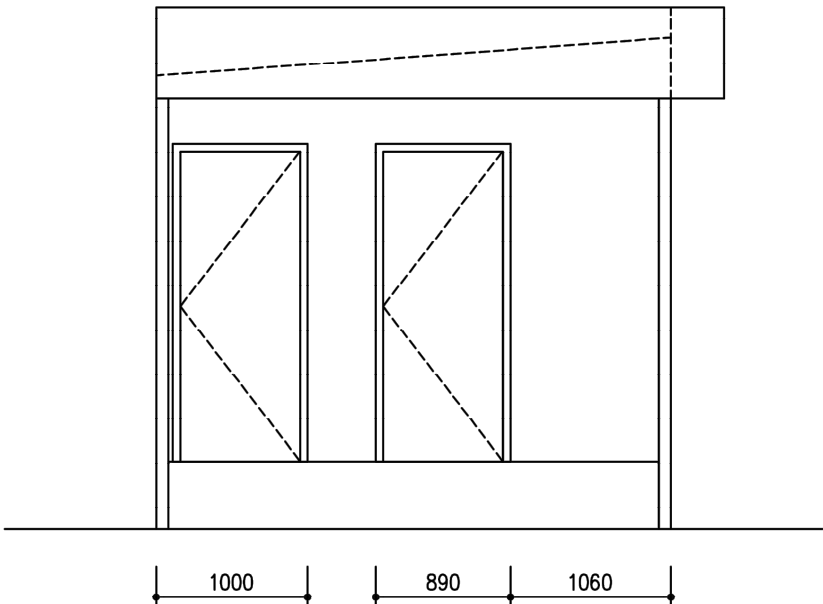

SIDE ELEVATION

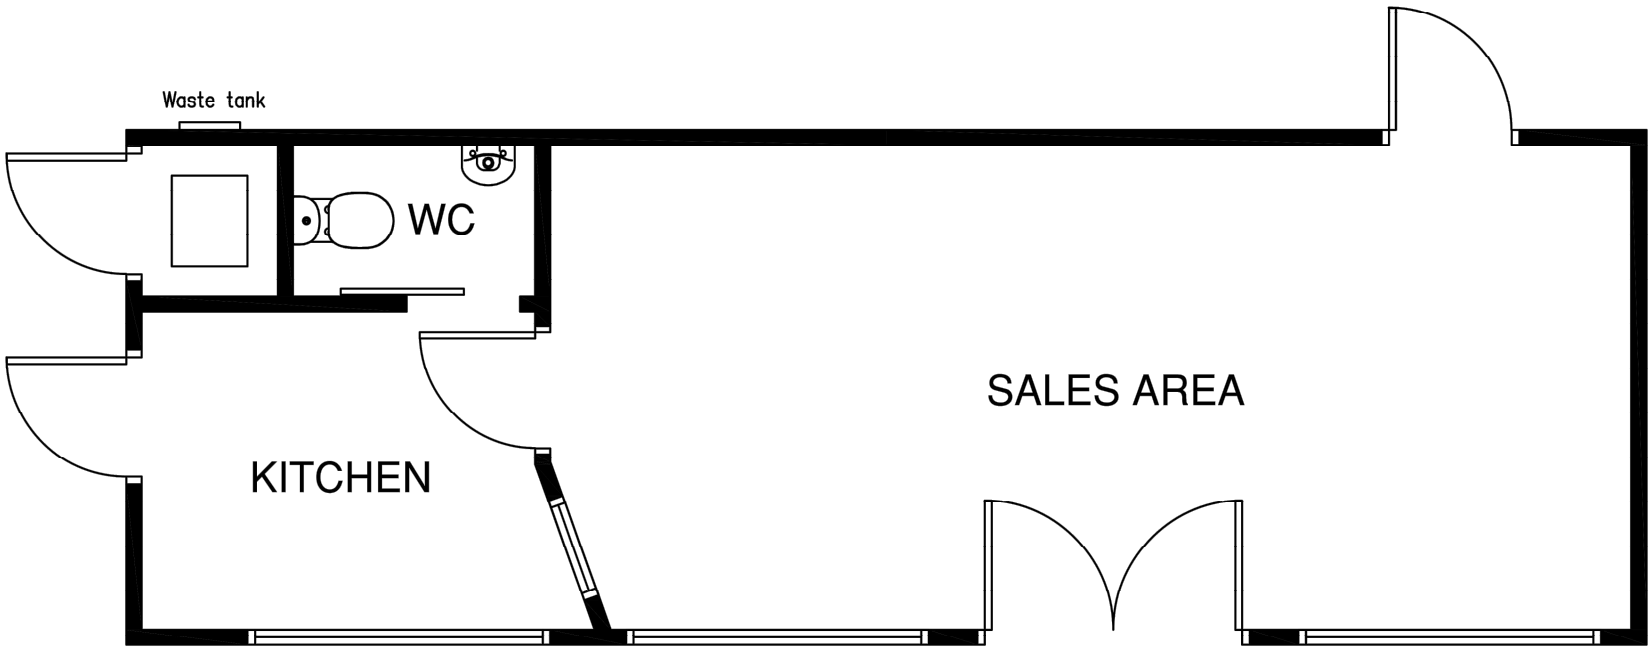

FLOOR PLAN

 

Rev	Date	Detail	Drawn	CHKD
 BARRATT SOUTH COAST Barratt Southern Counties Barratt House, Walnut Tree Close Guildford, Surrey GU1 4SW				
Project Name				
Grange Road Tongham				
Drawing Title				
Sales Cabin Elevations and Floor Plan				
Drawn by				
SH	RW	BH	—	EFP
Checked By				
Barratt Southern Counties Drg No				
Date Created				
03/01/2020	Orig. size	A2	Scale	1:50
Rev				
001				
-				