



Proposed North West elevation

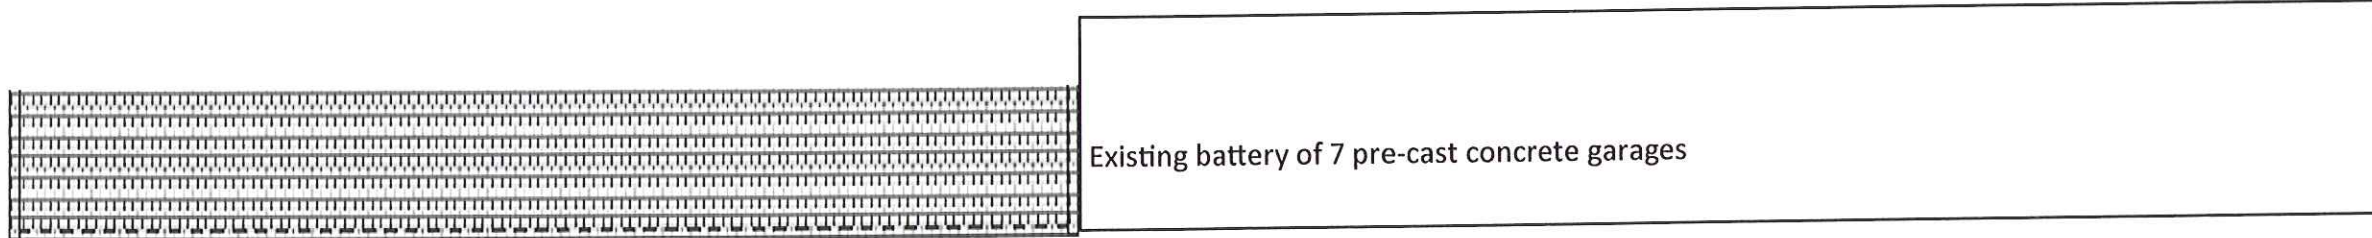


Existing battery of 7 pre-cast concrete garages

Proposed South East elevation

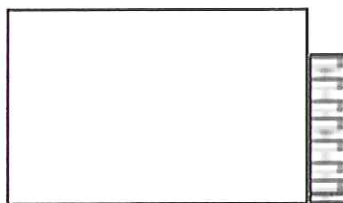

Proposed North East elevation

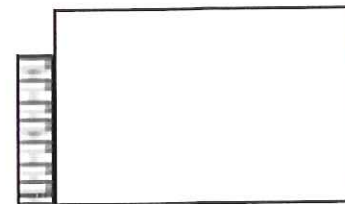

Proposed South West elevation

Woodlands Park,
Main Road,
Yapton, BN18 0EZ

Proposed elevations - replacement brick wall.

Scale: 1:100