






1-1 north end road elevation

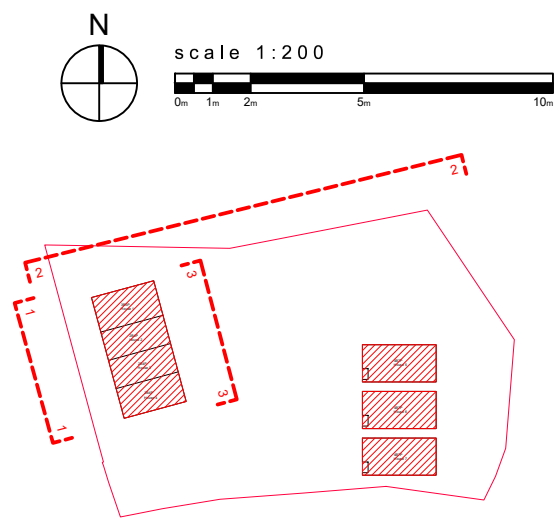

key plan 1:1200

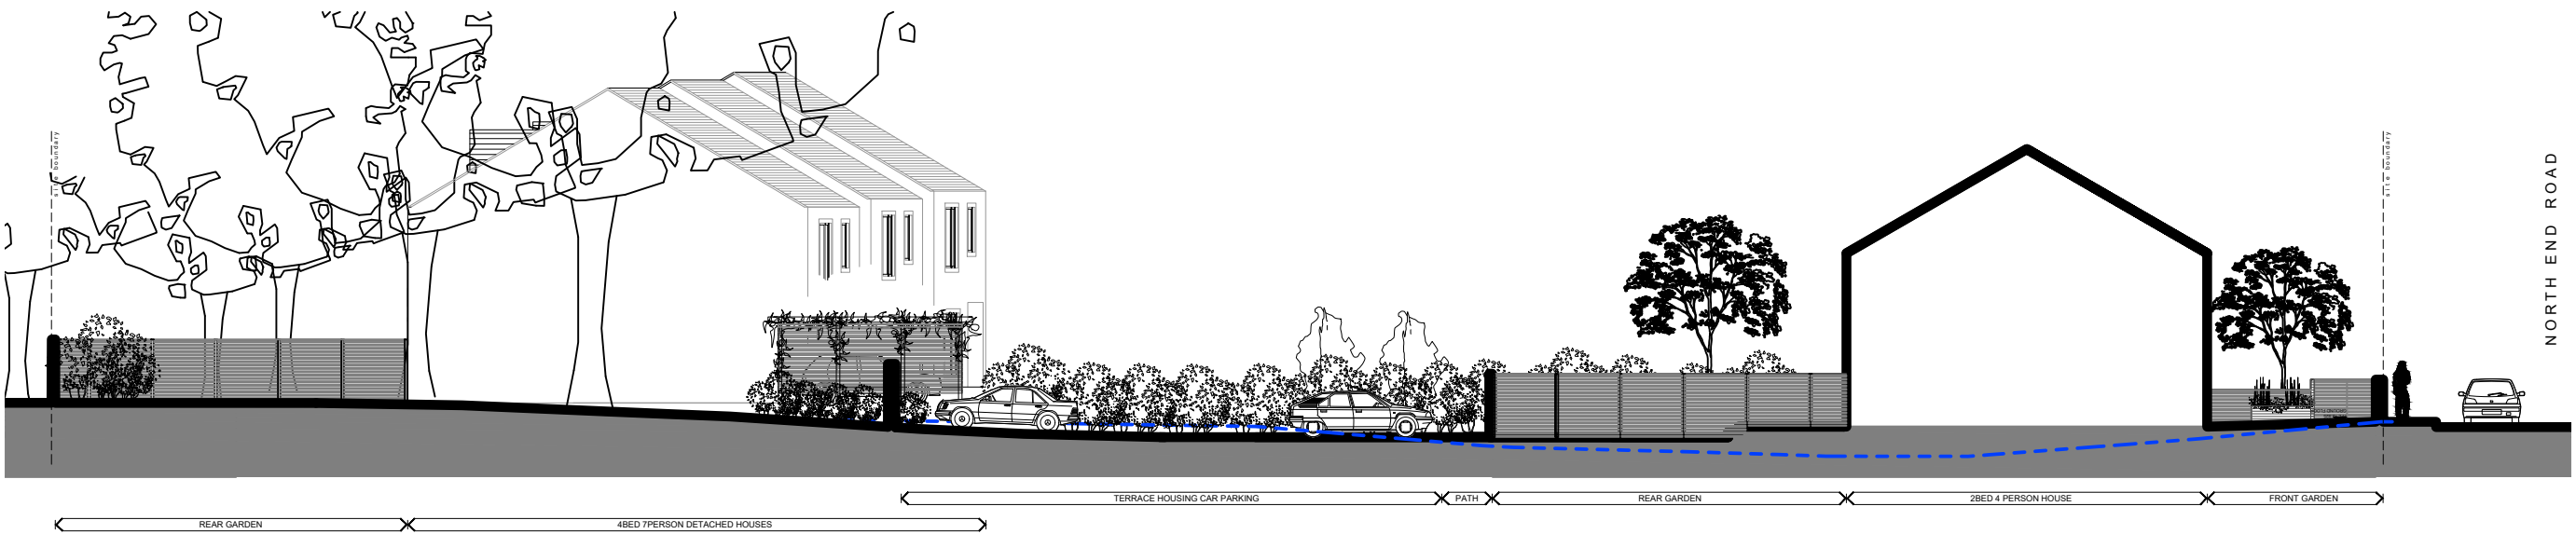

2-2 side elevation 2bed

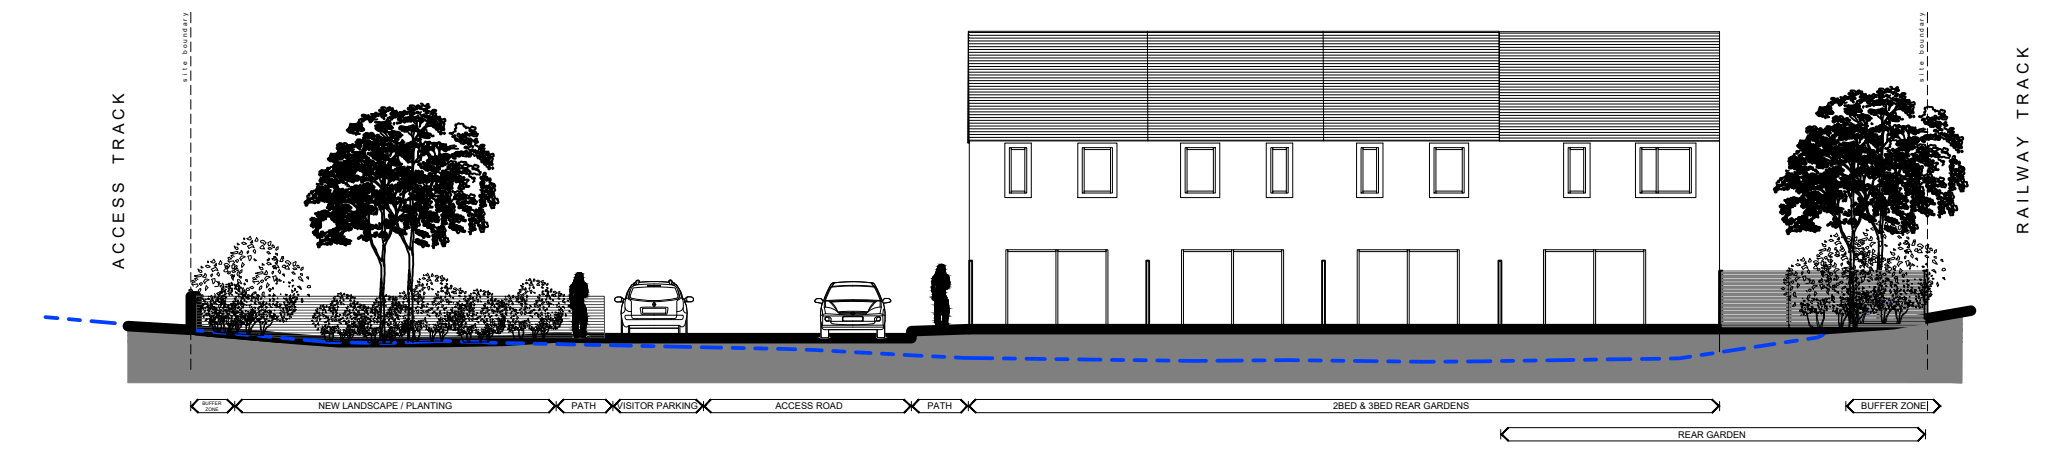

3-3 rear elevation 2bed terrace

| Rev.      | Description | by | check | date |
|-----------|-------------|----|-------|------|
| REVISIONS |             |    |       |      |
|           |             |    |       |      |
|           |             |    |       |      |
|           |             |    |       |      |
|           |             |    |       |      |

|                                                                           |                       |                      |                   |                     |                                                                    |
|---------------------------------------------------------------------------|-----------------------|----------------------|-------------------|---------------------|--------------------------------------------------------------------|
| Project name:<br>Sunnymead Farm, North End Road, Yapton, Arundel BN18 0DL | Project no.:<br>18010 | Drawing no.:<br>P350 | Revision:<br>-    | Status:<br>PLANNING | This drawing is copyright of Cover Storey Architects LLP           |
| Drawing name:<br>Proposed Site Elevations - Sheet 1 of 2                  | Scale @<br>1:200 @ A3 | Drawn by<br>JB       | Checked by<br>DJS | Date<br>08.2018     | All dimensions must be verified on site prior to construction      |
| ARUN DISTRICT COUNCIL V/33/20/PL                                          |                       |                      |                   |                     | Do not scale this drawing except for planning application purposes |

Cover Storey  
Architects

Cover Storey Architects LLP  
Tel: 02392 006266

The Studio, 18 St Georges Avenue, Havant  
info@coverstorey.co.uk

PO9 2RX  
www.coverstorey.co.uk