


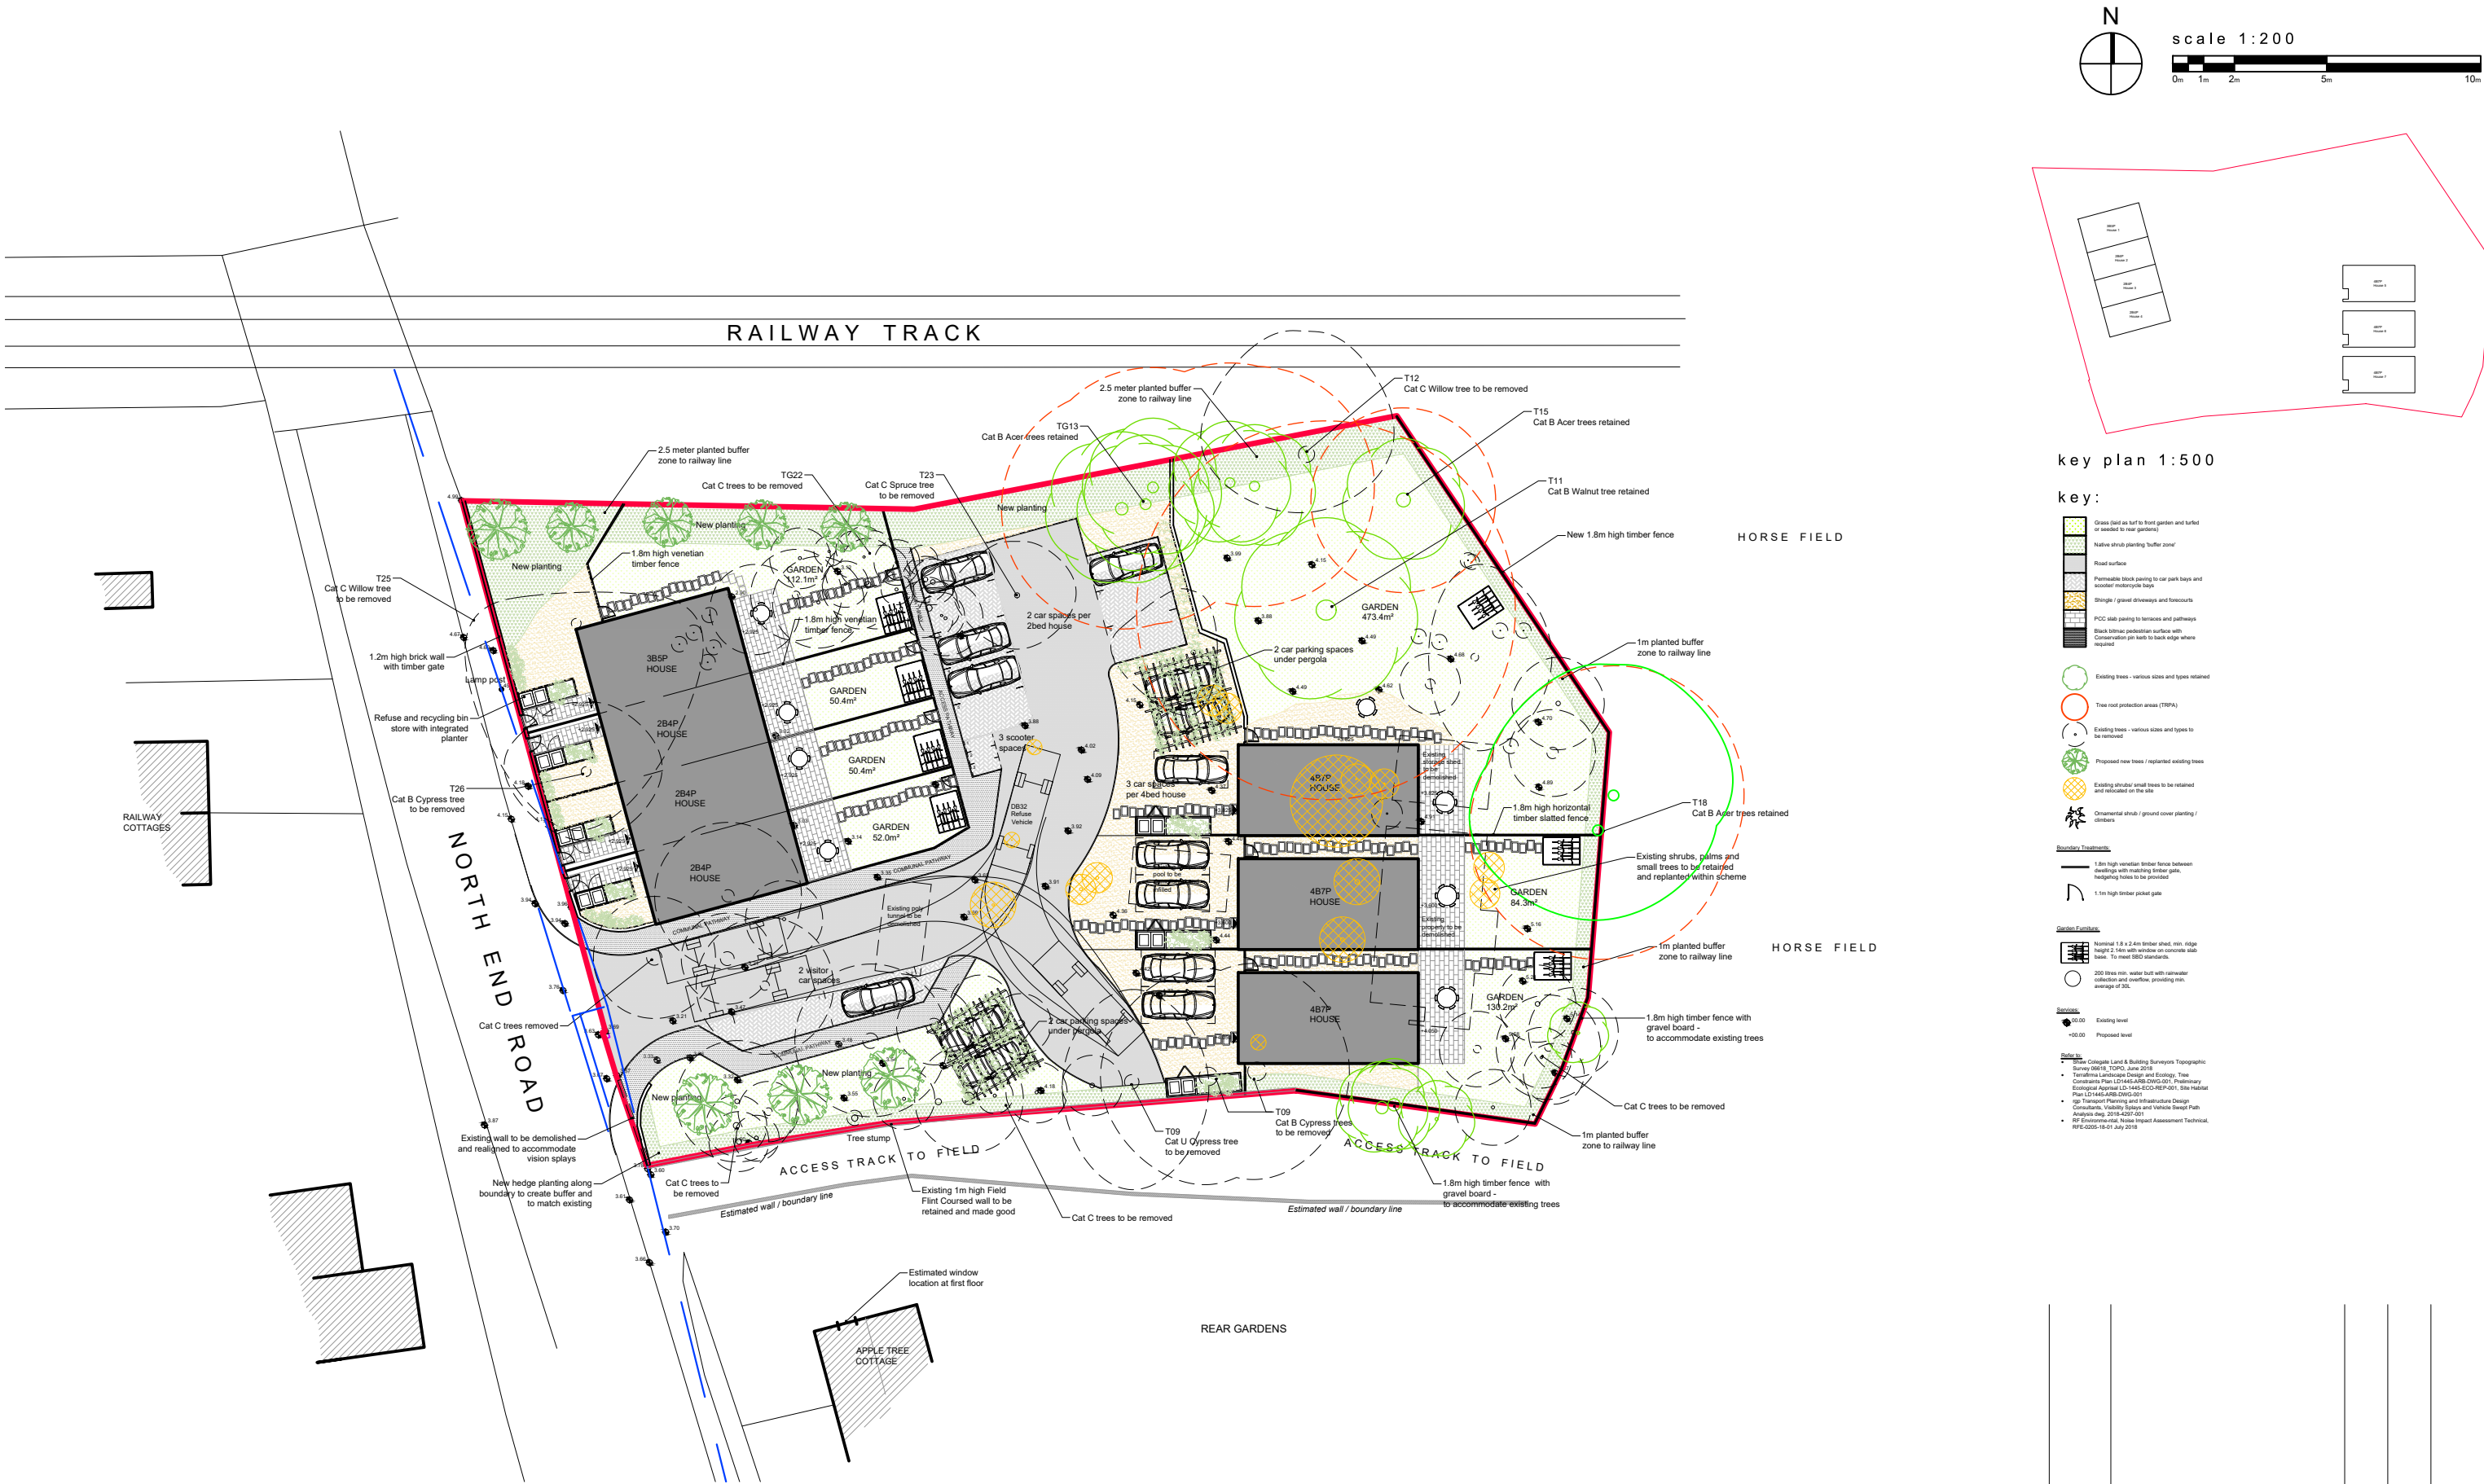

proposed site plan 1:200

P1	Car parking spaces 6, 7 & 8 moved south to avoid tree RPA	JB	DJS	11.12.18
Rev.	Description	by	check	date
REVISIONS				
Cover Storey Architects Cover Storey Architects LLP Tel. 02392 006266 The Studio, 18 St Georges Avenue, Havant info@coverstorey.co.uk PO9 2RX www.coverstorey.co.uk				

Project name: Sunnymead Farm, North End Road, Yapton, Arundel BN18 0DL	Project no.: 18010	Drawing no.: P120	Revision: P1	Status: PLANNING	This drawing is copyright of Cover Storey Architects LLP
Drawing name: Proposed Site Plan ARUN DISTRICT COUNCIL Y/33/20/PL	Scale @ A1 1:200	Drawn by JB	Checked by DJS	Date 07.2018	All dimensions must be verified on site prior to construction
					Do not scale this drawing except for planning application purposes