




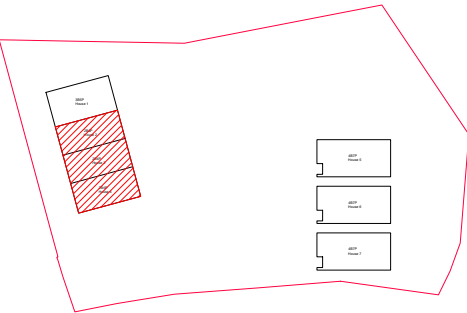


key plan 1:1200

key:

Elevation Material Key:

- | | | | |
|---|---|----|--|
| 1 | Light buff brickwork (terrace)
'Suffolk Chaucer' | 10 | Timber pergola to car port |
| 2 | Light buff multi stock (detached)
'Oakington Buff' | 11 | 1.8m high venetian timber
fence and gate |
| 3 | Natural stone feature surround
to window (detached) | 12 | Timber picket fence |
| 4 | Brick feature surround to window
(terrace) 'Oakington Buff' | 13 | Brick and timber refuse
store and planter |
| 5 | PPC aluminium timber composite
window system RAL 1014 'Ivory' | | |
| 6 | PPC aluminium composite front
door RAL 1014 'Ivory' | | |
| 7 | Natural slate roof tile with matching
ridge tile and integrated PV tiles
(eg Domiz slate) | | |
| 8 | Velux top hung rooflights | | |
| 9 | Inset PPC RWP with gutter
RAL 1014 'Ivory' | | |

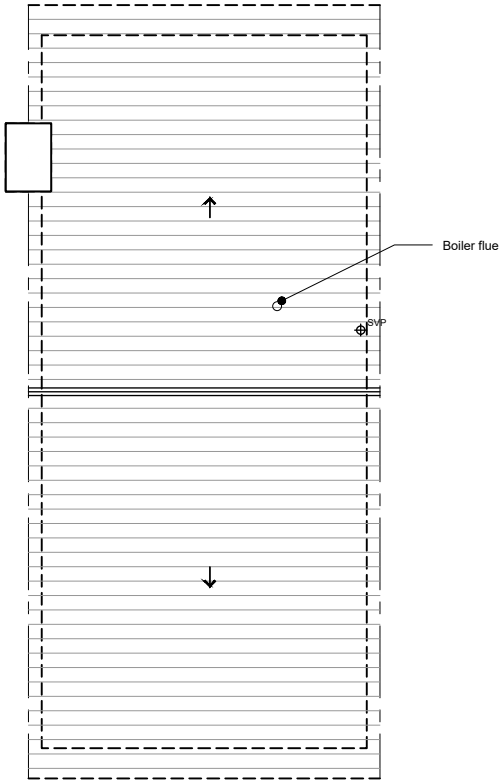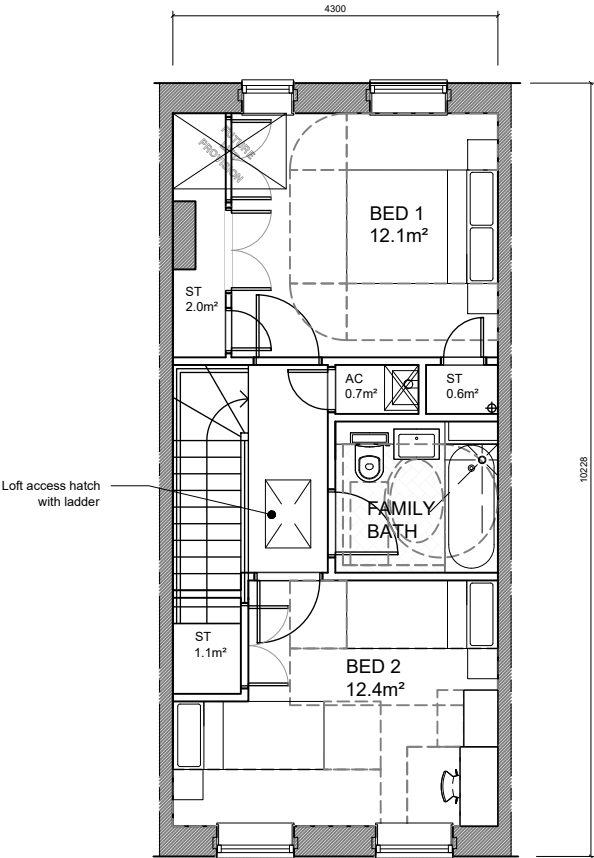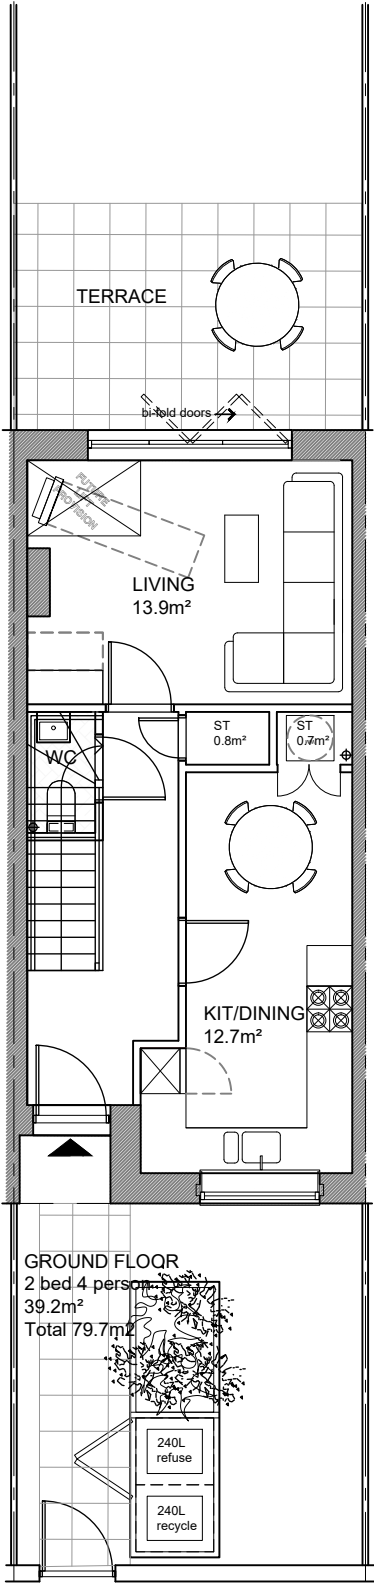

proposed 2B4P house plans 1:50

Project name: Sunnymead Farm, North End Road, Yapton, Arundel BN18 0DL	Project no.: 18010	Drawing no.: P175	Revision: -	Status: PLANNING	This drawing is copyright of Cover Storey Architects LLP All dimensions must be verified on site prior to construction Do not scale this drawing except for planning application purposes	Cover Storey Architects Cover Storey Architects LLP Tel. 02392 006266 The Studio, 18 St Georges Avenue, Havant info@coverstorey.co.uk PO9 2RX www.coverstorey.co.uk
Drawing name: Proposed 2B4P House Plans and Roof Plan ARUN DISTRICT COUNCIL Y/33/20/PL	Scale @ 1:100 @ A3	Drawn by JB	Checked by DJS	Date 07.2018		