


NOTES:

Dimensions to be checked on site before commencing work. Any discrepancies shall be reported to the architect immediately.

Do not scale from these drawings except for planning purposes. Use figured dimensions only.

Where applicable this drawing is to be read in conjunction with other consultants' drawings.

This drawing is the copyright of Harrington Design Architects Ltd.

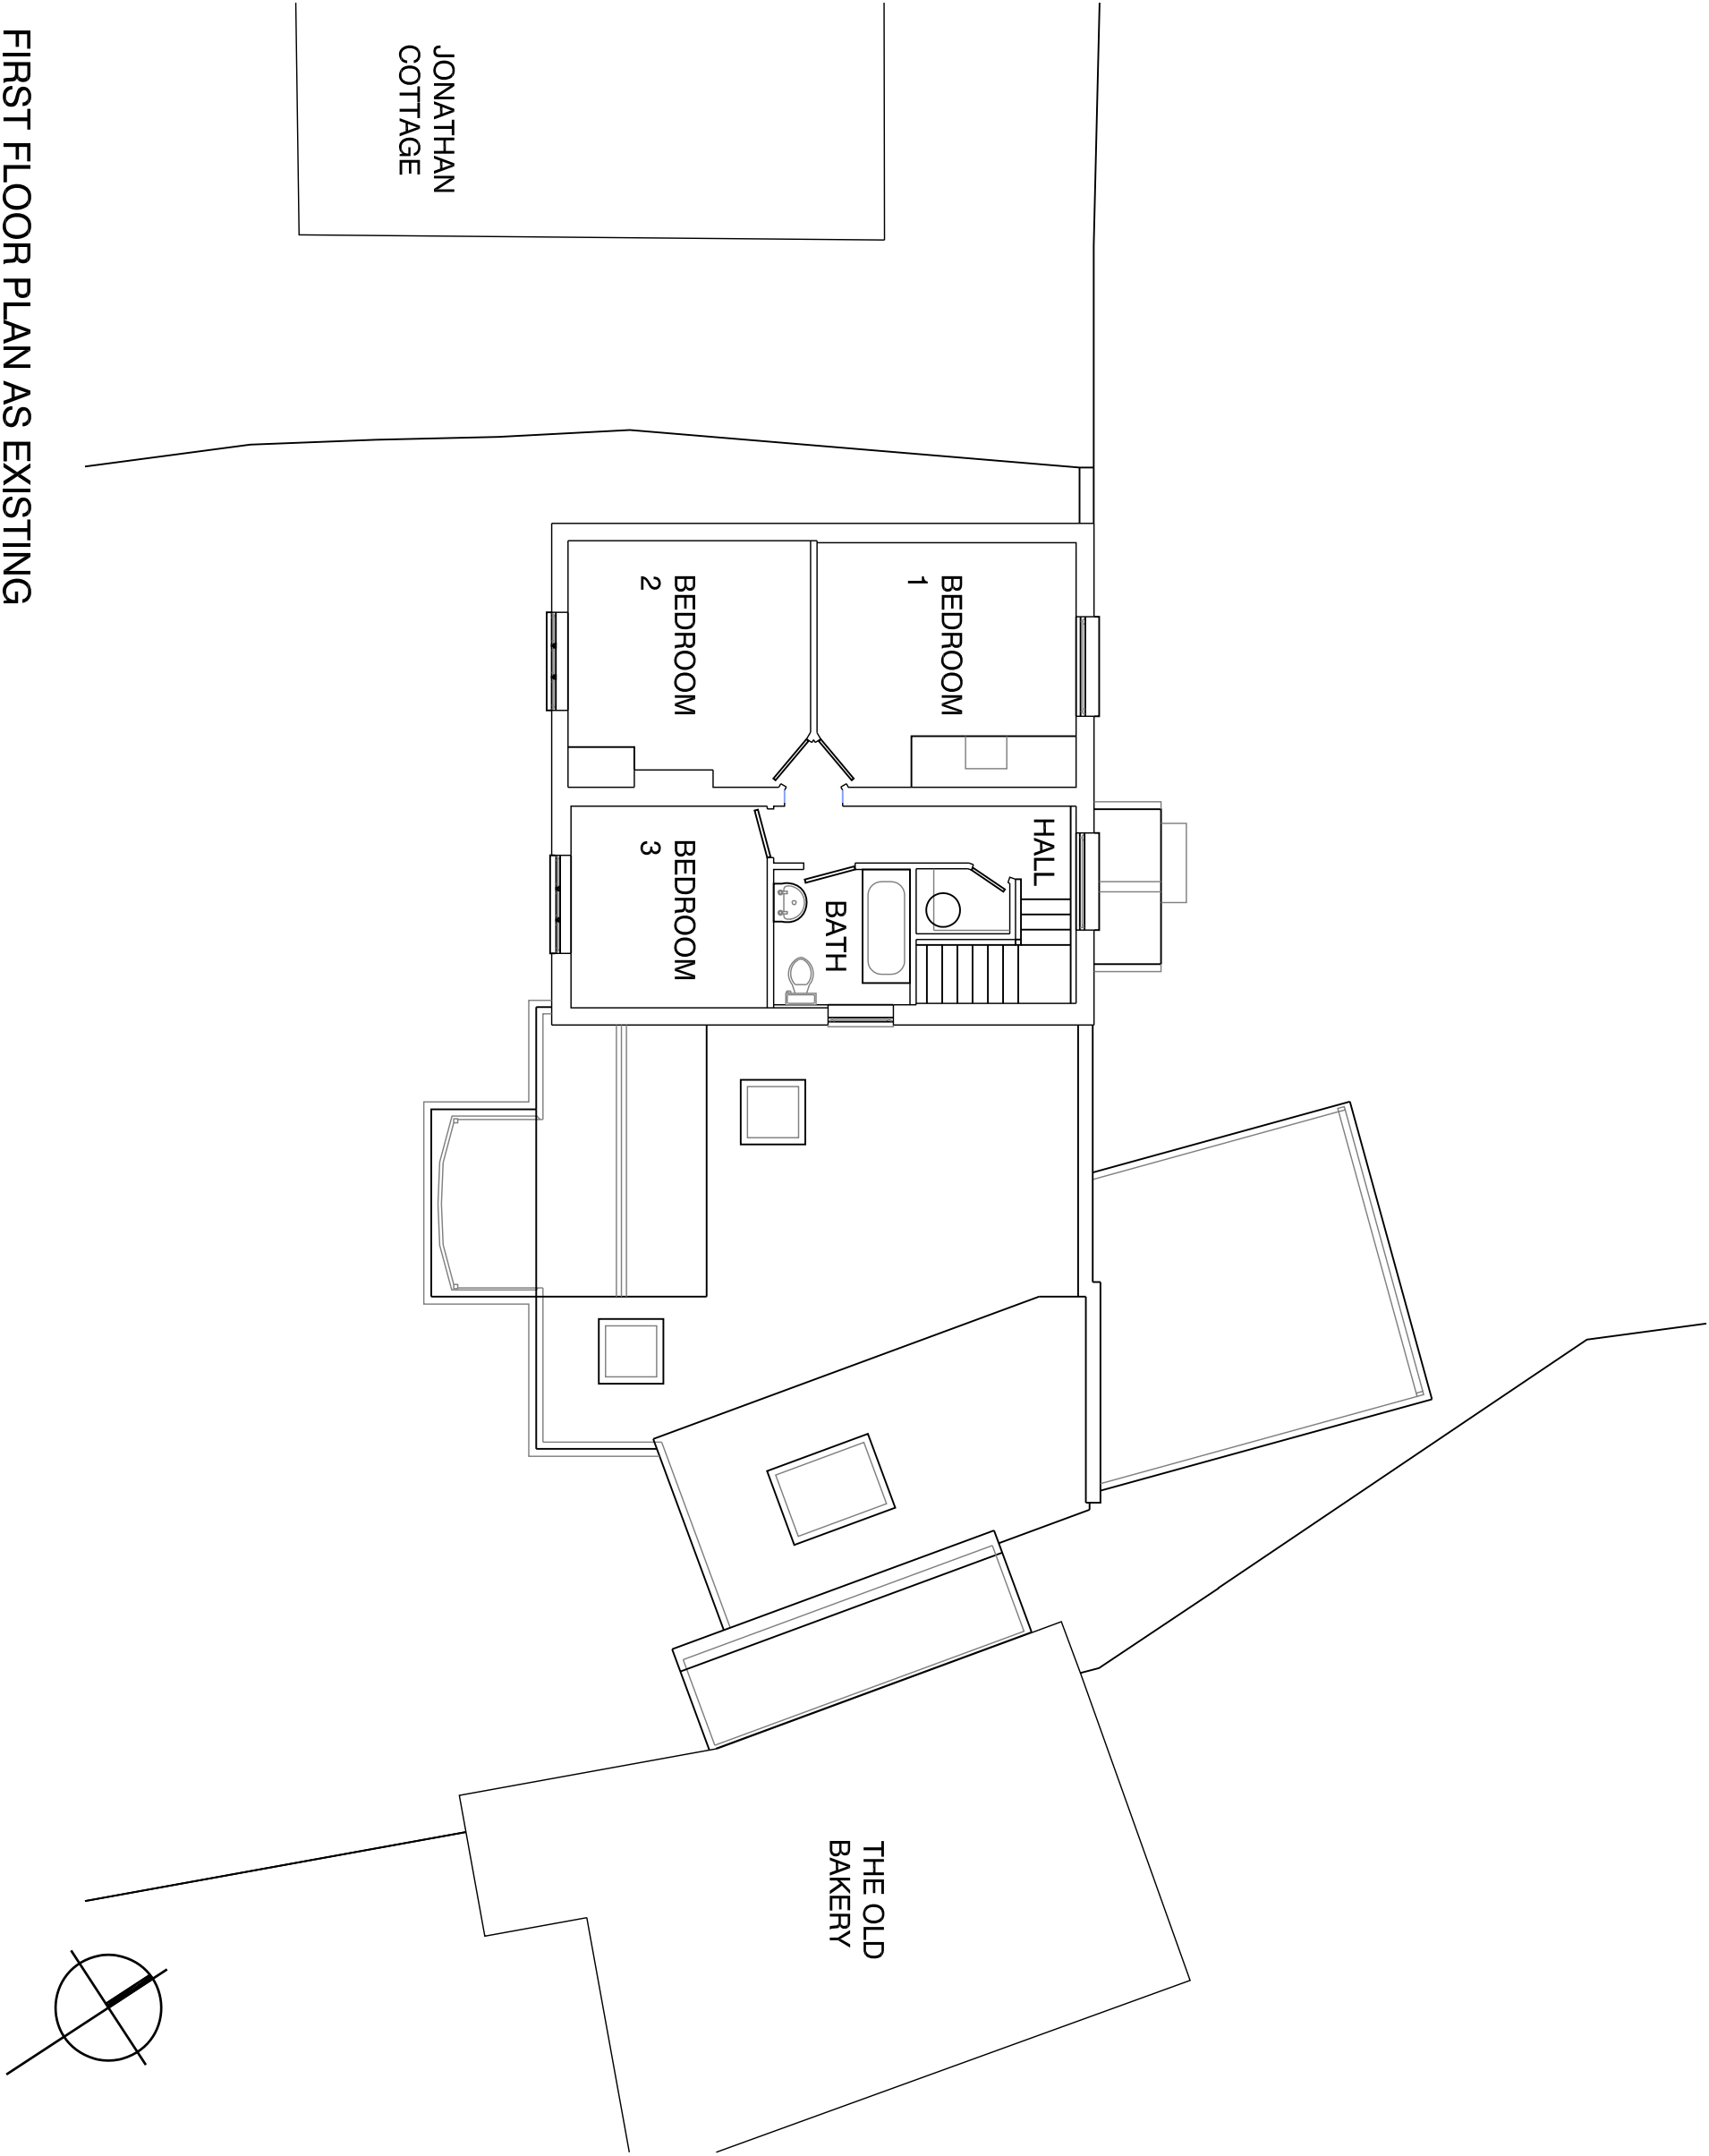

JONATHAN
COTTAGE

THE OLD
BAKERY

Rev	Date	Amendment
-----	------	-----------

Harrington Design Architects
Broadbridge Business Centre
Delling Lane
Bosham
West Sussex
PO18 8NF
Tel: 01243 574600
Fax: 0870 7060193
info@harringtondesign.co.uk



For
MR & MRS MACDONALD

Project
**EXTENSION TO FORGE COTTAGE
CHURCH ROAD
YAPTON**

Title
**FIRST FLOOR PLAN
AS EXISTING**

Date	Drawn	Scale	Checked
MAR 17	SR	1:100 @A3	
Job Number	Prefix	Drawing Number	Revision
17004	P	103	

FIRST FLOOR PLAN AS EXISTING