


NOTES:

Dimensions to be checked on site before commencing work. Any discrepancies shall be reported to the architect immediately.


Do not scale from these drawings except for planning purposes. Use figured dimensions only.

Where applicable this drawing is to be read in conjunction with other consultants' drawings.


This drawing is the copyright of Harrington Design Architects Ltd.

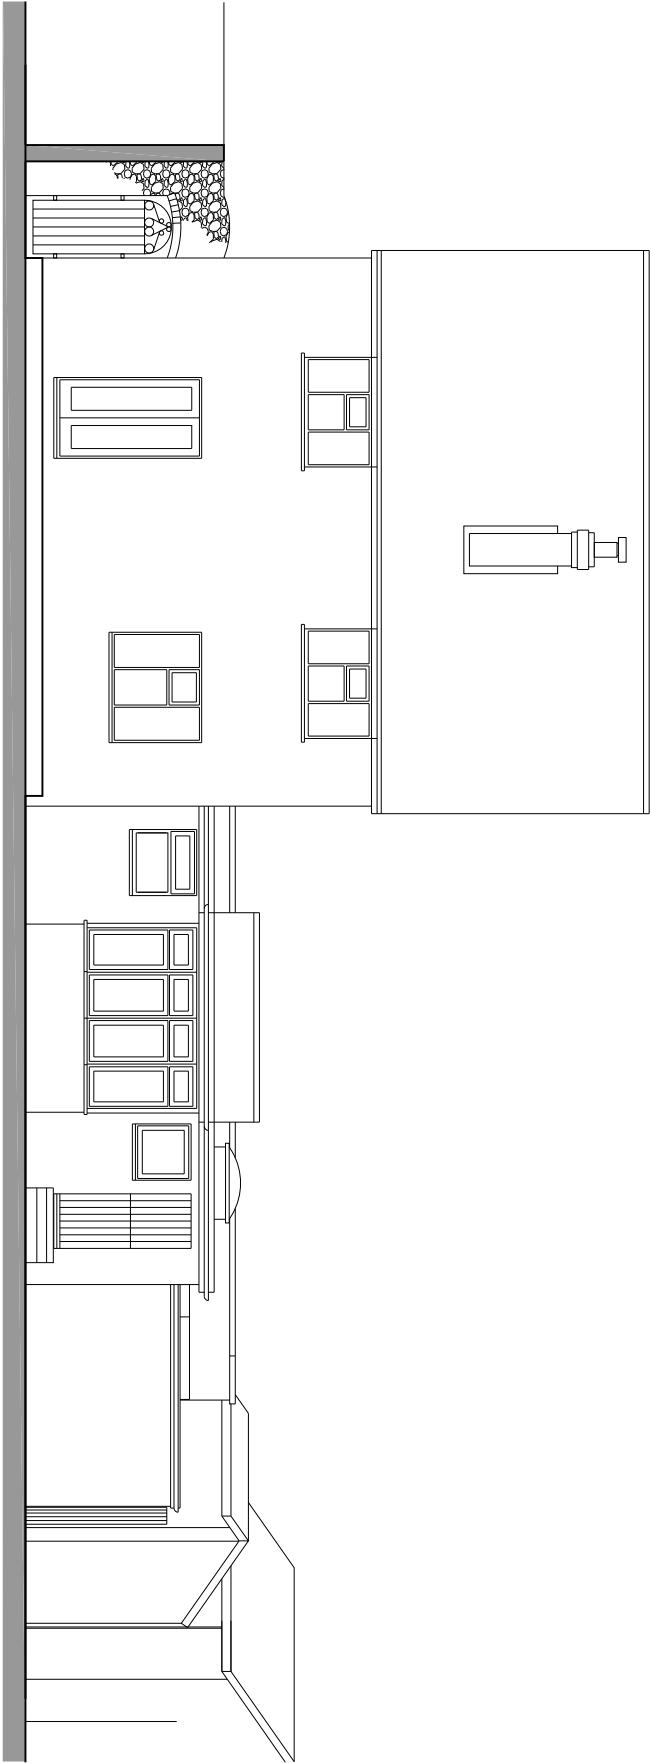

SOUTH ELEVATION AS EXISTING

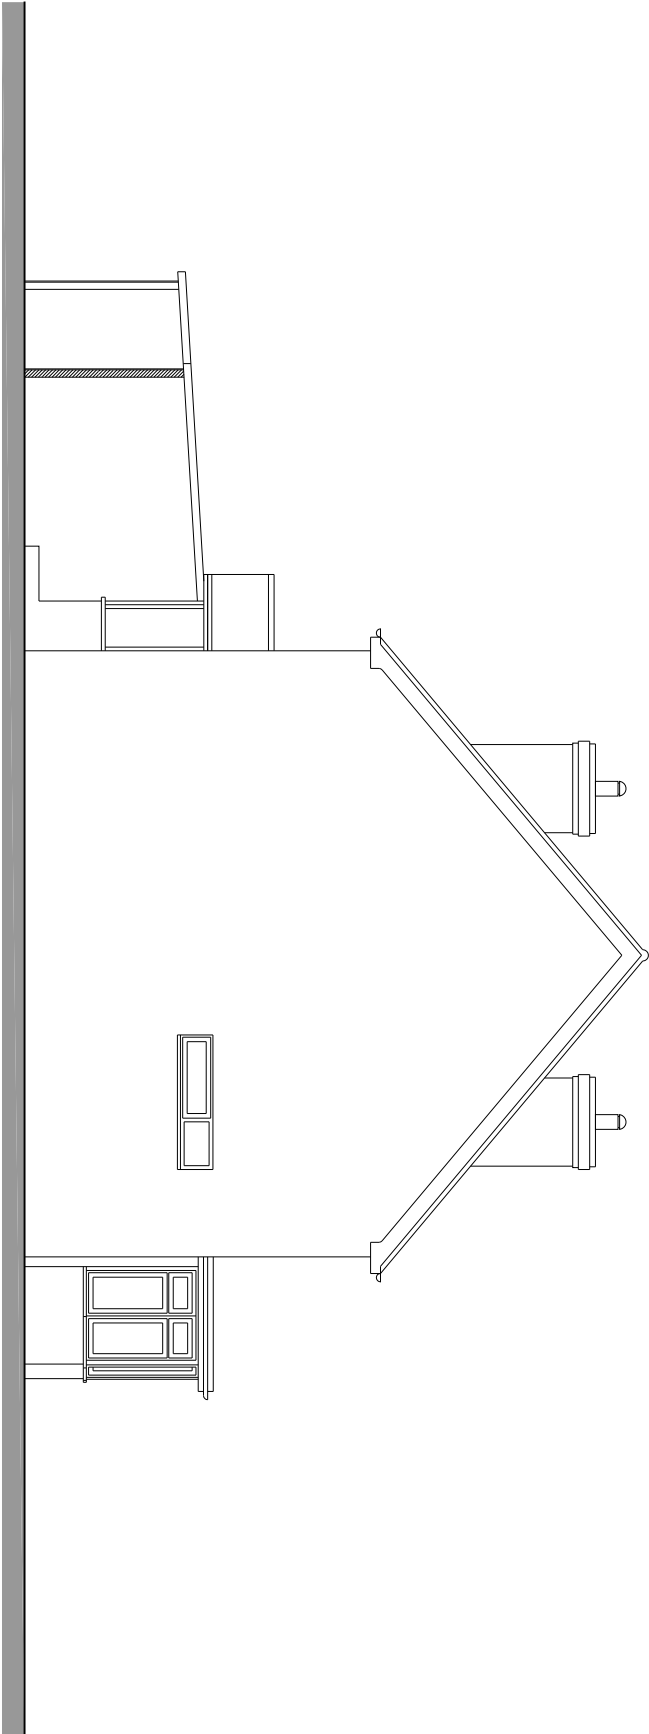

WEST ELEVATION AS EXISTING

 

Date	Drawn	Scale	Checked
MAR 17	SR	1:100 @A3	MAW
Job Number	Prefix	Drawing Number	Revision
17004	P	105	

Rev	Date	Amendment
Harrington Design Architects Broadbridge Business Centre Delling Lane Bosham West Sussex PO18 8NF Tel: 01243 574600 Fax: 0870 7060193 info@harringtondesign.co.uk harrington design architects		

For	MR & MRS MACDONALD
Project	EXTENSION TO FORGE COTTAGE CHURCH ROAD YAPTON
Title	
SOUTH & WEST ELEVATIONS AS EXISTING	