




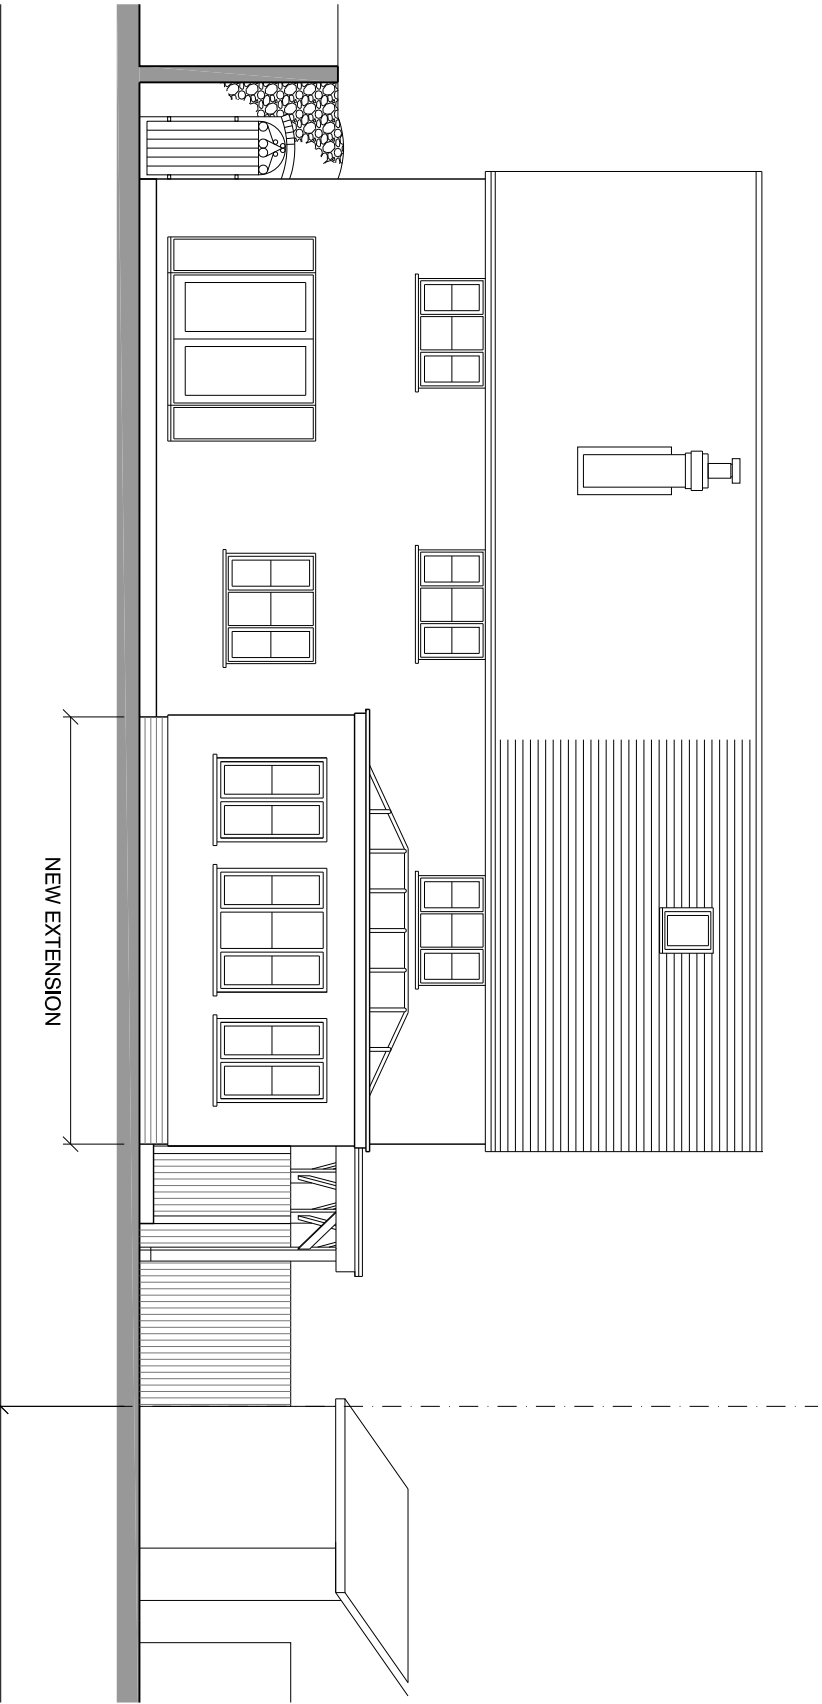

SOUTH ELEVATION AS PROPOSED

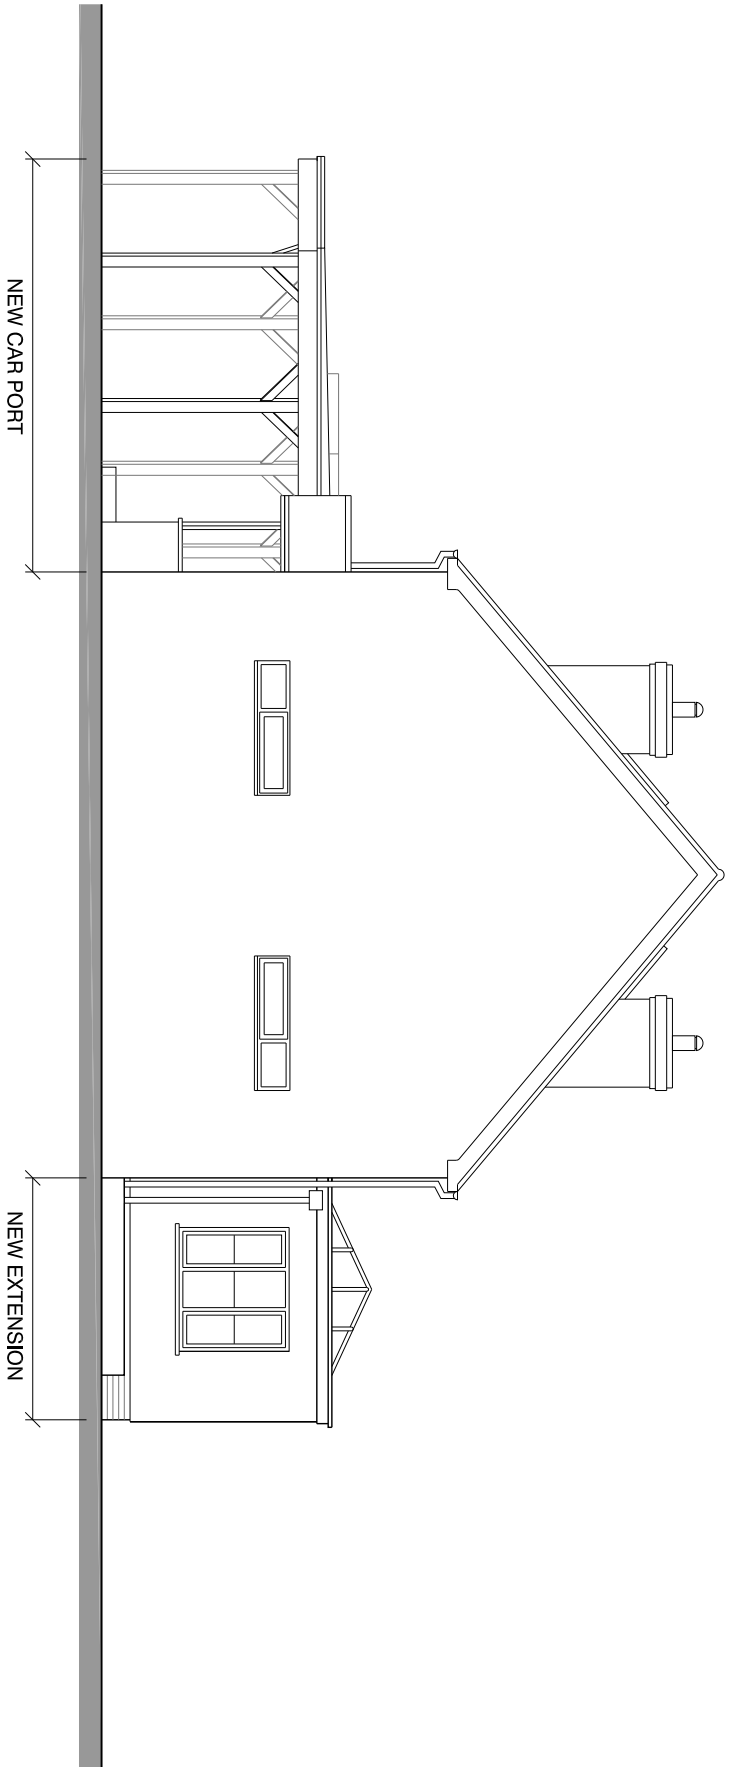

WEST ELEVATION AS PROPOSED

 

MATERIALS SCHEDULE

WALLS: WHITE RENDER TO MATCH EXISTING
PITCHED ROOF: GREY SLATE TILES AND
RIDGE TILES TO MATCH EXISTING
SINGLE STOREY EXTENSION ROOF: SINGLE
PLY MEMBRANE COLOUR LIGHT GREY WITH
ROLLS WHERE SHOWN ON ELEVATIONS
CAR PORT ROOF: GREY SINGLE PLY
MEMBRANE WITH POLYCARBONATE
ROOFLIGHT
PLINTH: FACING BRICK TO MATCH EXISTING
RAINWATER GOODS: NEW UPVC GUTTERS
AND DOWNPIPES THROUGHOUT COLOUR:
WHITE
WINDOWS: PAINTED TIMBER DOUBLE GLAZED
REPLACEMENT WINDOWS THROUGHOUT
COLOUR: WHITE
ROOFLIGHTS: PPC ALUMINIUM ROOFLIGHTS
COLOUR DARK GREY
TIMBER: TREATED OAK POSTS TO CAR PORT
COLOUR: NATURAL
FASCIAS AND SOFFITS: PAINTED TIMBER
FASCIAS, SOFFITS & BARGEBOARDS
THROUGHOUT TO MATCH EXISTING COLOUR:
WHITE

NOTES:

Dimensions to be checked on site before commencing work. Any discrepancies shall be reported to the architect immediately.
Do not scale from these drawings except for planning purposes. Use figured dimensions only.
Where applicable this drawing is to be read in conjunction with other consultants' drawings.
This drawing is the copyright of Harrington Design Architects Ltd.

C	17.05.17	WINDOW MATERIAL & CAR PORT ROOF MATERIALS AMENDED, ROOFLIGHT ADDED
B	12.05.17	CAR PORT AMENDED
A	03.05.17	SINGLE STOREY EXTENSION AMENDED
Rev	Date	Amendment

Harrington Design Architects
Broadbridge Business Centre
Delling Lane
Bosham
West Sussex
PO18 8NF
Tel: 01243 574600
Fax: 0870 7060193
info@harringtondesign.co.uk



For
MR & MRS MACDONALD

Project
EXTENSION TO FORGE COTTAGE
CHURCH ROAD
YAPTON

Title
SOUTH & WEST
ELEVATIONS AS PROPOSED

Date	Drawn	Scale	Checked
MAR 17	SR	1:100 @A3	MAW
Job Number	Prefix	Drawing Number	Revision
17004	P	109	C