




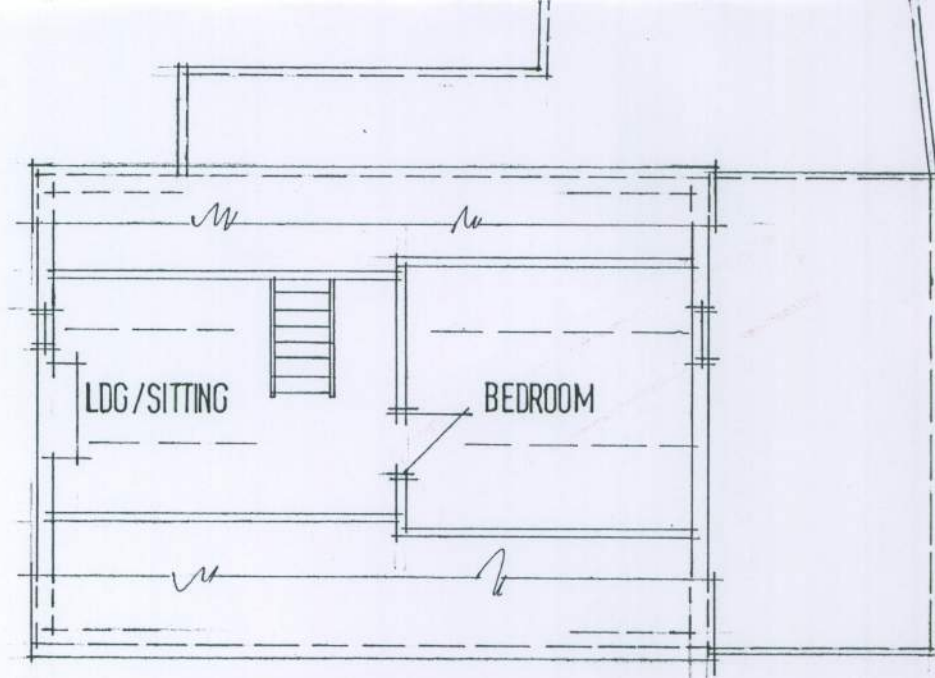

EXTG ROOF PLAN 1/100

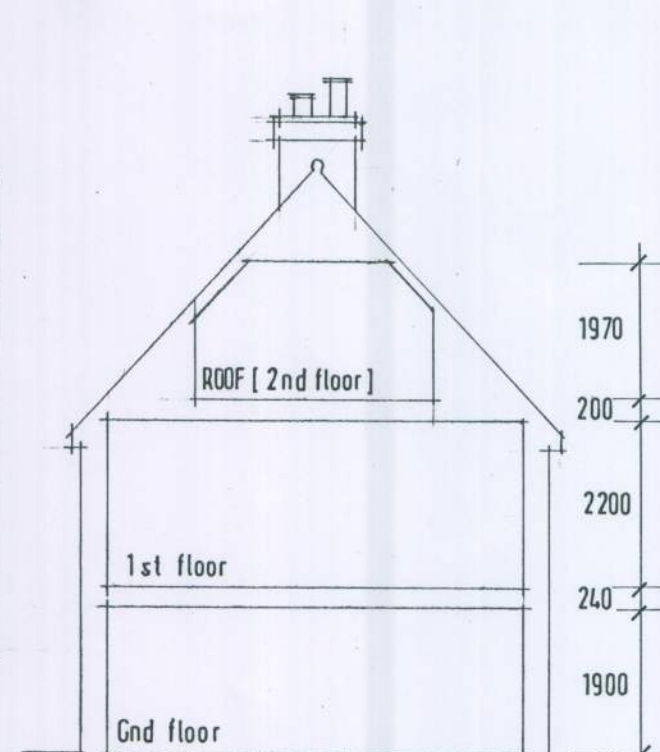


EXTG CROSS SECTION 1/100

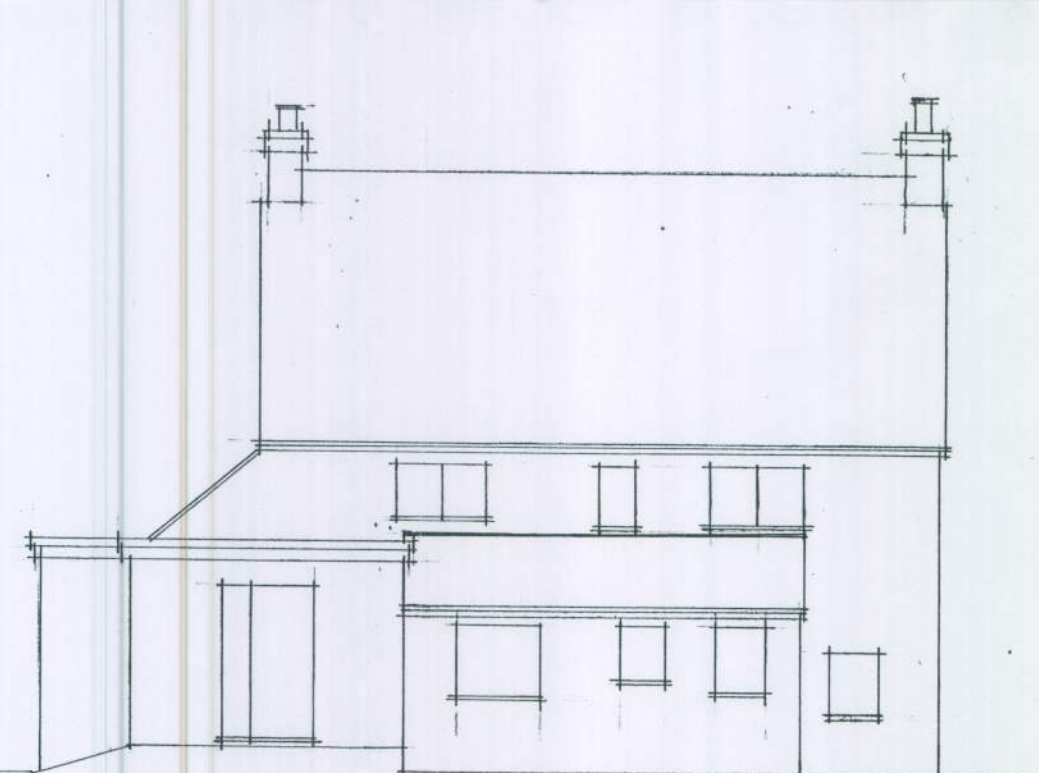


EXTG NORTH/WEST ELEVATION [rear] 1/100

NOTE THE PROPOSAL DOES NOT INVOLVE ANY EXTERNAL ALTERATIONS. THUS EXTERNAL APPEARANCE ELEVATIONS & ROOFS REMAIN ALL AS EXISTING.

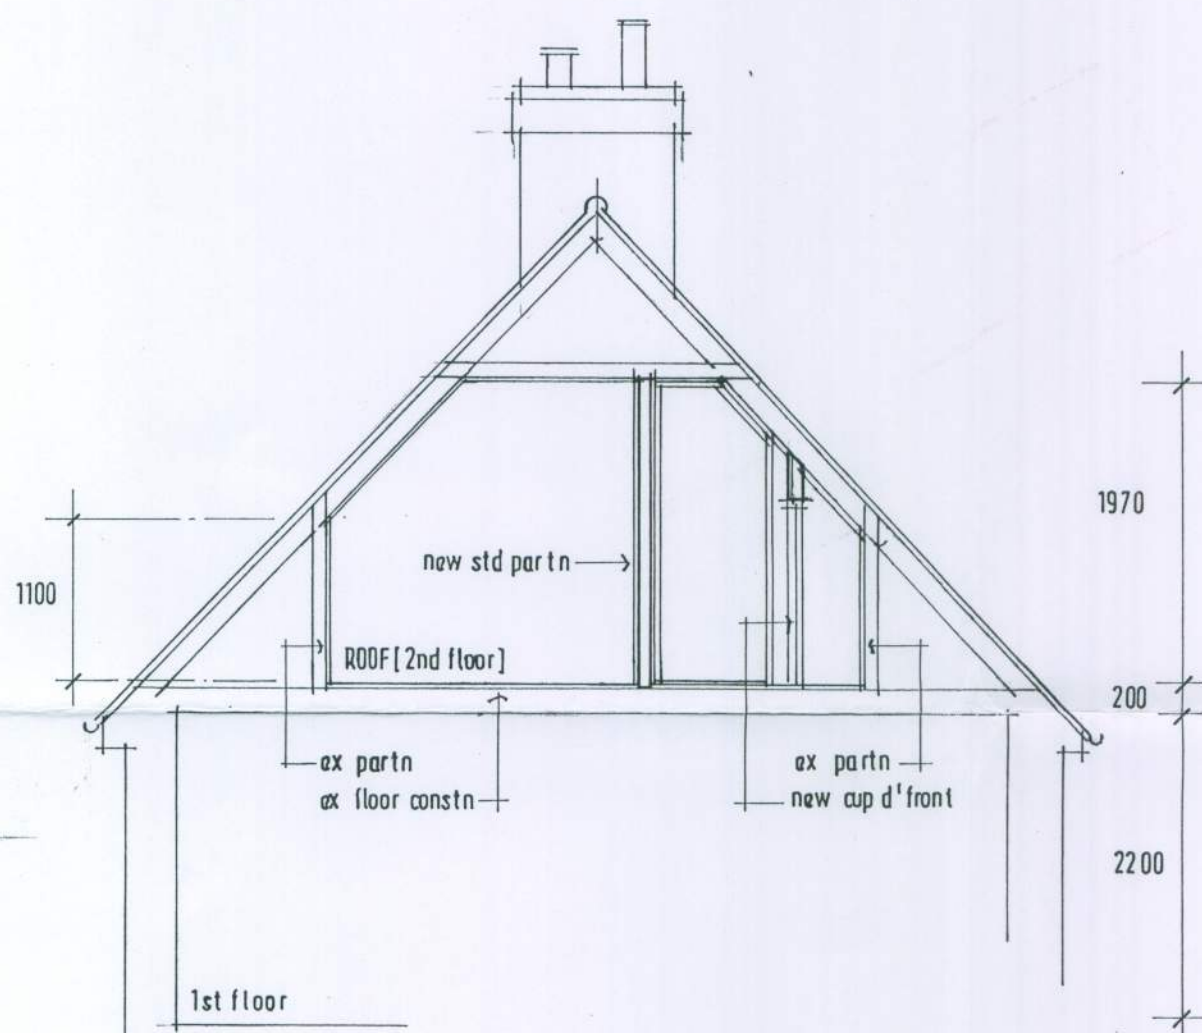

PROPOSED CROSS SECTION A : A 1/50

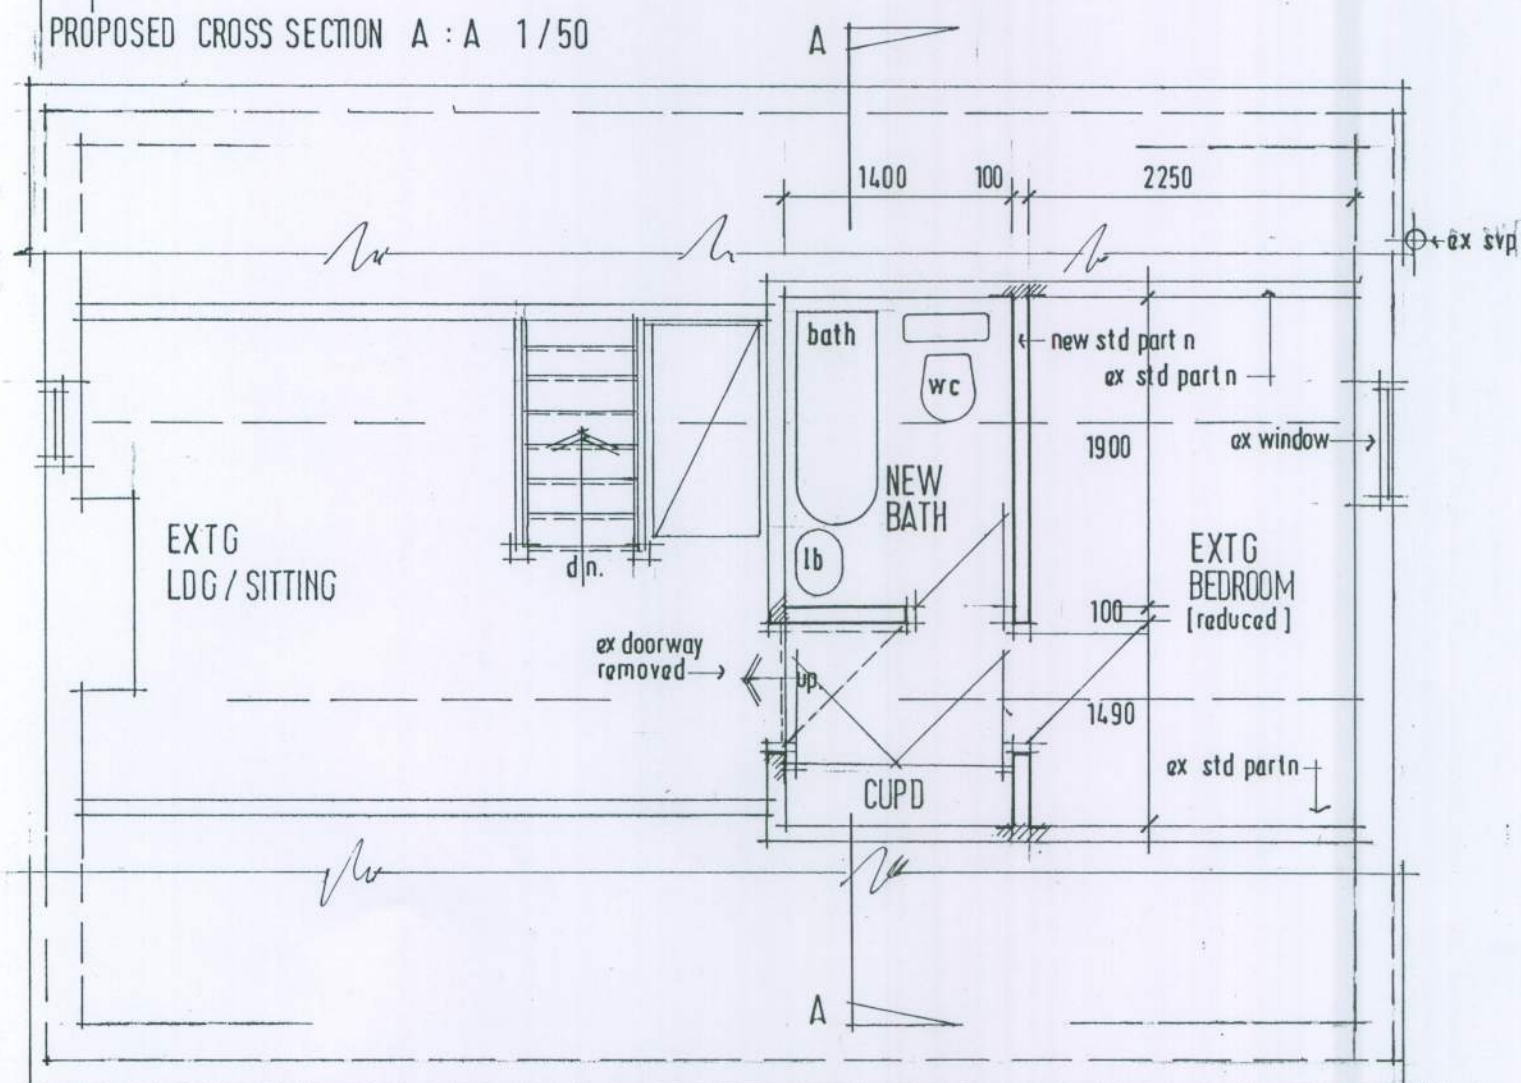


PROPOSED ROOF PLAN 1/50



LOCATION PLAN

Scale 1:1250

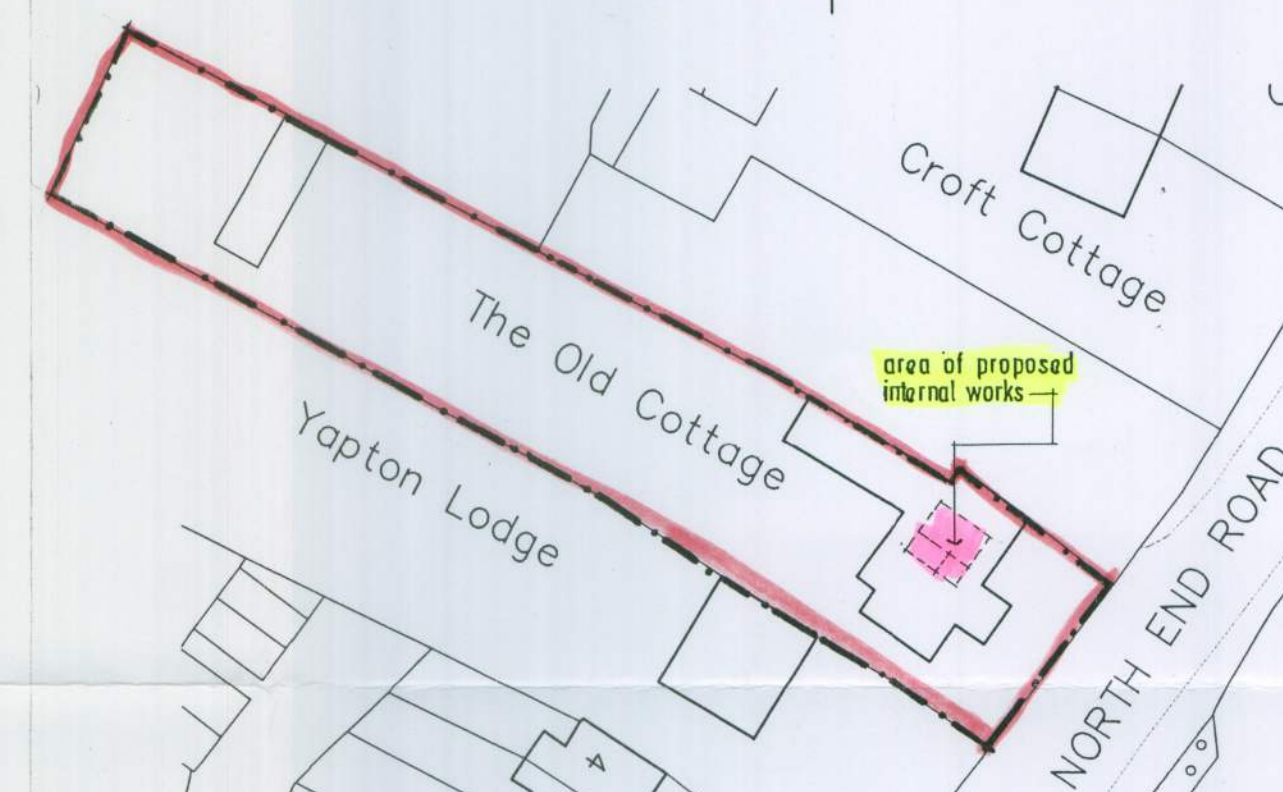

BLOCK PLAN

Scale 1:500

TREVOR E. UNSTED LTD

R.B.S. HOUSE • 59-61 SEA LANE • RUSTINGTON • WEST SUSSEX • BN16 2RQ Tel: 01903 859090

Client: MRS. E. MAGILTON.

Project: PROPOSED BATHROOM; THE OLD COTTAGE;
NORTH END ROAD; YAPTON;
W / SUSSEX, BN 18 ; ODS.

Drawing:

Scale: AS SHOWN

Drawing No.:

Date: JUNE 2011

11 / 3806 / 1

Drawn: tu

Revisions:

Copyright:

A

REVISIONS
A. 6.7.11 LOCATION & BLOCK PLANS
REVISED AS REQ'D BY L.P.A.

The contractor must check all dimensions and levels on site and as dimensions are to be sealed from drawings.

It is the contractor's responsibility to ensure compliance with all statutory authority requirements, carry out works with total regard to existing and retained structure. Works and materials to latest CP/BS.

Drawing to be read in strict accordance with engineer's information where applicable.

All structural timber C16 unless otherwise noted. All structural and external timber pressure impregnated with preservative, cut ends site swabbed with Cuprinol or similar treatment.

Local authority to witness satisfactory test on all new and affected foul/storm drainage.

4/35/11/1