



notes:			
1. this drawing is the copyright of PH Design and is not to be reproduced without consent.			
2. The contractor is to check all dimensions and levels before site works commence and/or preparation of working drawings.			
revision	date	amendment	
A	16.3.21	MINOR REVISIONS	
B	19.3.21	PLANNING APPLICATION	

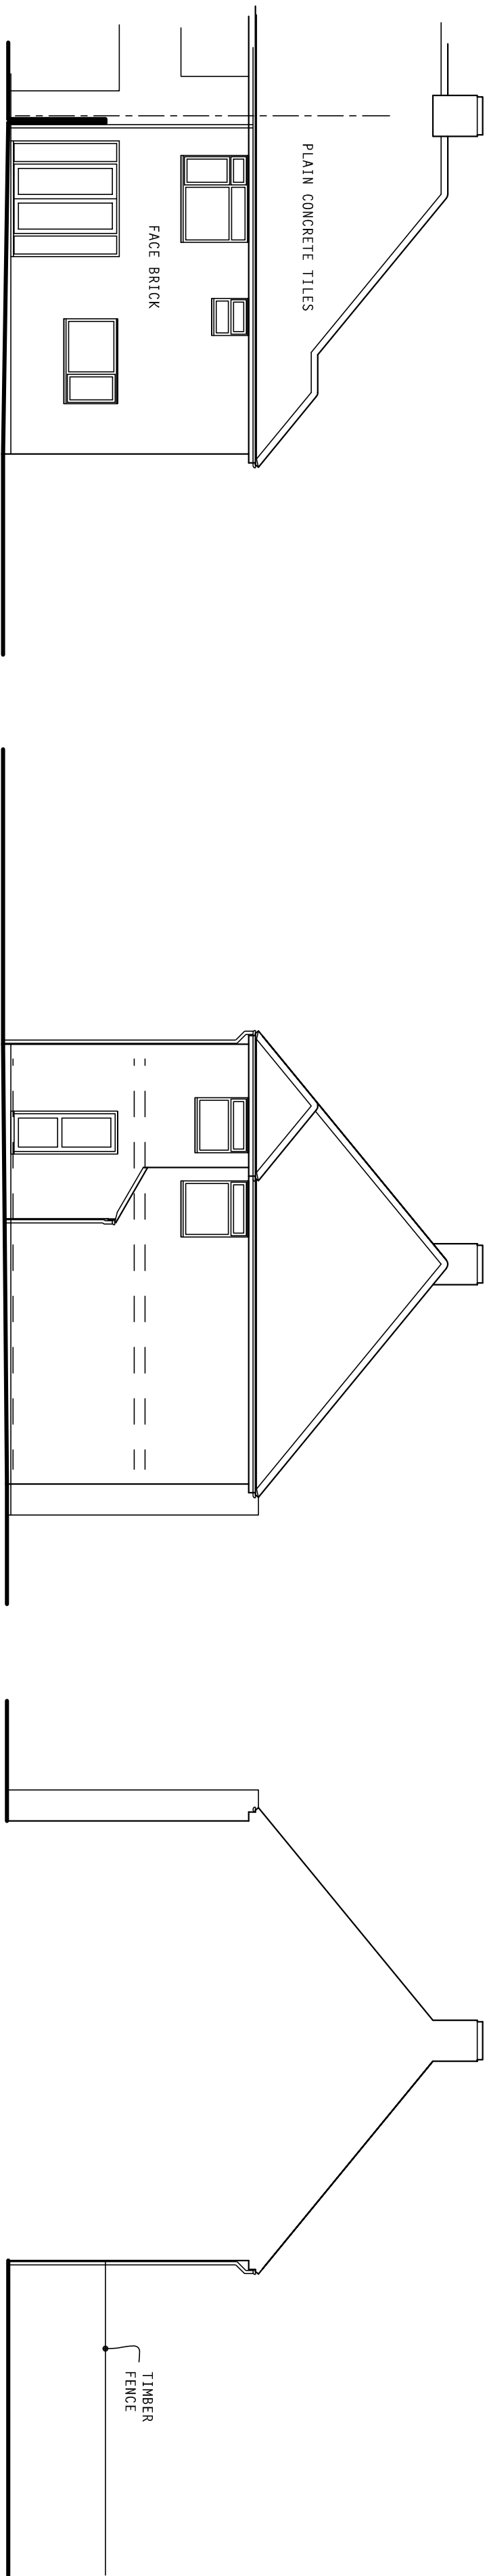

existing rear elevation
SCALE 1:100

existing side (east) elevation
SCALE 1:100


existing side (west) elevation
SCALE 1:100

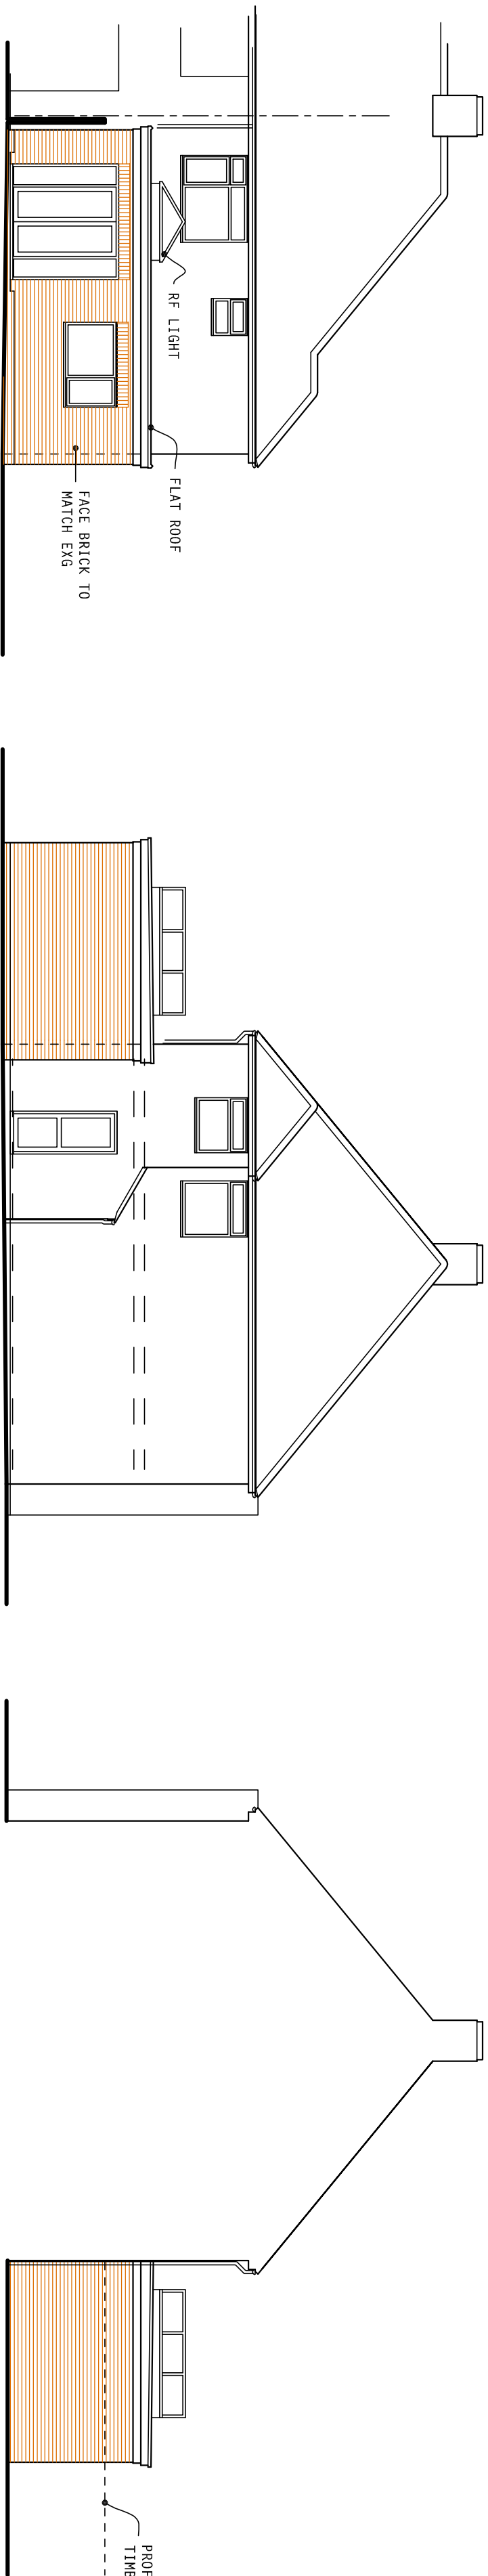


proposed rear elevation
SCALE 1:100

proposed side (east) elevation
SCALE 1:100


proposed side (west) elevation
SCALE 1:100

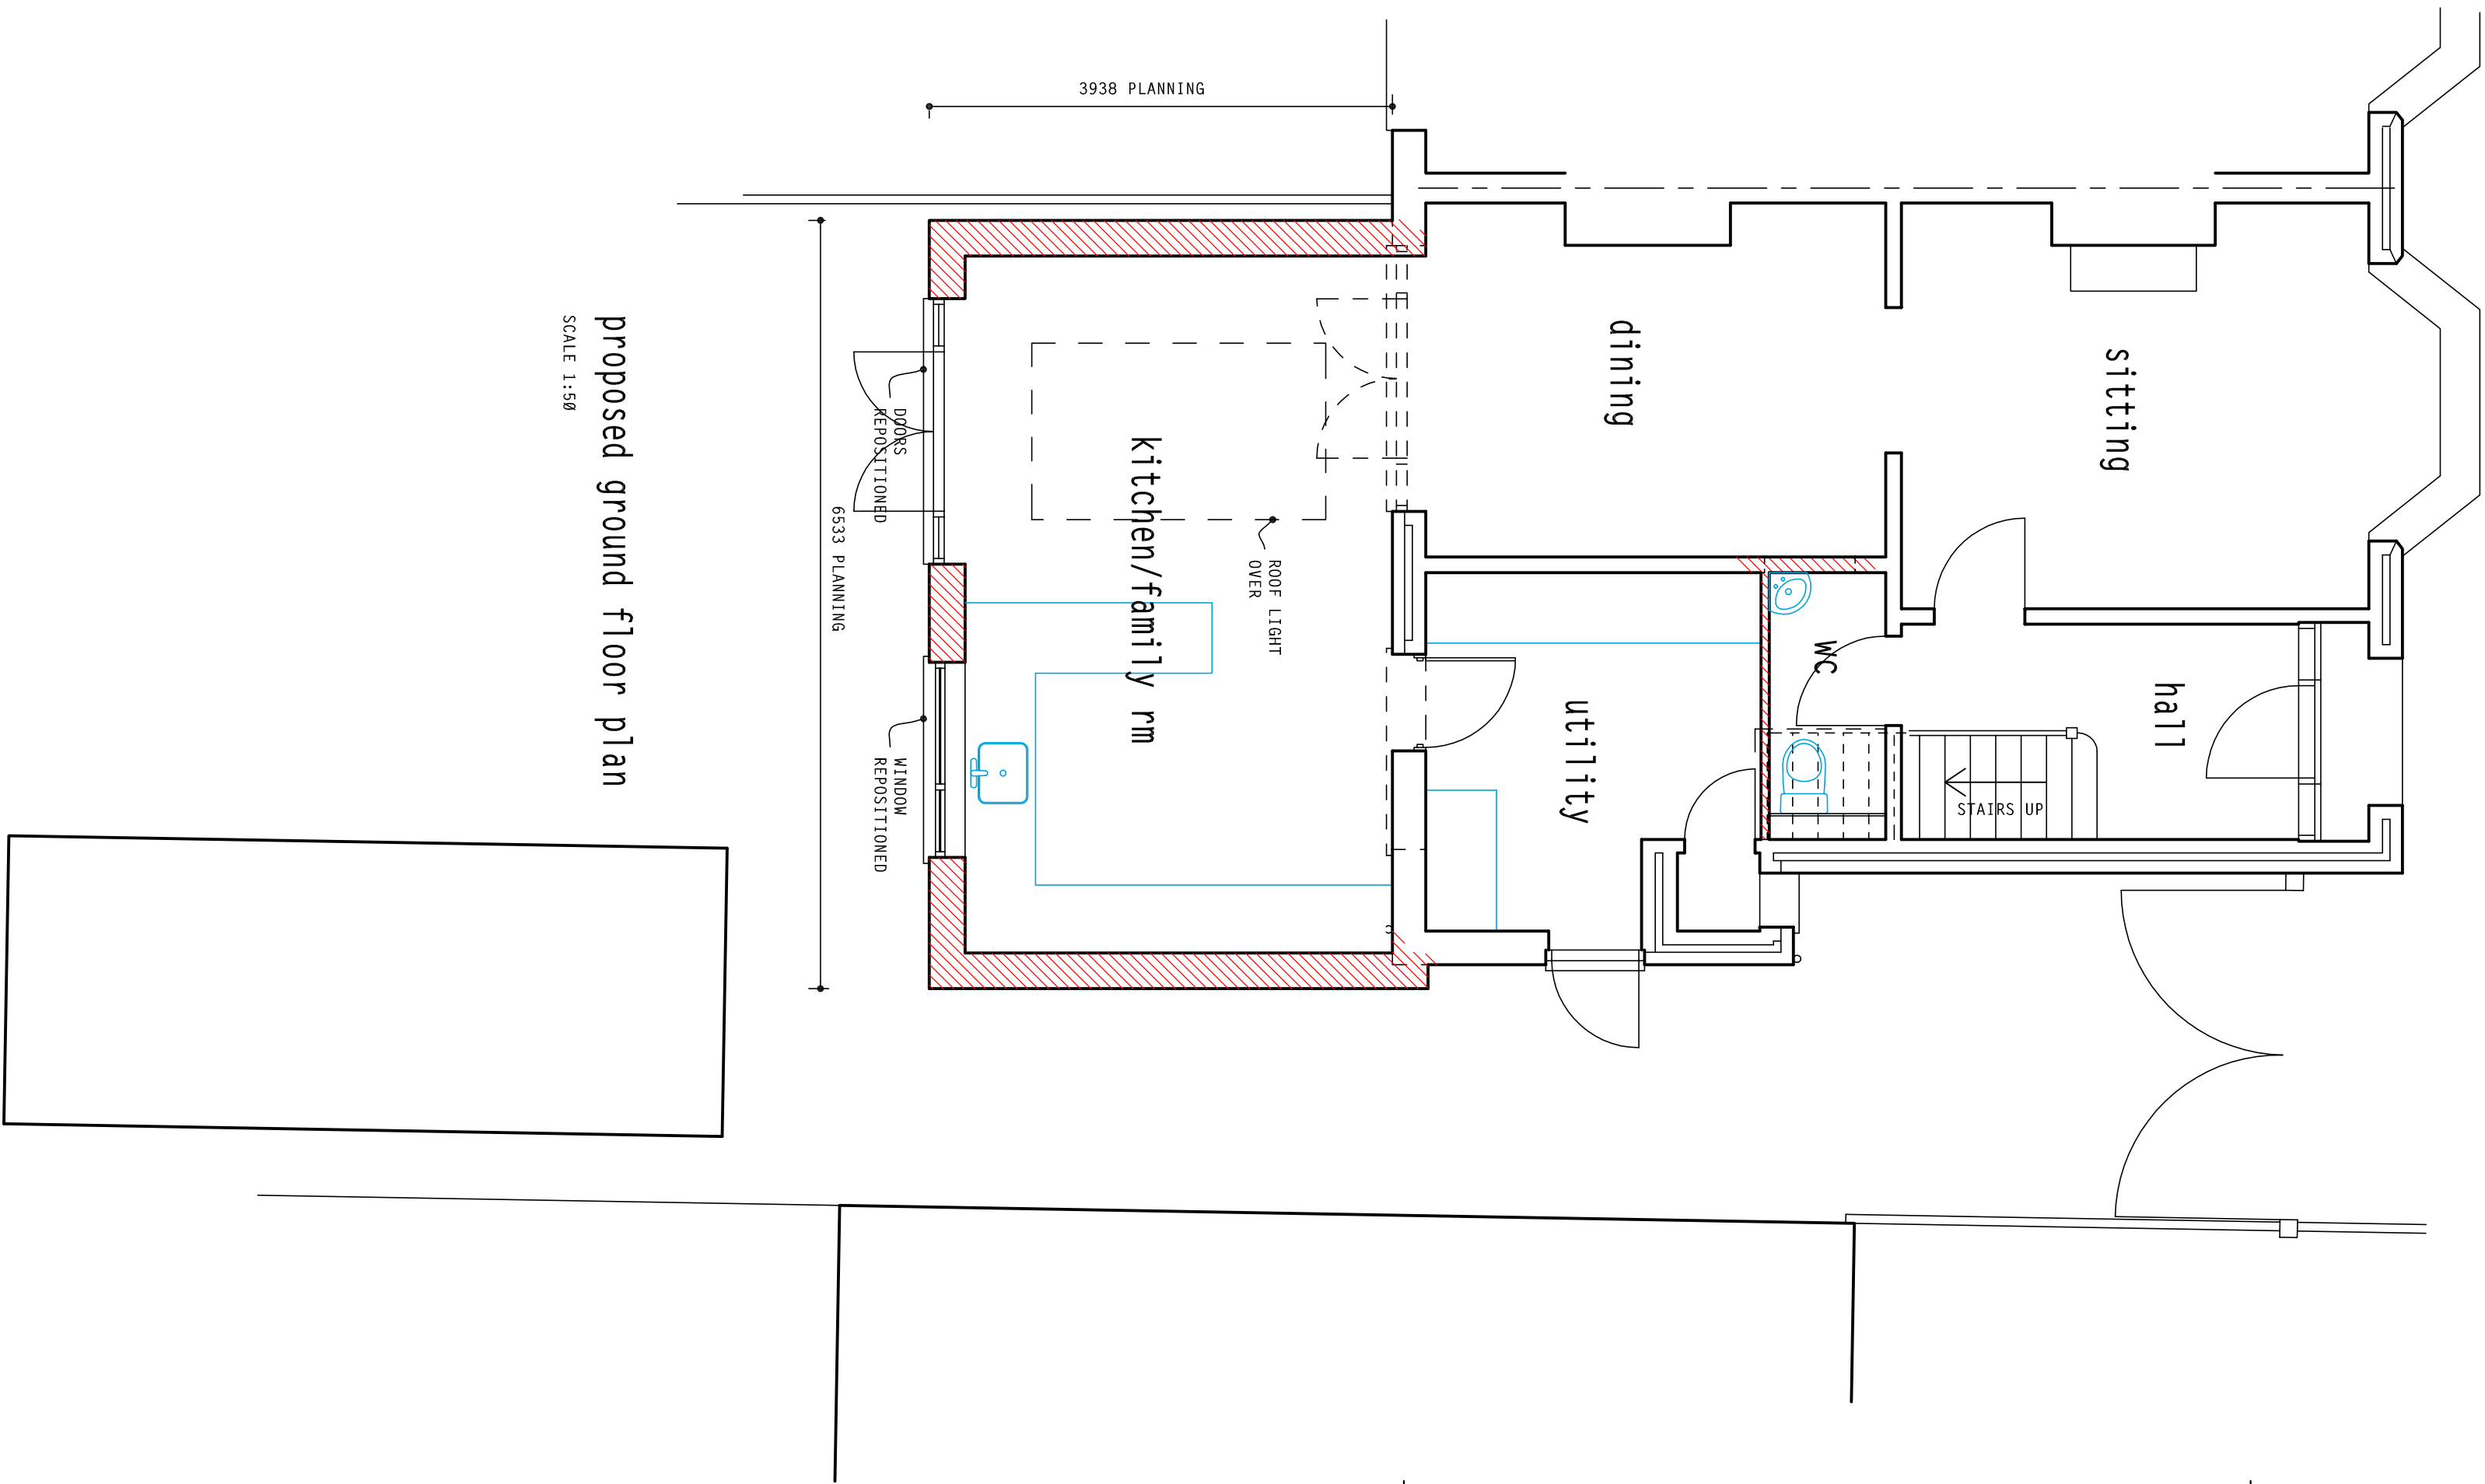


proposed ground floor plan
SCALE 1:50

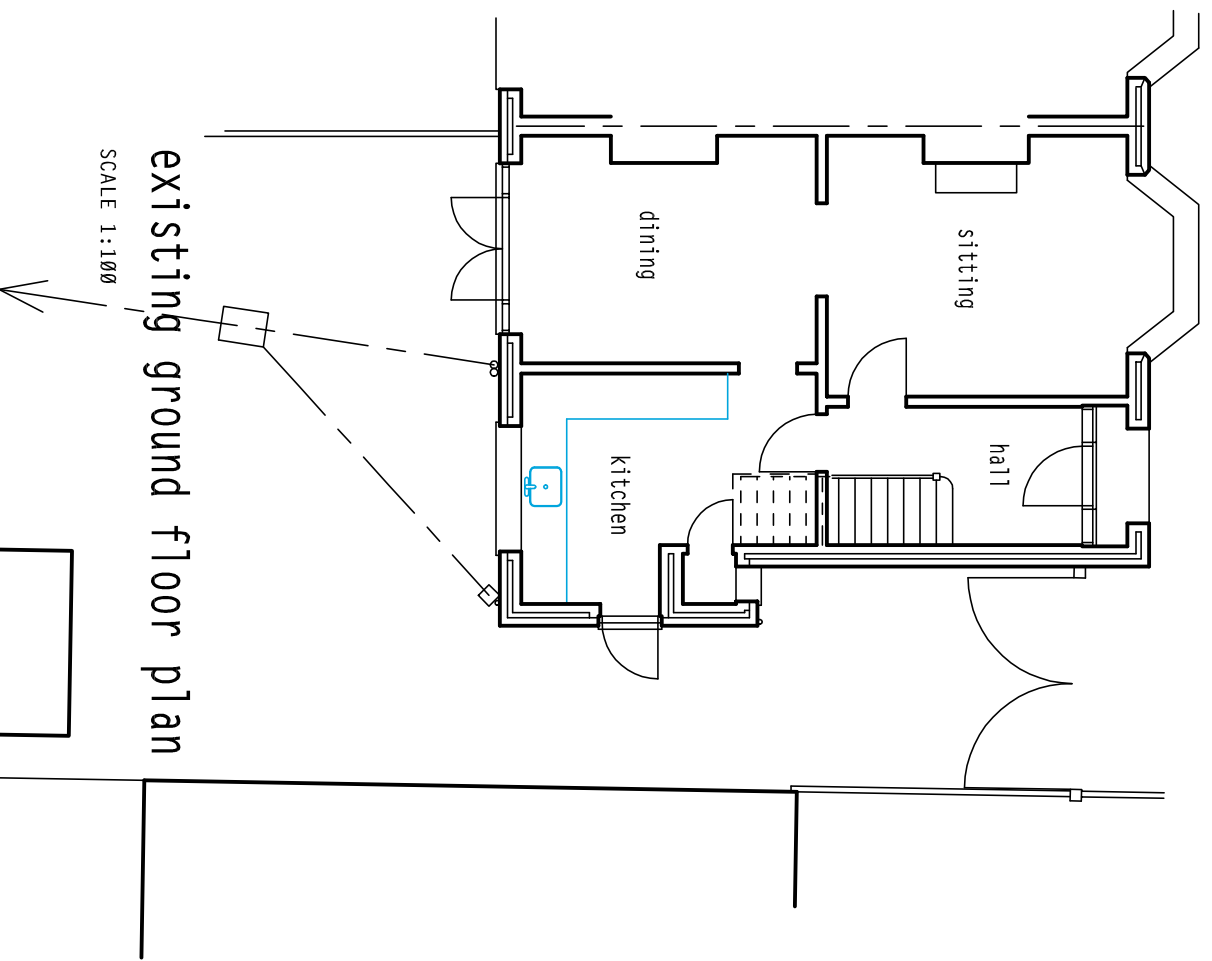

existing ground floor plan
SCALE 1:100

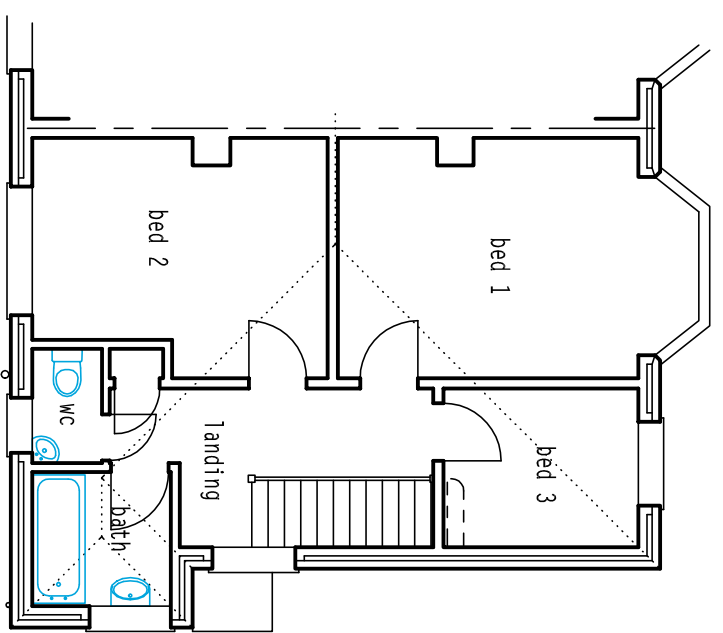

existing first floor plan
SCALE 1:100

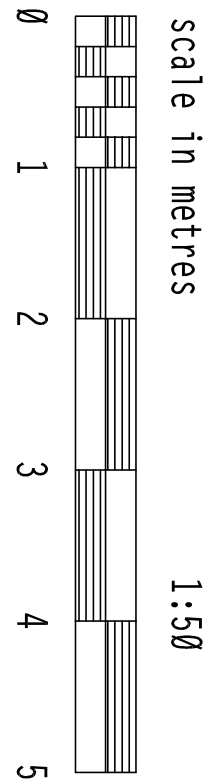

client: Mr & Mrs J. Fallick

project: proposed alterations & additions, 35 Park Drive,
Yapton BN18 0JF

PH DESIGN
architectural consultants
3 Chapel Street, Chichester
W. Sussex PO19 1BU
tel: (01243) 781760

project: 21/C01
drawing no: 1b
date: March 2021

