

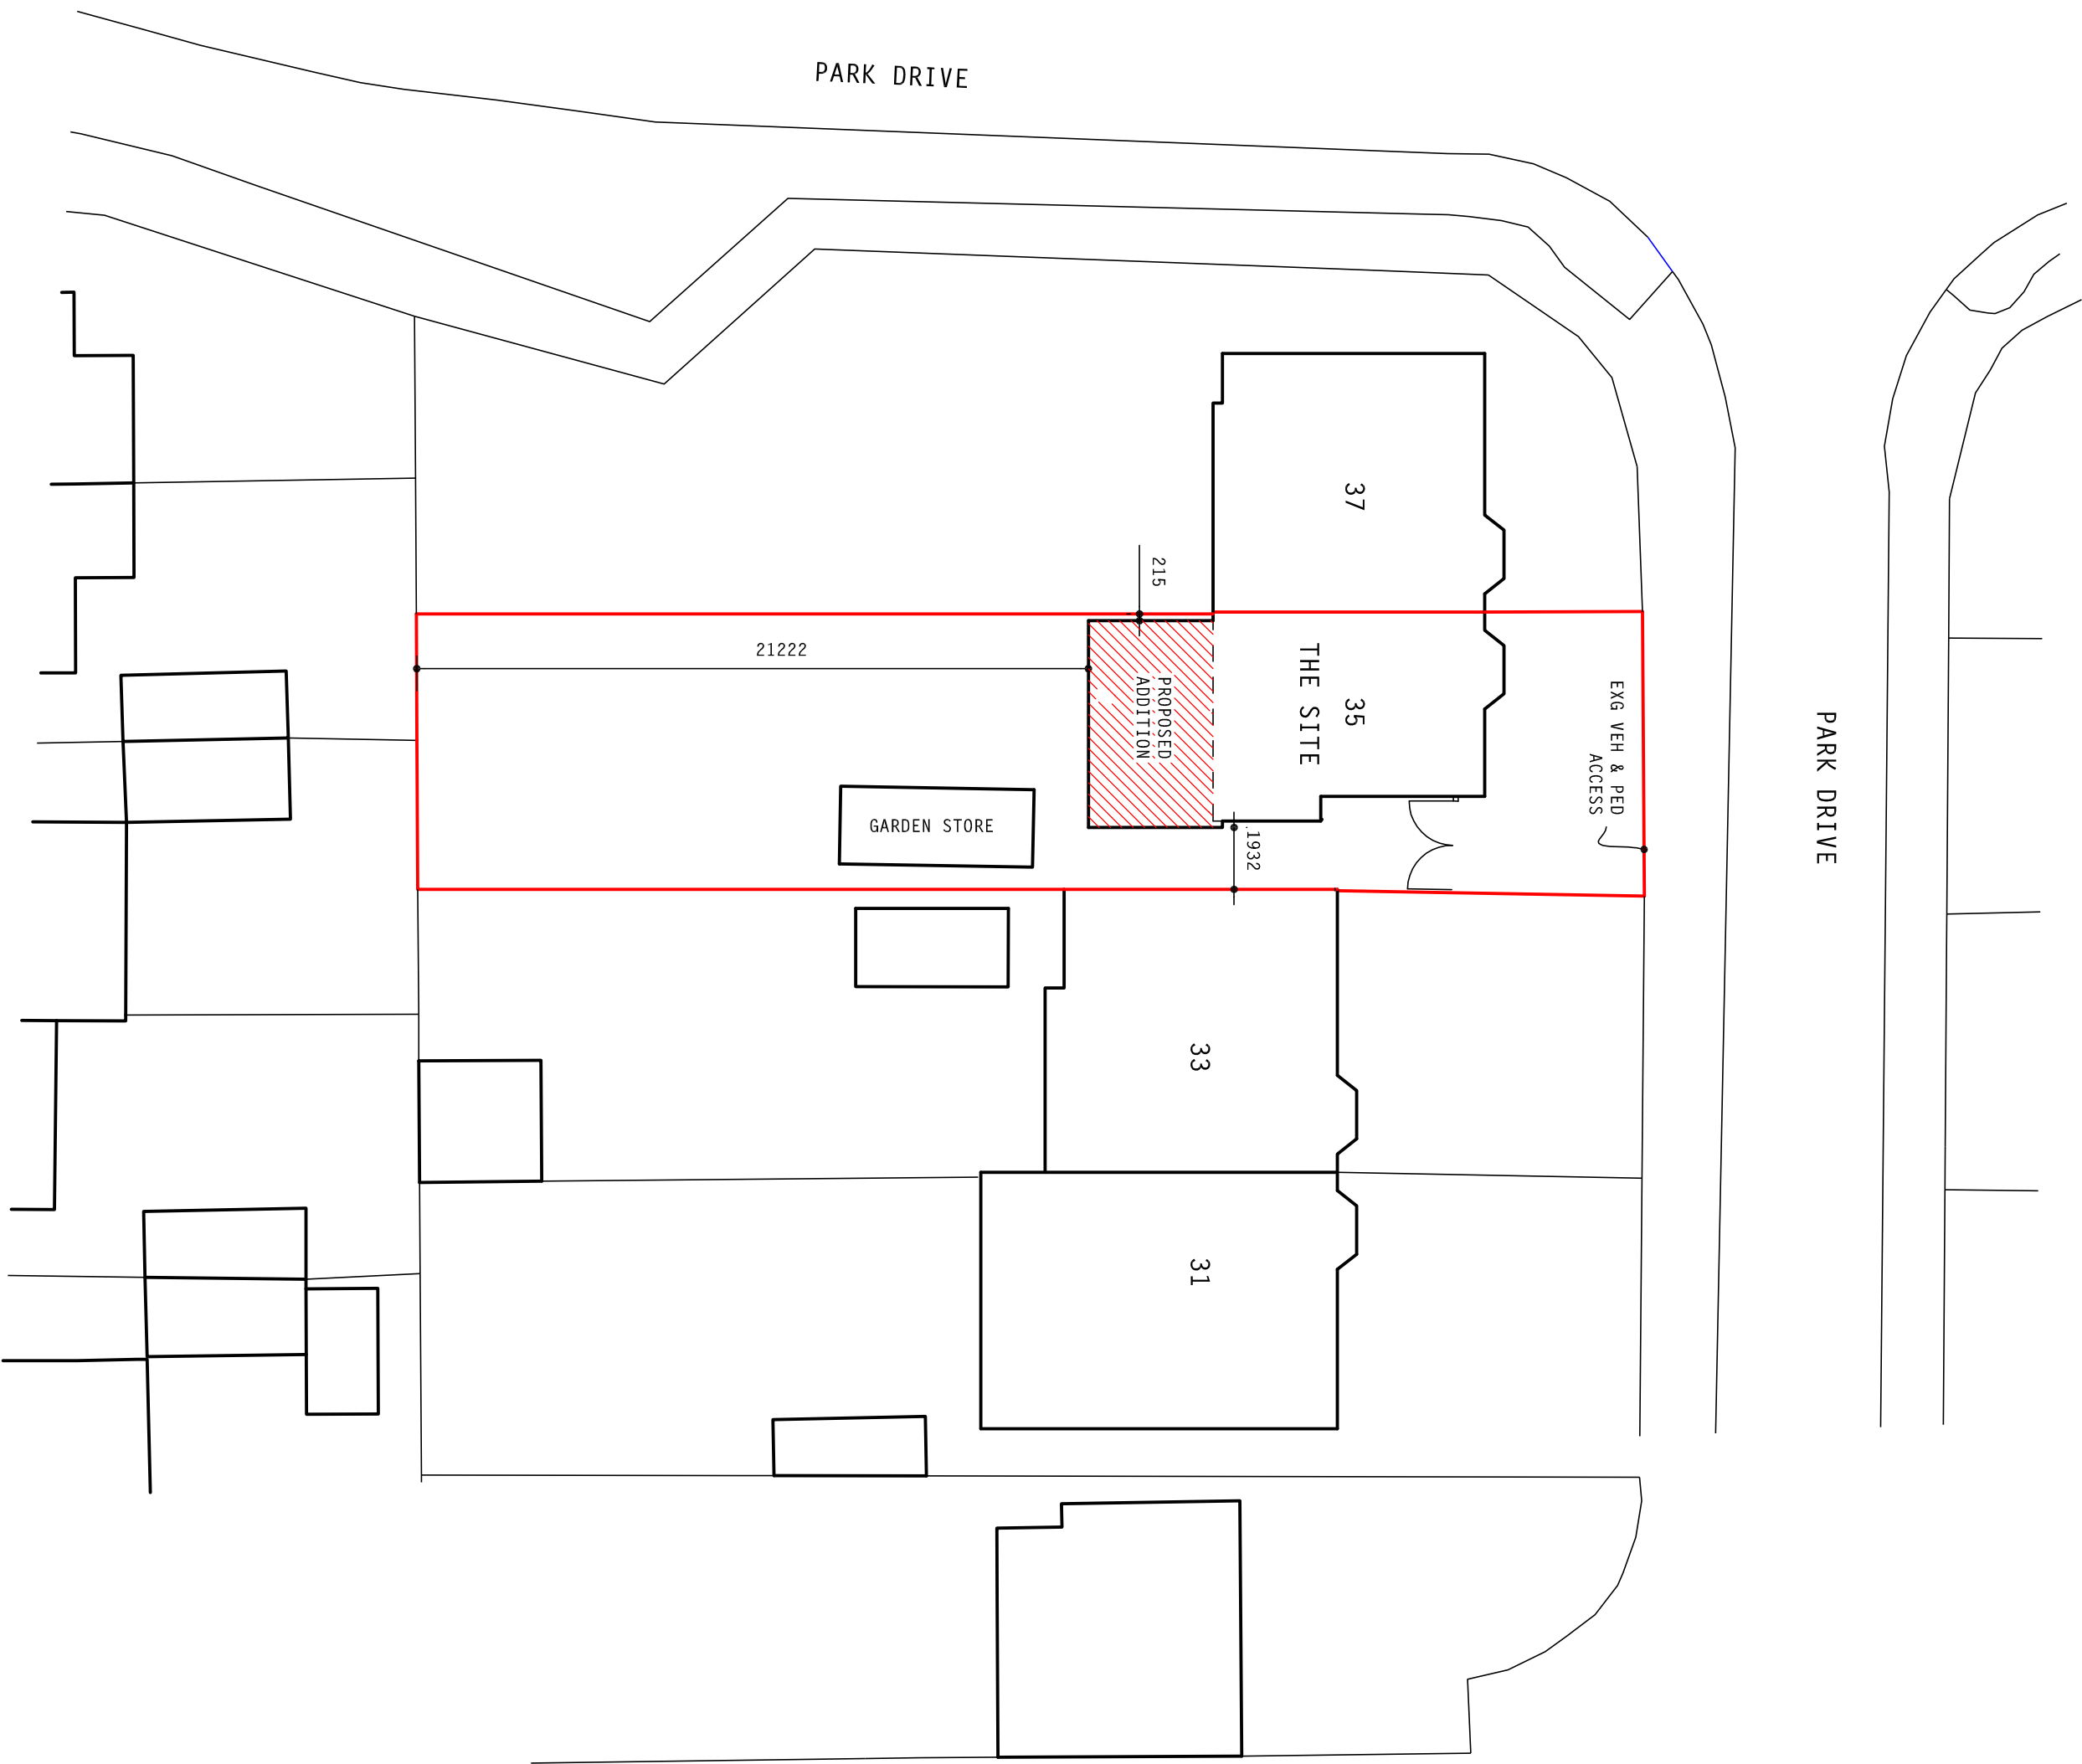


notes:			1. this drawing is the copyright of PH Design and is not to be reproduced without consent.
			2. The contractor is to check all dimensions and levels before site works commence and/or preparation of workshop drawings.
revision	date	amendment	
A	19.5.21	PLANNING APPLICATION	

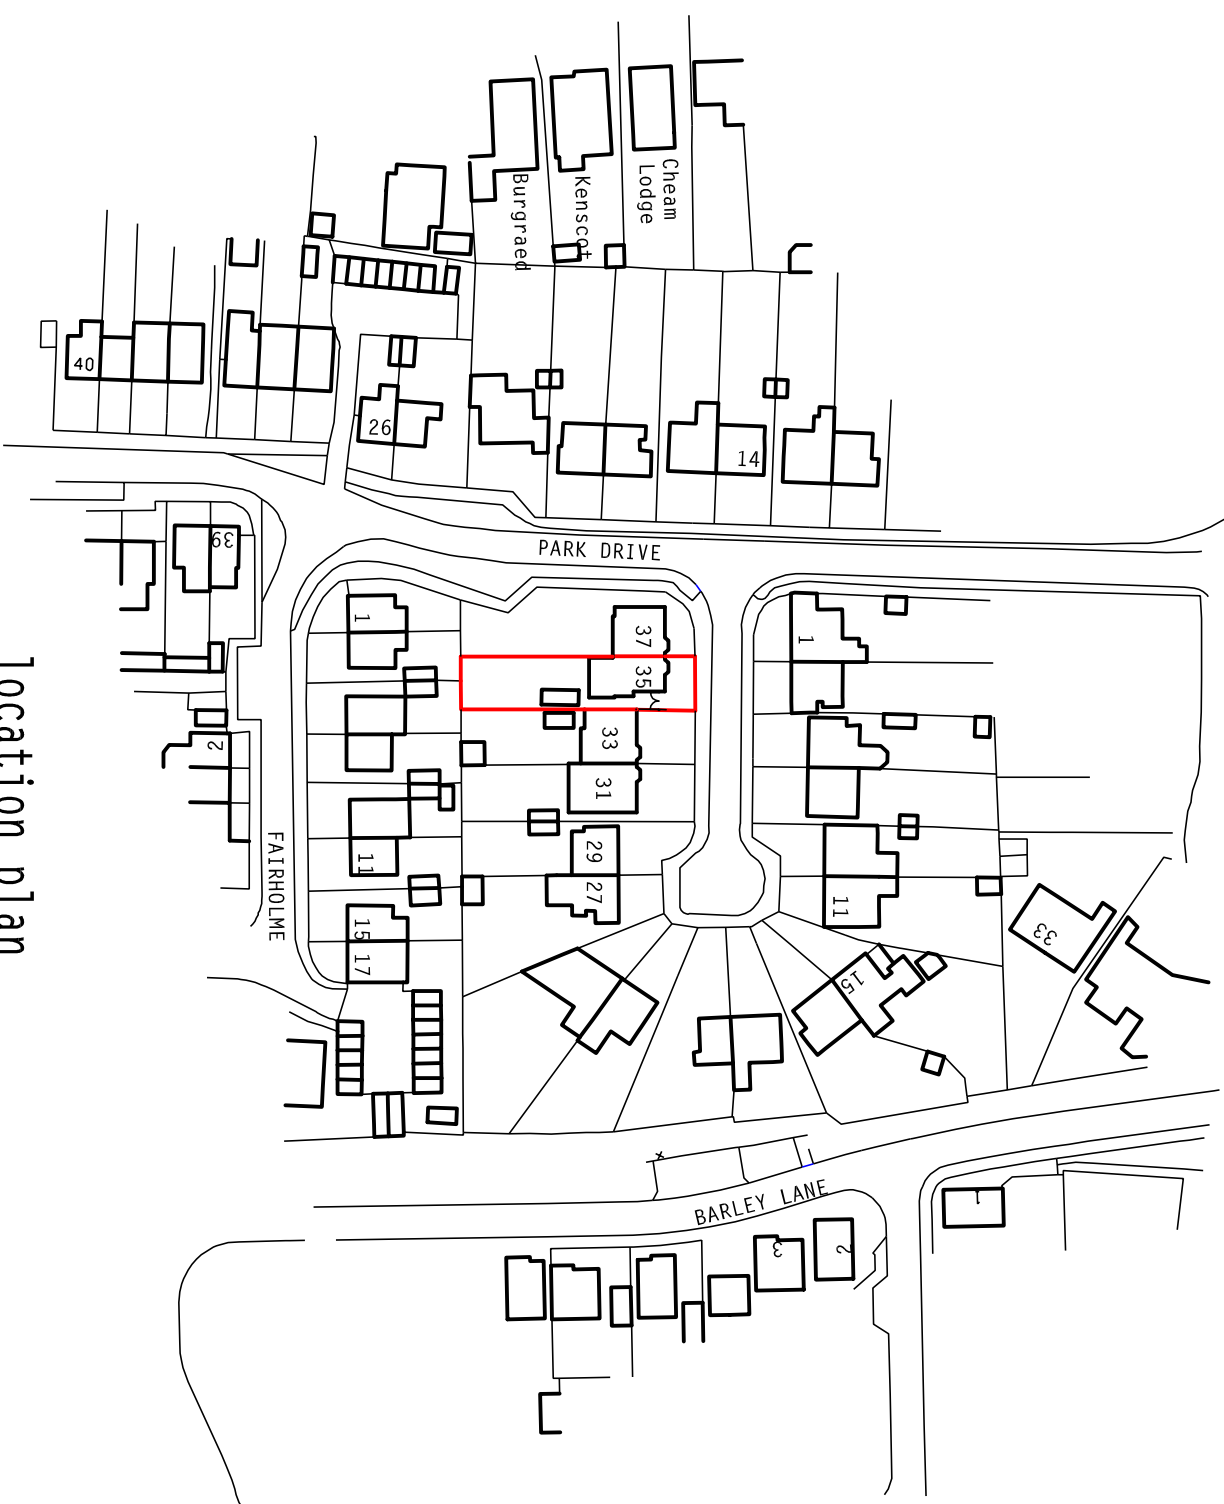


site plan

SCALE 1:200
CROWN COPYRIGHT RESERVED
O/S LICENCE 100028450

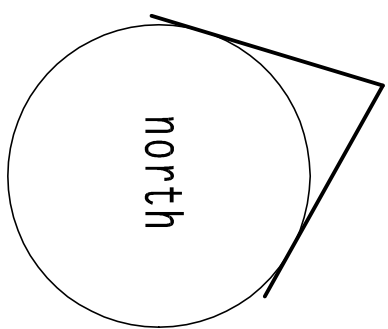


location plan

SCALE 1:1250
CROWN COPYRIGHT RESERVED
O/S LICENCE 100028450

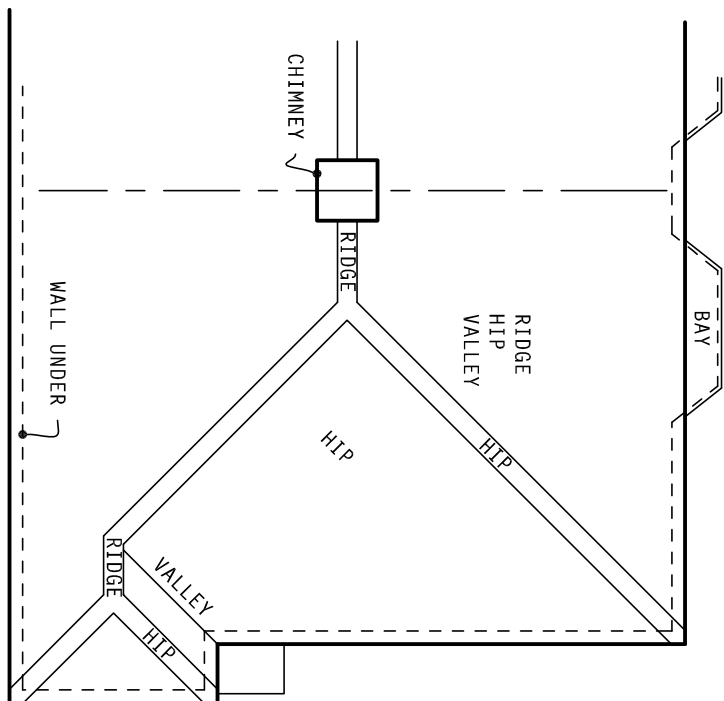


existing roof plan

SCALE 1:100

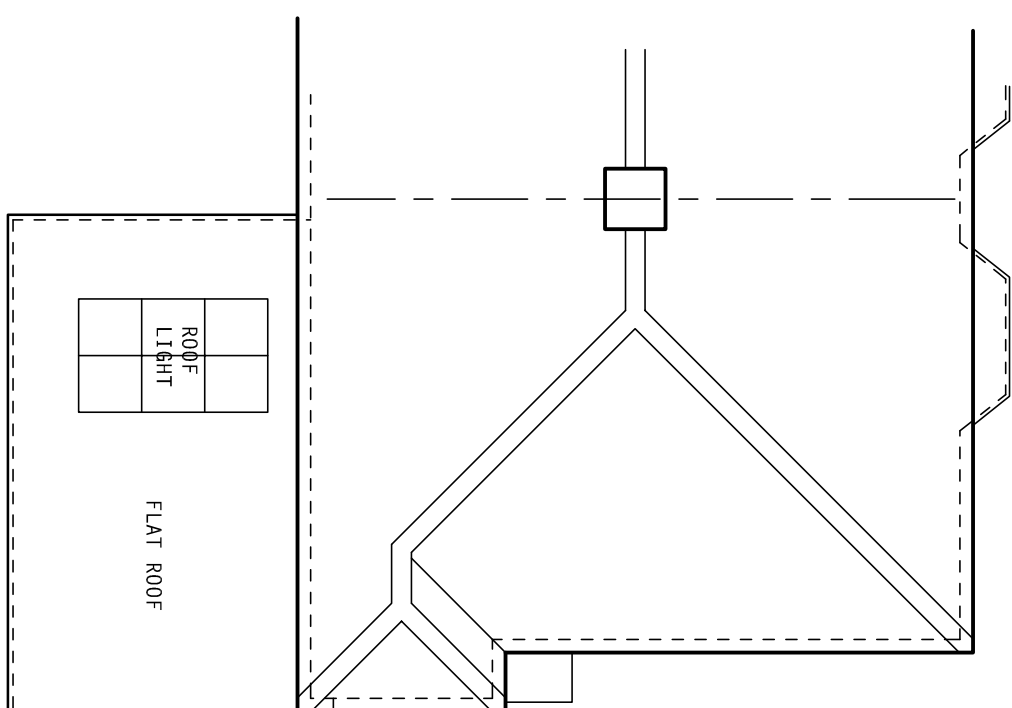

proposed roof plan

SCALE 1:100

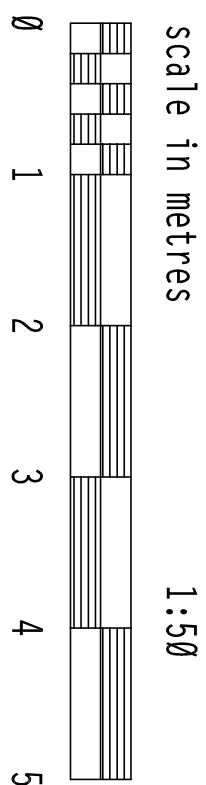

client: Mr & Mrs J. Fallick

project: proposed alterations & additions, 35 Park Drive, Yapton BN18 0JF

PH DESIGN
architectural consultants
3 Chapel Street, Chichester
W. Sussex PO19 1BU
tel: (01243) 781760

project: 21/C01
drawing no: 2a
date: March 2021

