


Dimensions to be checked on site before commencing work. Any discrepancies shall be reported to the architect immediately.

Do not scale from these drawings except for planning purposes. Use figured dimensions only.

Where applicable this drawing is to be read in conjunction with other consultants' drawings.

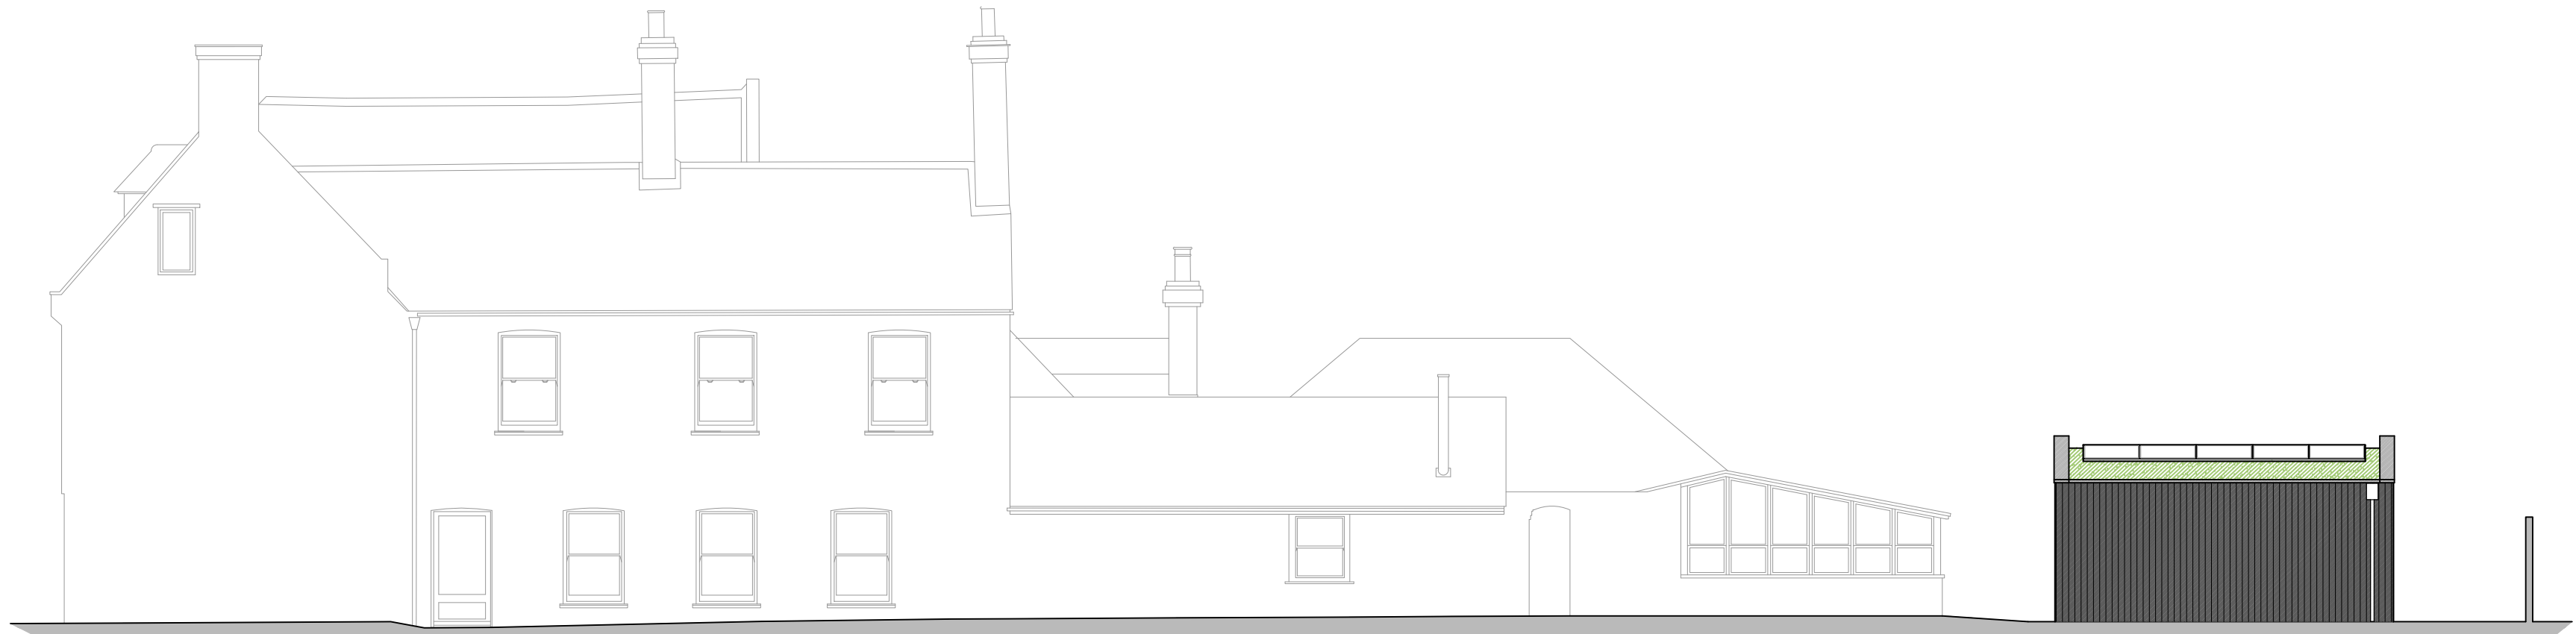


East Elevation (alongside main building) scale 1:100




West Elevation (alongside main building) scale 1:100


Existing walls Proposed walls Proposed structure

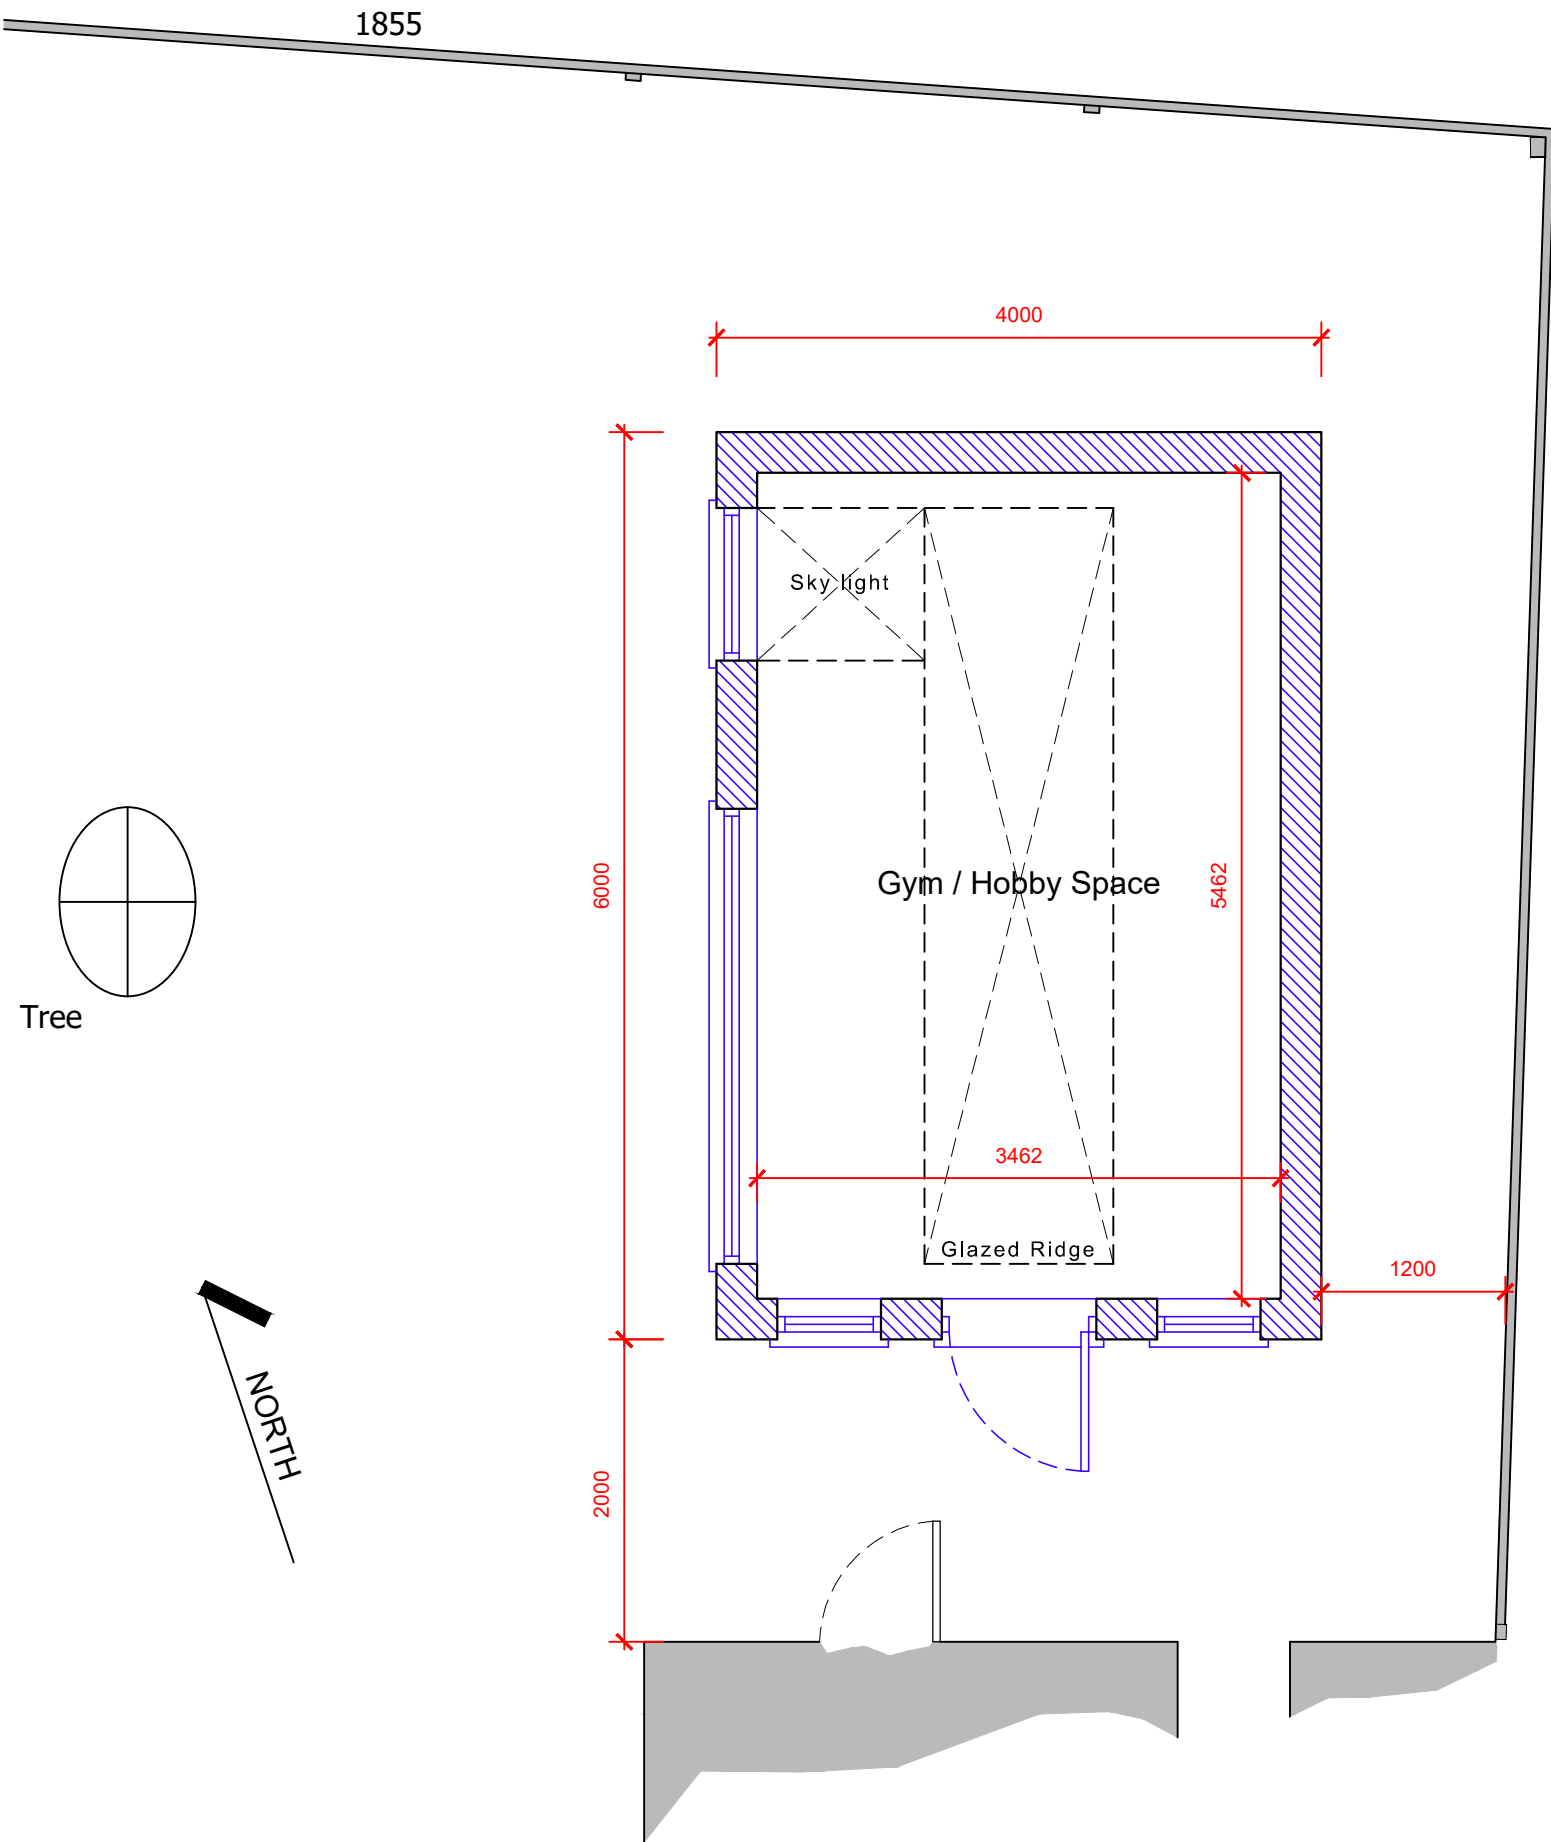


Ground Floor Plan scale 1:50

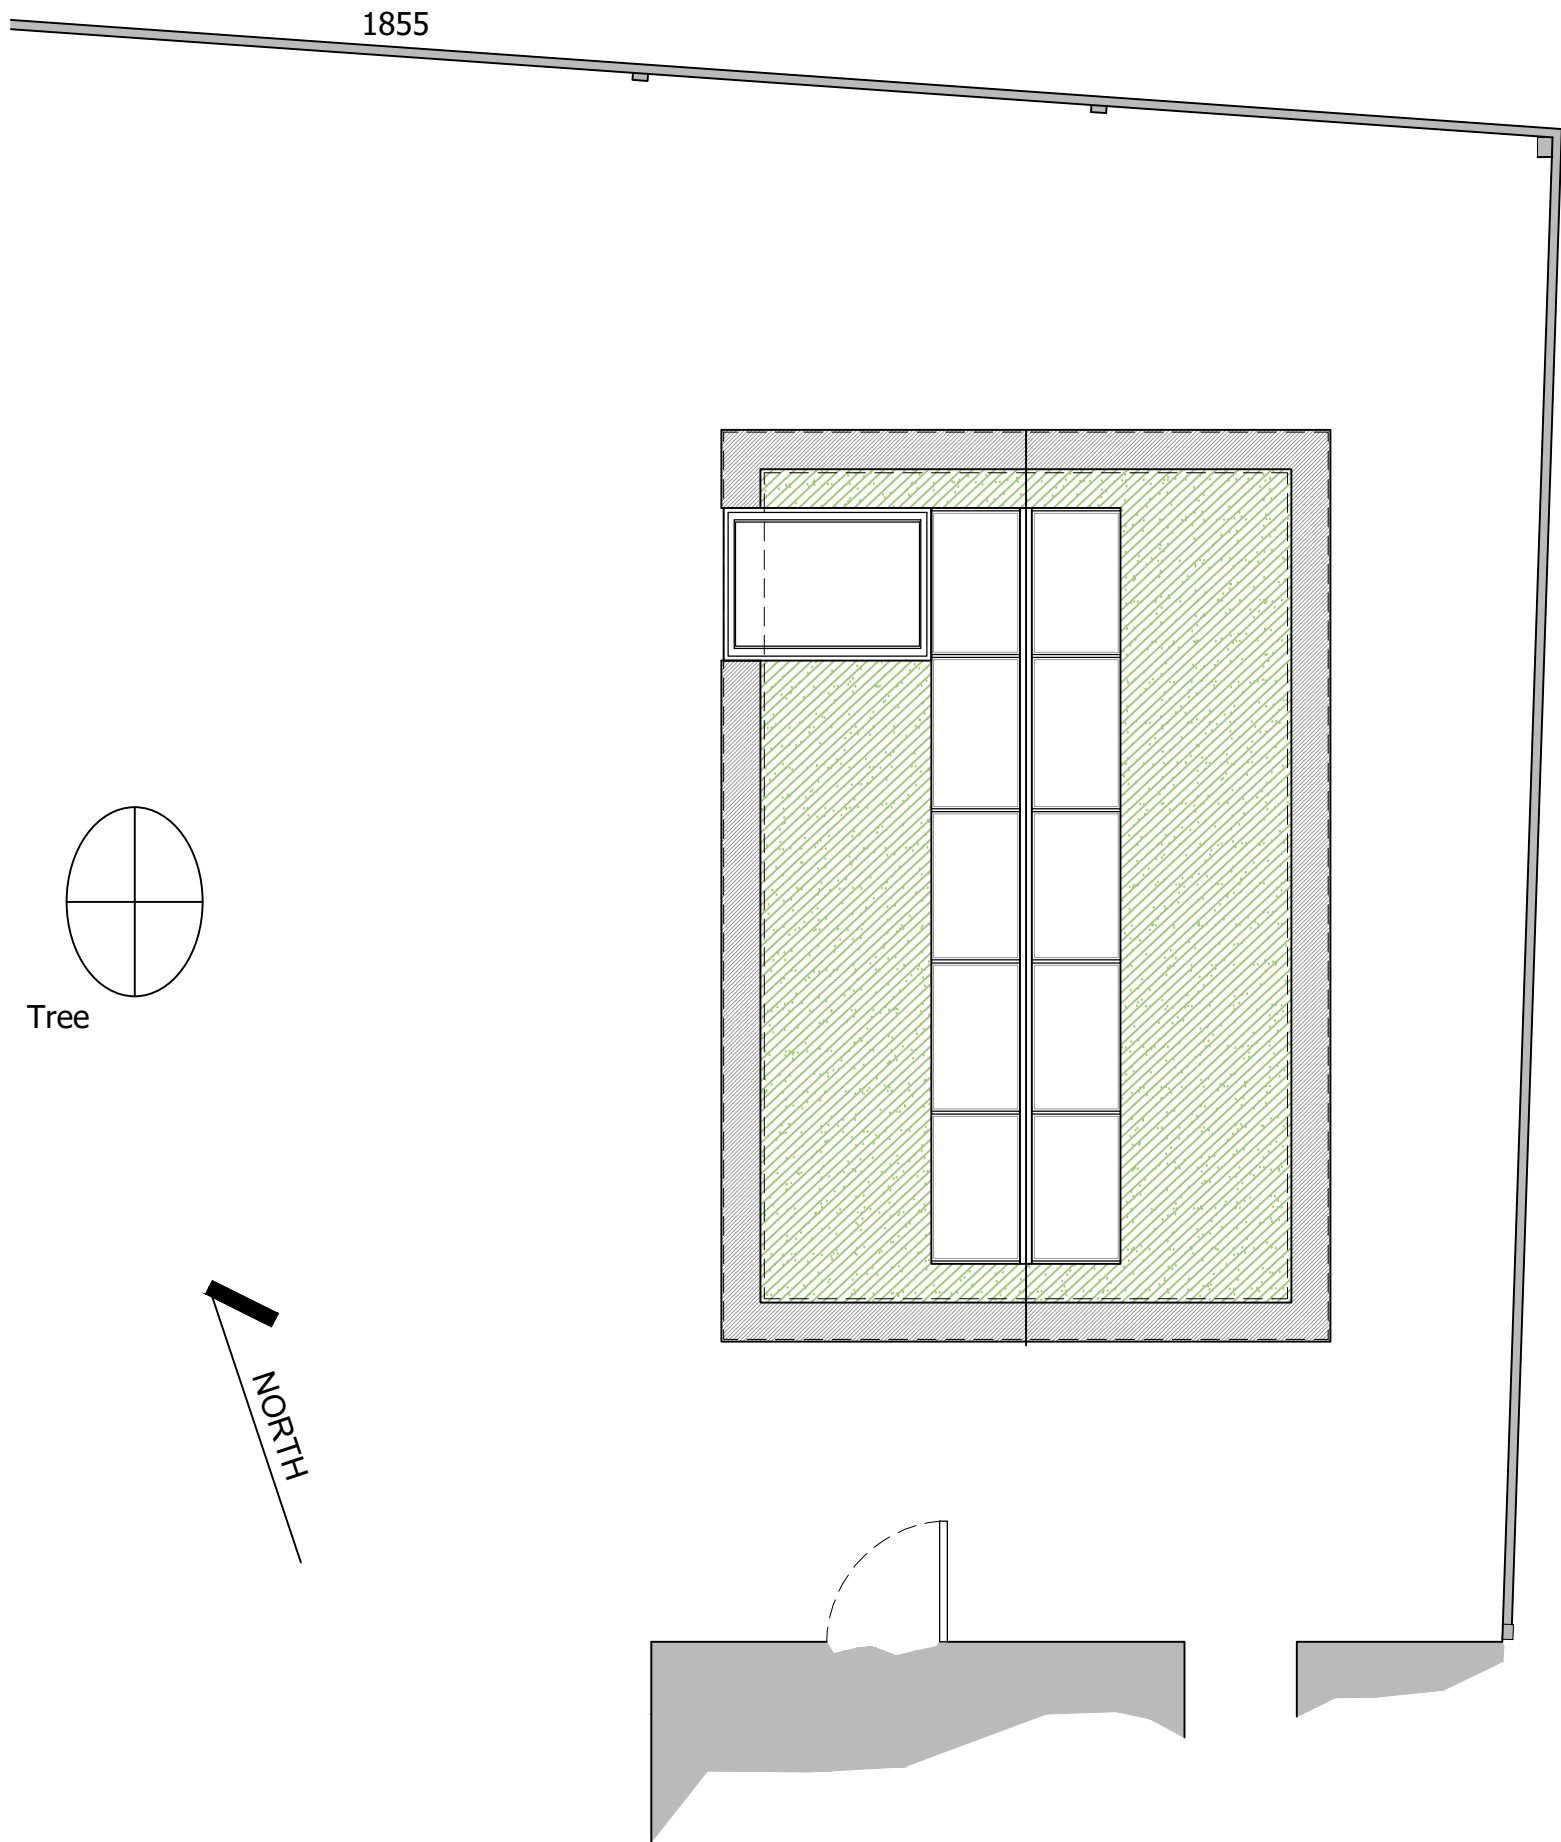


Roof Plan scale 1:50

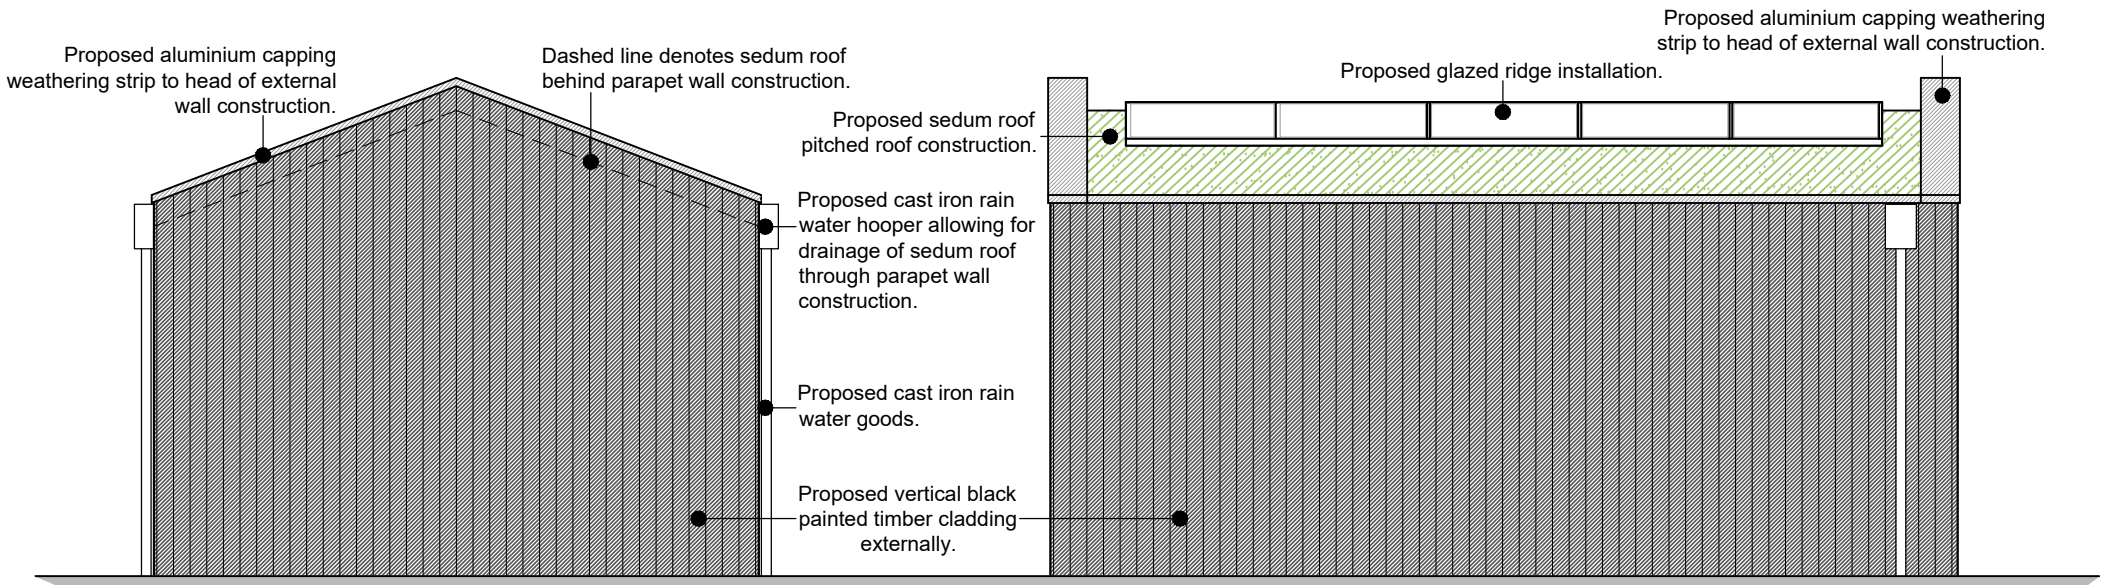


North Elevation scale 1:50

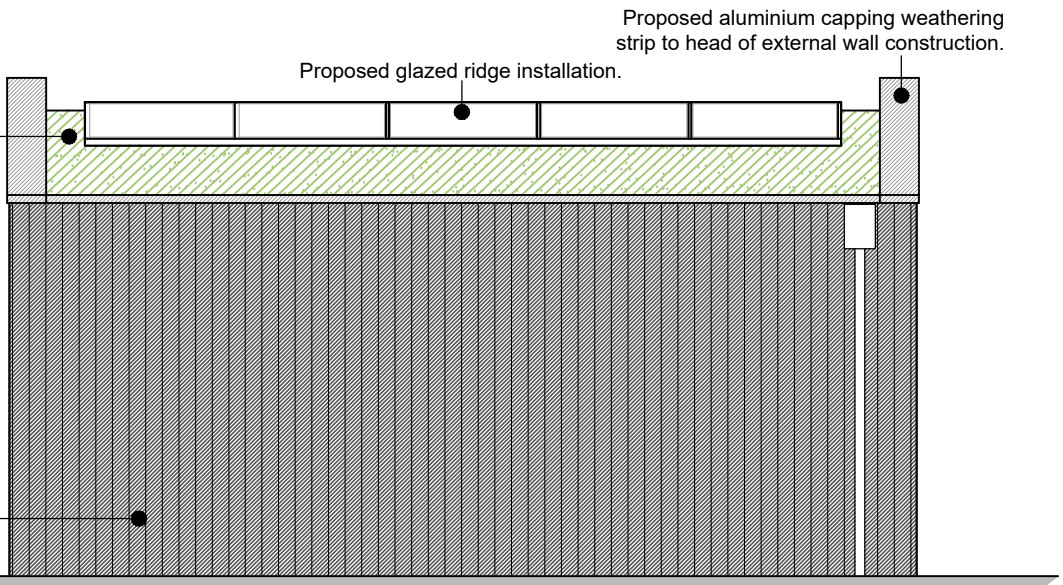


East Elevation scale 1:50

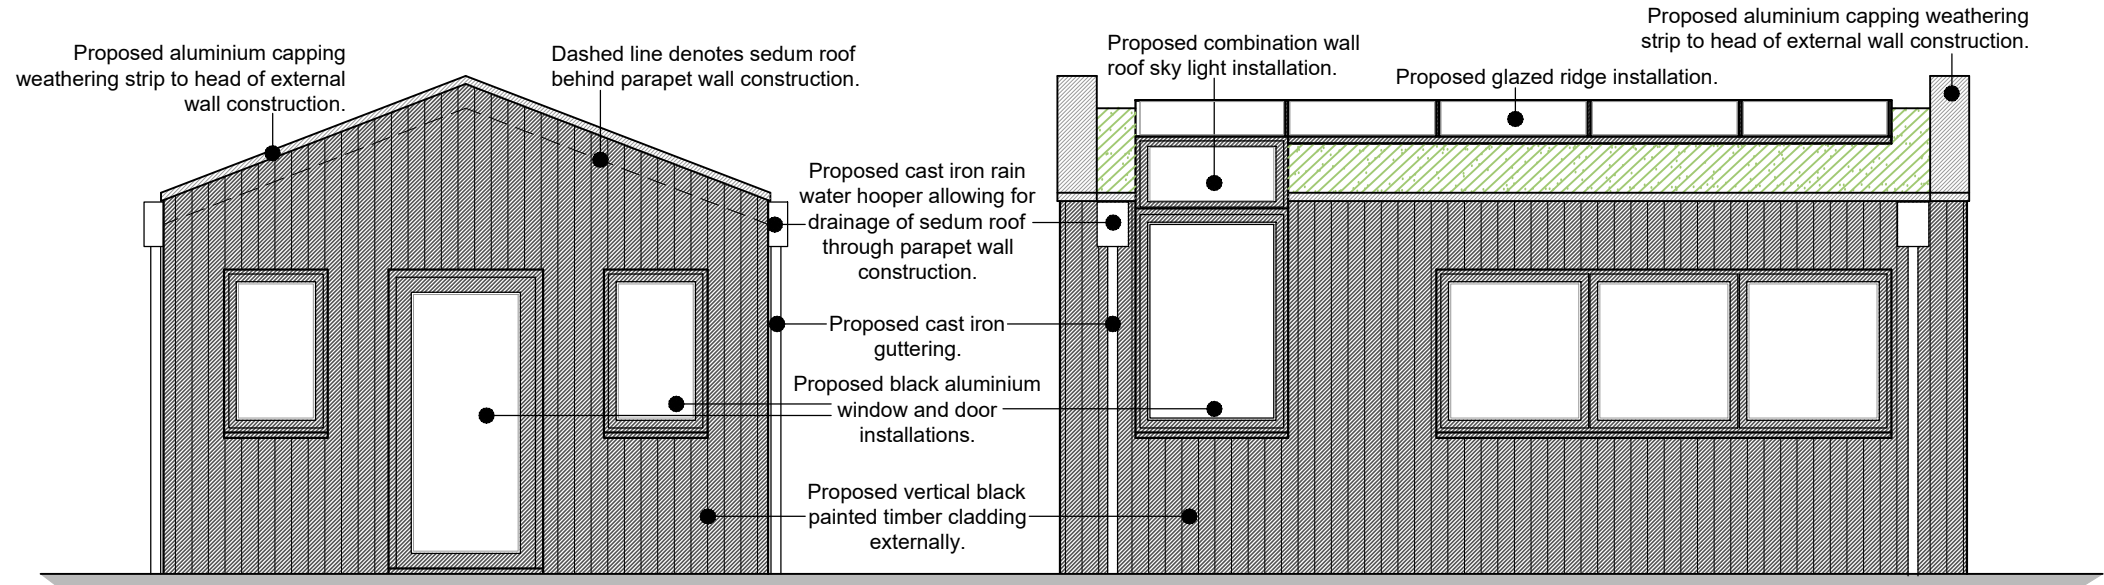

South Elevation scale 1:50

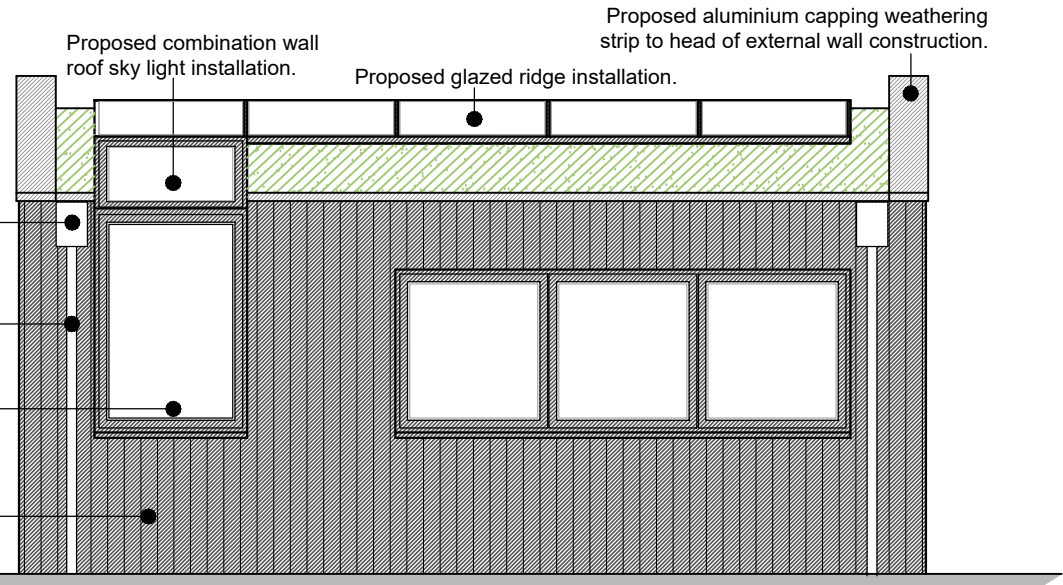

West Elevation scale 1:50

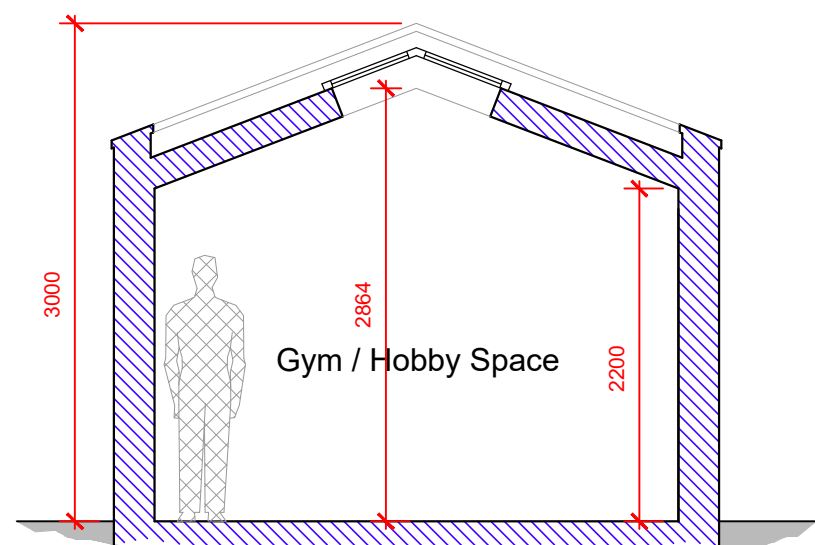


Section A-A scale 1:50

IMPORTANT NOTE:

Do not scale from these drawings except for planning purposes. Use figured dimensions only.

Information relating to the structure i.e. foundation design, joist / steel sizes & padstone requirements are to be confirmed by the Structural Engineer.

Where structural items have been shown / annotated, this is indicative, details of which need further clarification from the Structural Engineer.

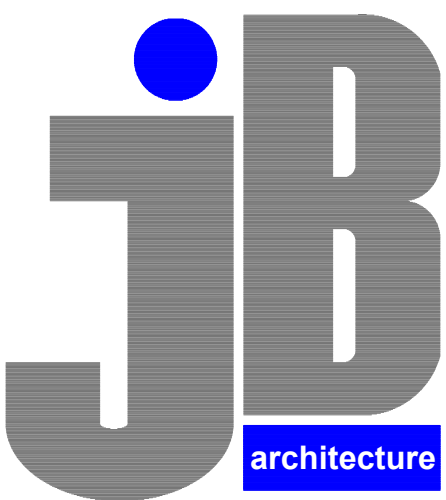

E: admin@jb-architecturedesign.com
W: www.jb-architecturedesign.com
T: 01243 933732

rev: note: date:

For
MR MIKE HARDING

Project
PROPOSED WORKSHOP STRUCTURE
BERRICOURT, MAIN ROAD,
ARUNDEL, WEST SUSSEX,
BN18 0ED

Title
PROPOSED PLANS, ELEVATIONS
& SECTION

Date	Drawn	Scale	Checked
FEB 22	SR	as noted @ A1	-
Job Number	Drawing Number	Revision	
BR-497.22	-05	-	