




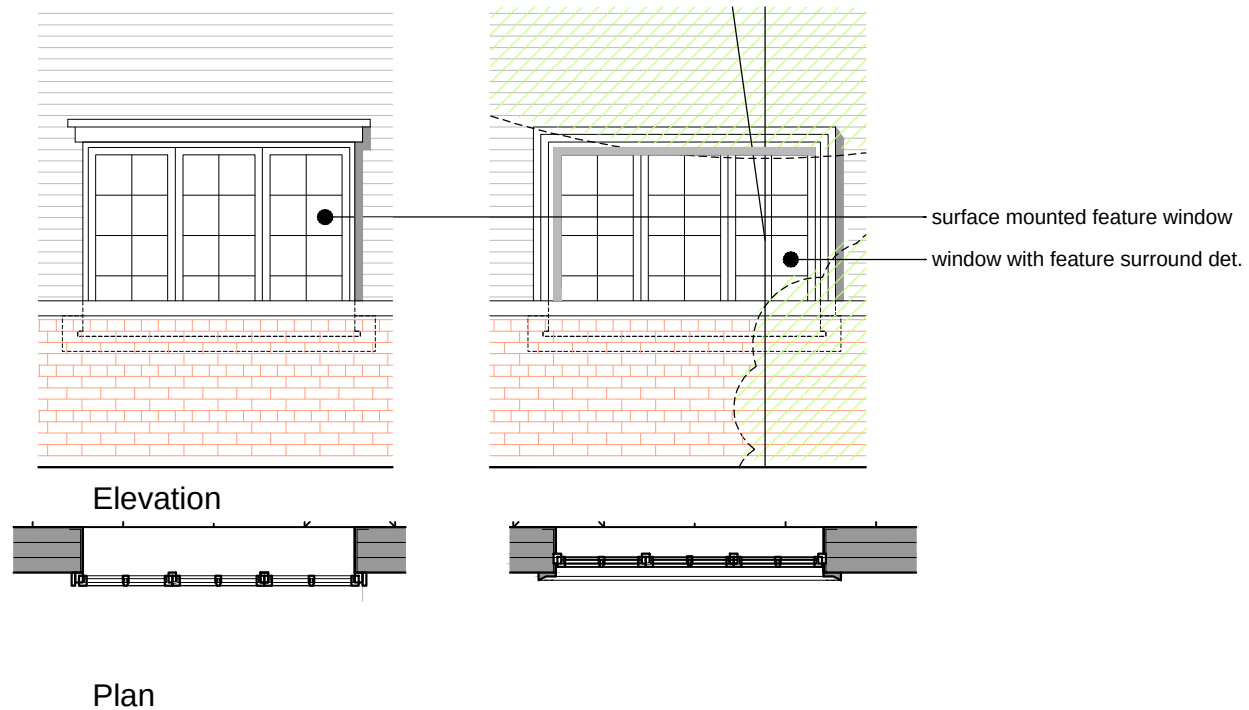

Feature Window Variants Scale 1:50

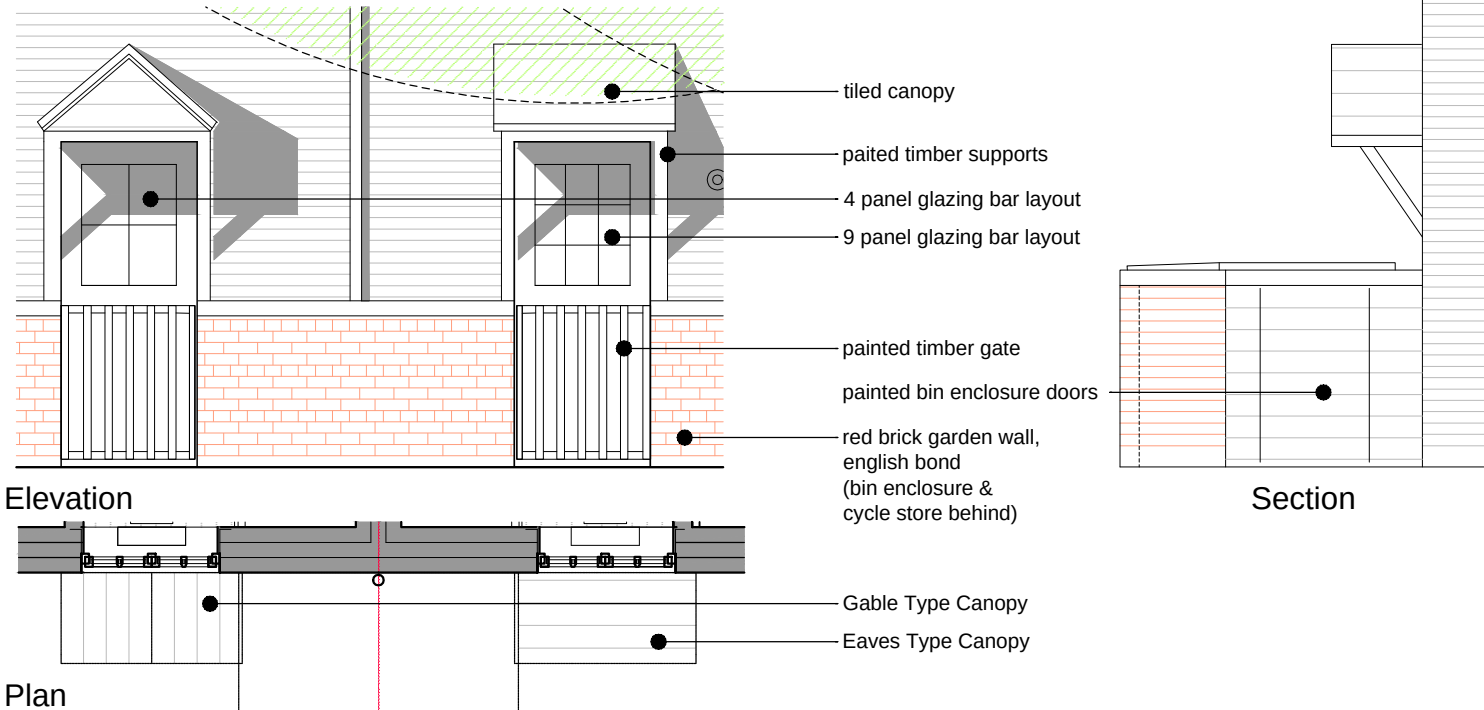

Entrance Area Variants Scale 1:50

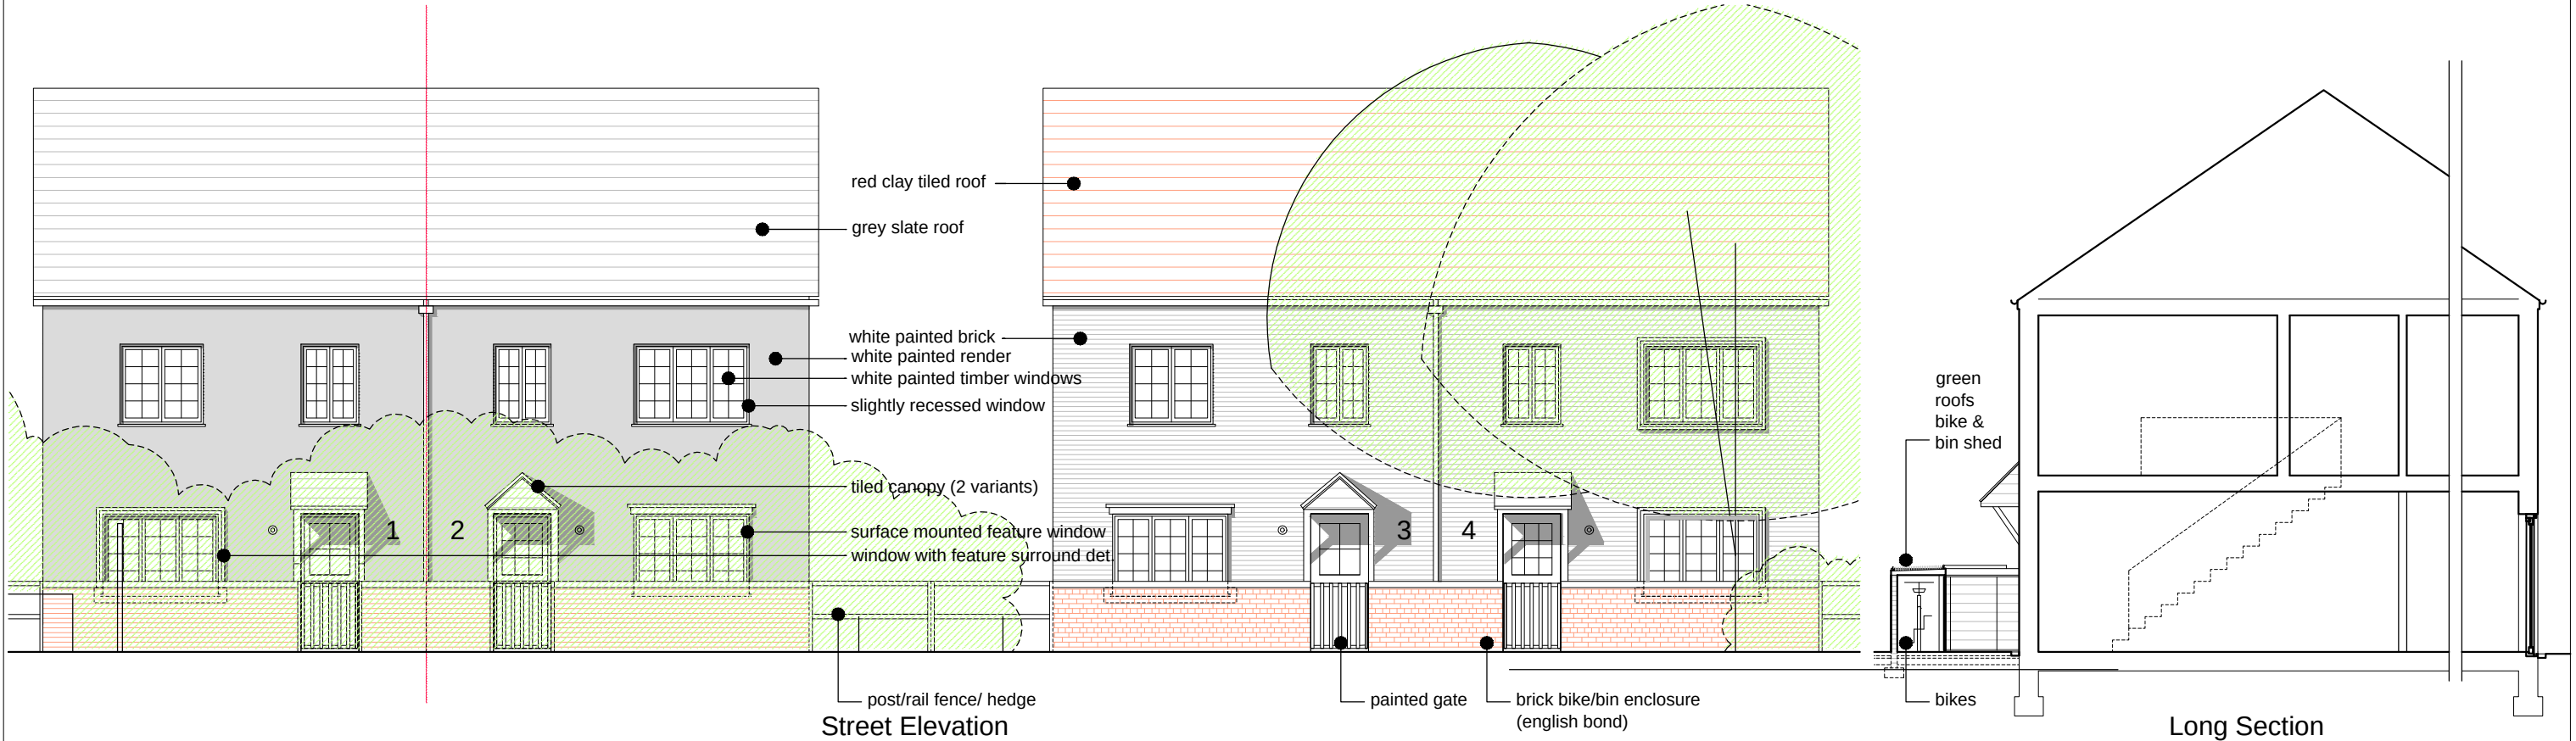

0m1m2m3m4m5m	PLANNING	RecOrt Architects Ltd		RIBA chartered practice www.recort.co.uk A 7 Halsmere Road London SE5 9LN E info@recort.co.uk T 020 7733 0435	Esther Ortmann Dipl.Ing. Arch MA (AA) Architect arb E esther@recort.co.uk M 0795 1011 296	Christoph Recktenwald Dipl.Ing. Arch Architect RIBA E christoph@recort.co.uk M 0795 1011 295	20251111 13G new from 12F			
	Status						H 20260615_planning issue			
	Project		Job Number		Drawing Title		Drawing Size A3			
	Pippin Cottage		RO-145		Front Elevations & Long Section		Drawn EO&CR	Date 20241108	Scale 1 : 100	Cadfiles
	Yapton						Reviewed by	Drawing No. RO-145_013		Rev. H