


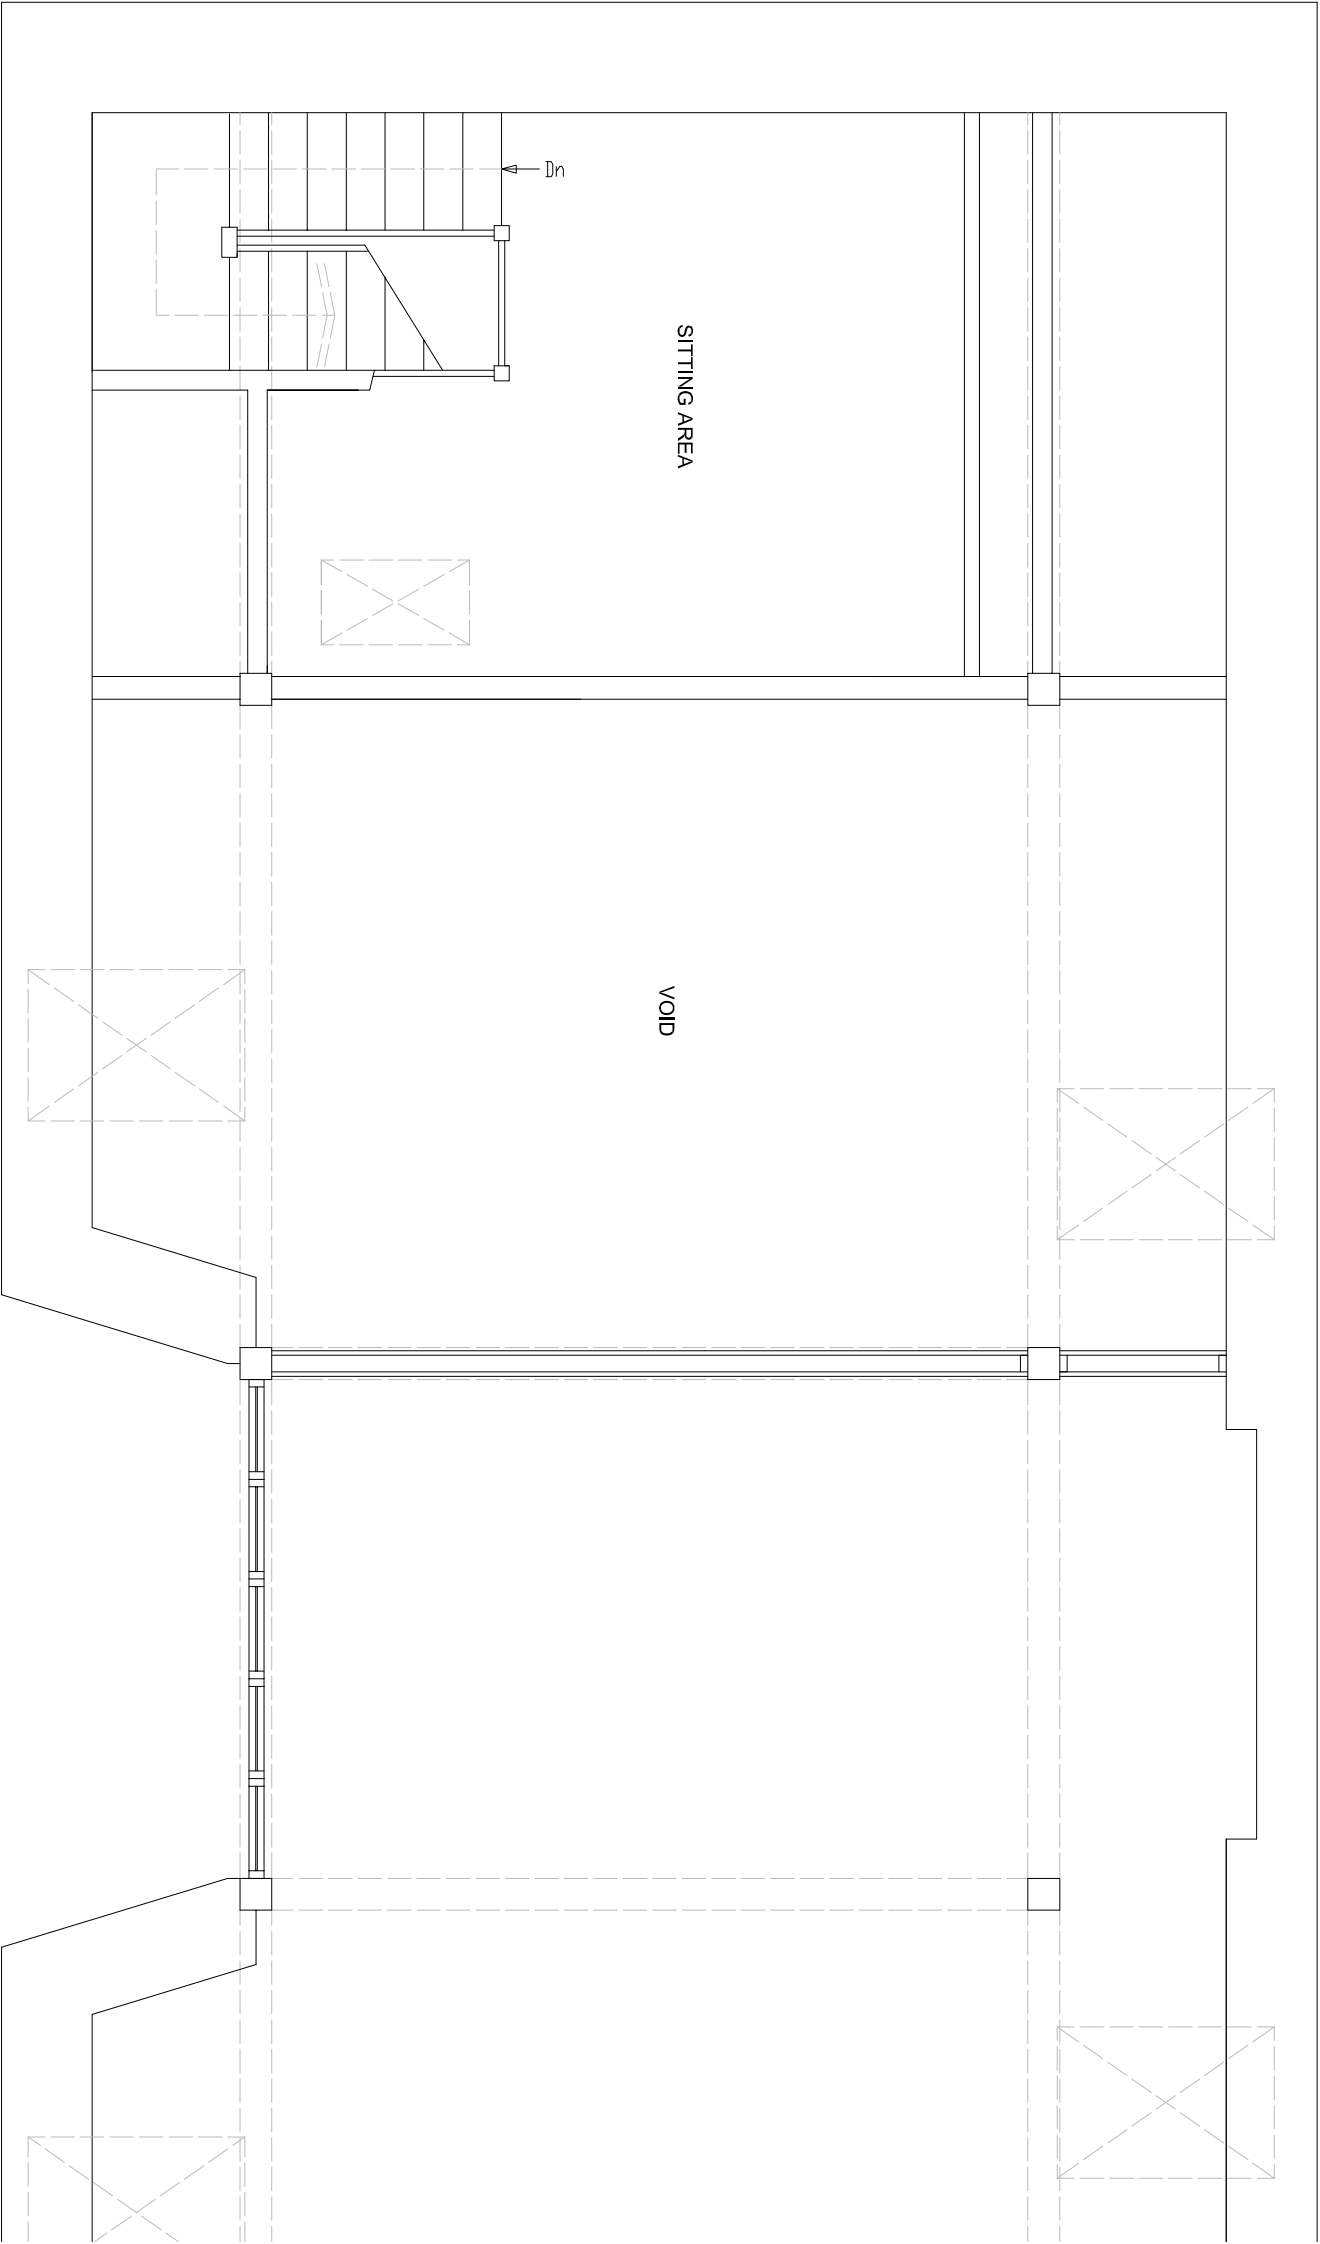


SITTING AREA

VOID

Dn

EXISTING FIRST FLOOR PLAN

 

Scale 1:50 on A3

SUSSEX BUILDING CONSULTANCY LIMITED	
WELLOW BARN, HOE LANE, FLANSHAM, BOGNOR REGIS, WEST SUSSEX.	
SCALE - 1/50 REV - DATE - 11/03/2021	
 LABC partner 3 NORTHCOTE ROAD BOGNOR REGIS PO21 5LZ TEL/FAX - (01243) 861379	