



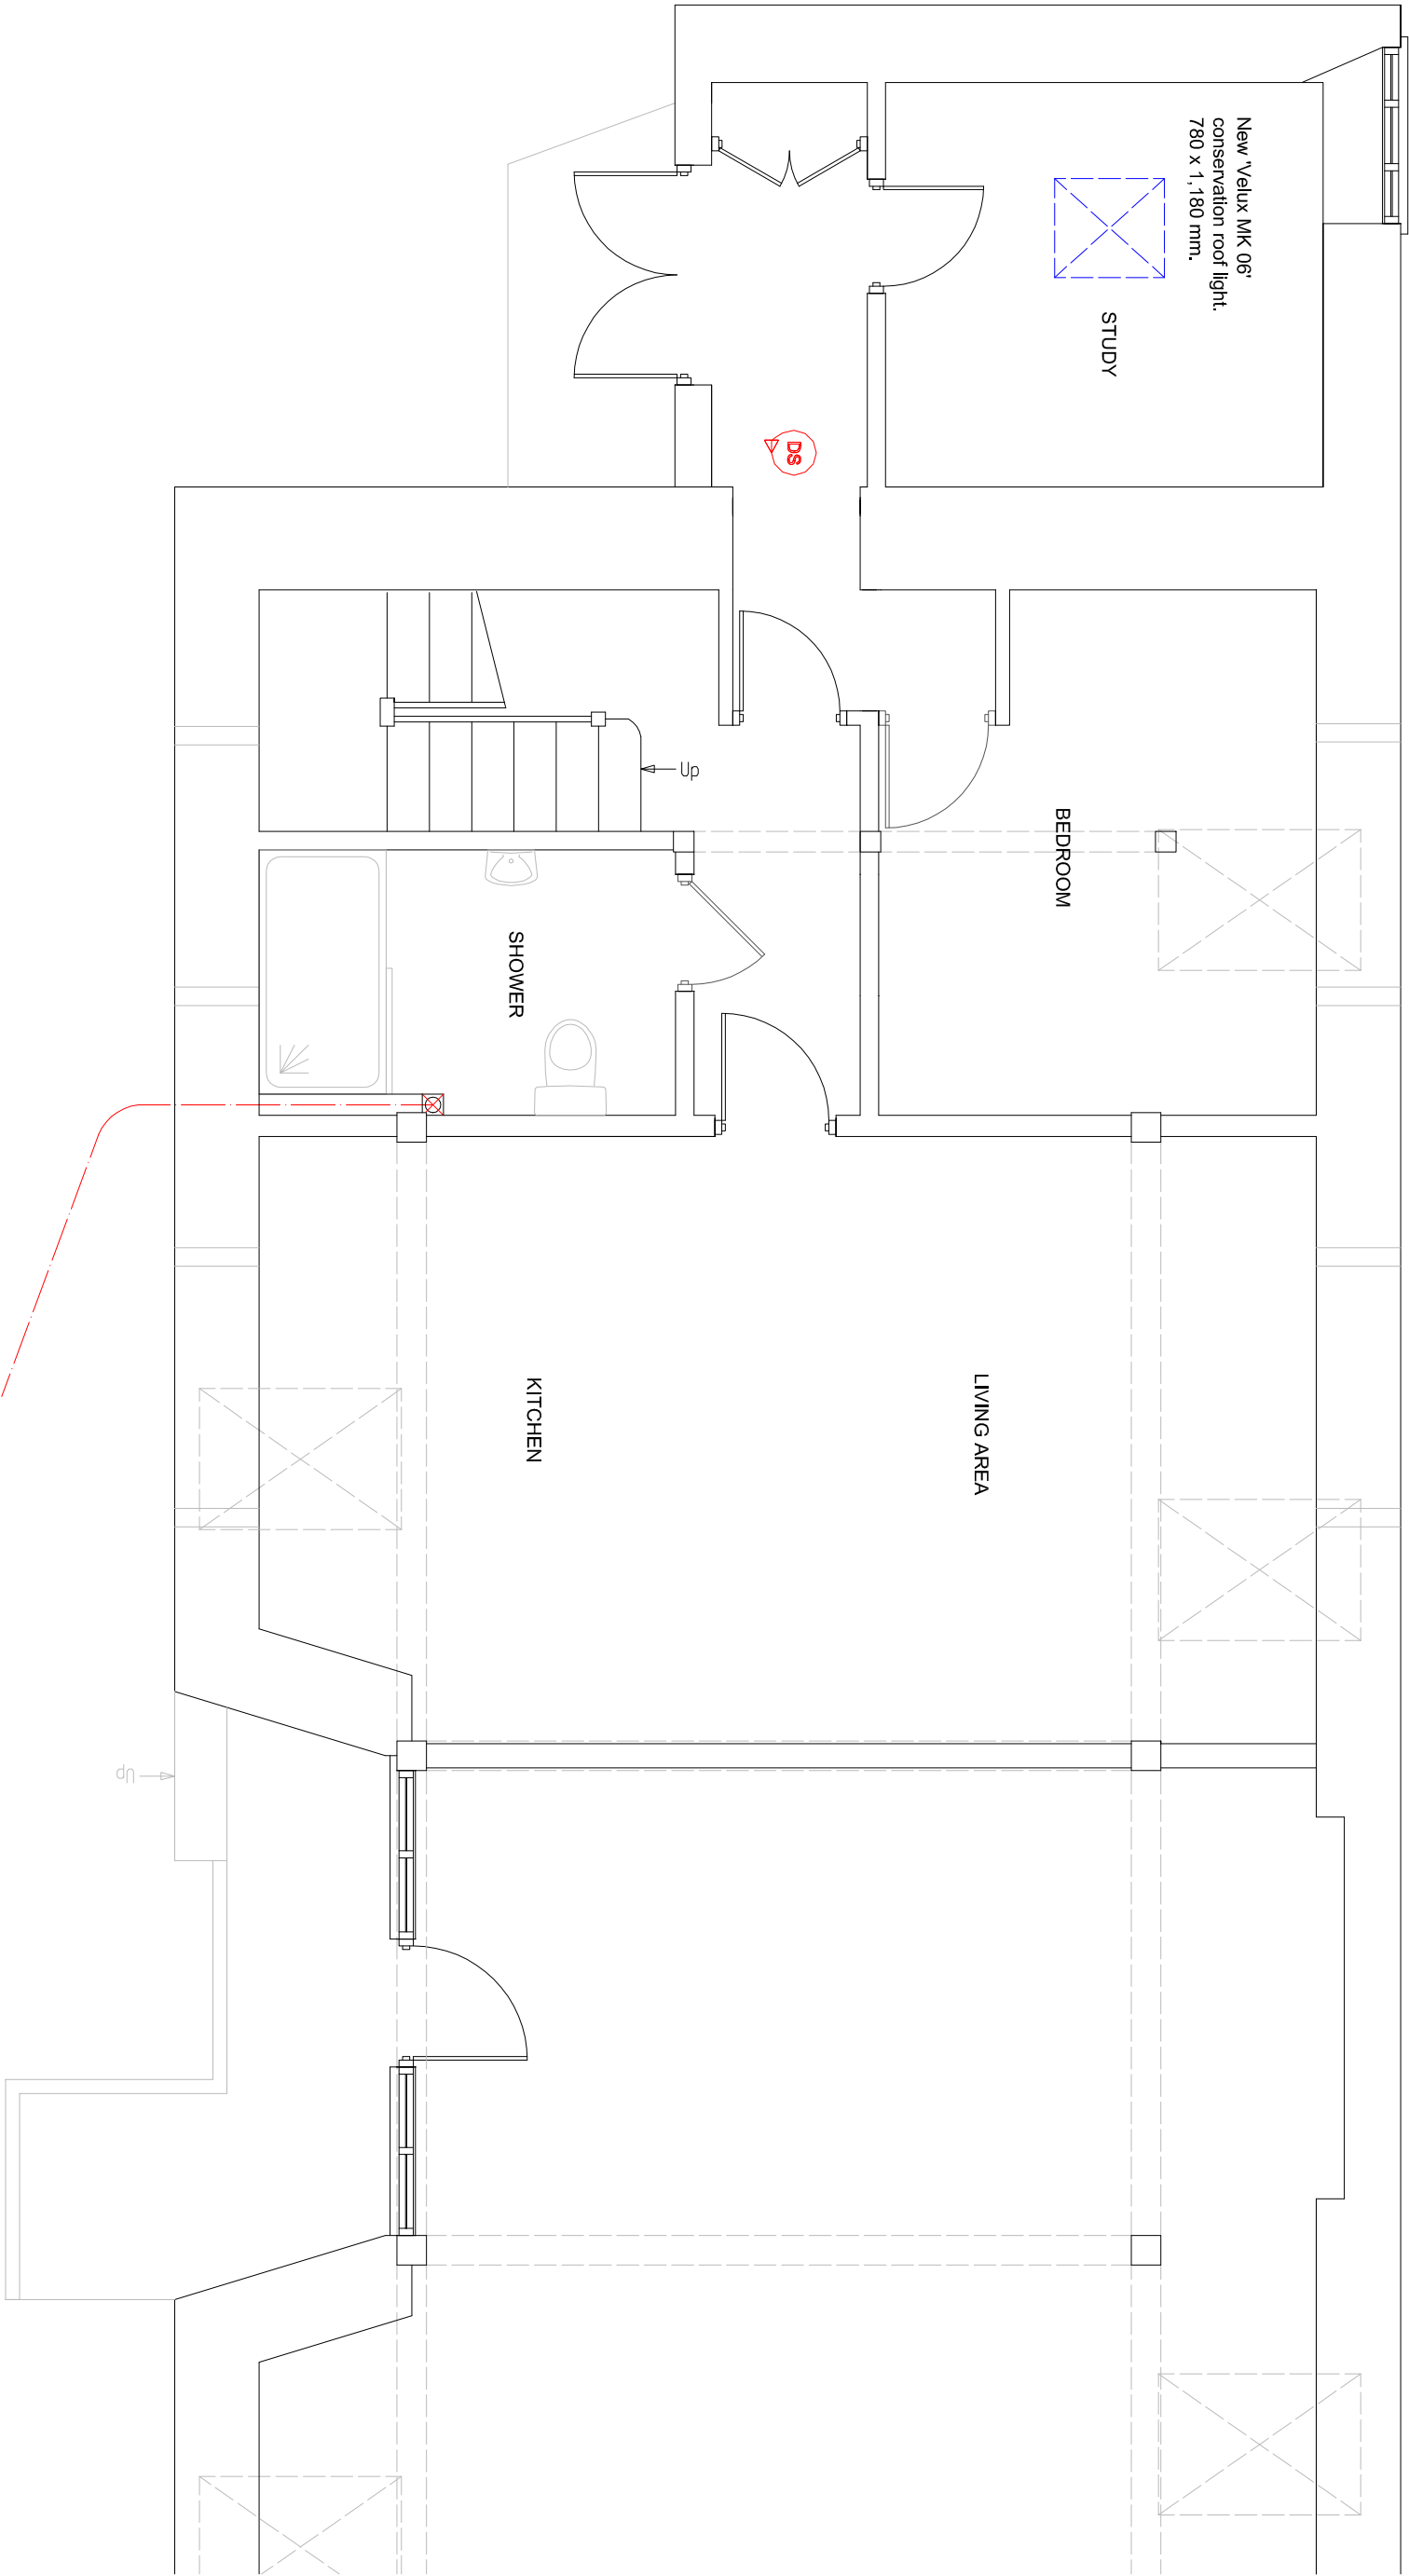

PROPOSED GROUND FLOOR PLAN

 

Scale 1:50 on A3

SUSSEX BUILDING CONSULTANCY LIMITED

WELLOW BARN, HOE LANE, FLANSHAM,
BOGNOR REGIS, WEST SUSSEX.

SCALE - 1/50 REV - DATE - 11/03/2021

partner
LABC

3 NORTHCOTE ROAD
BOGNOR REGIS
PO21 5LZ

TEL/FAX - (01243) 861379