



IF IN DOUBT - ASK




Existing front elevation

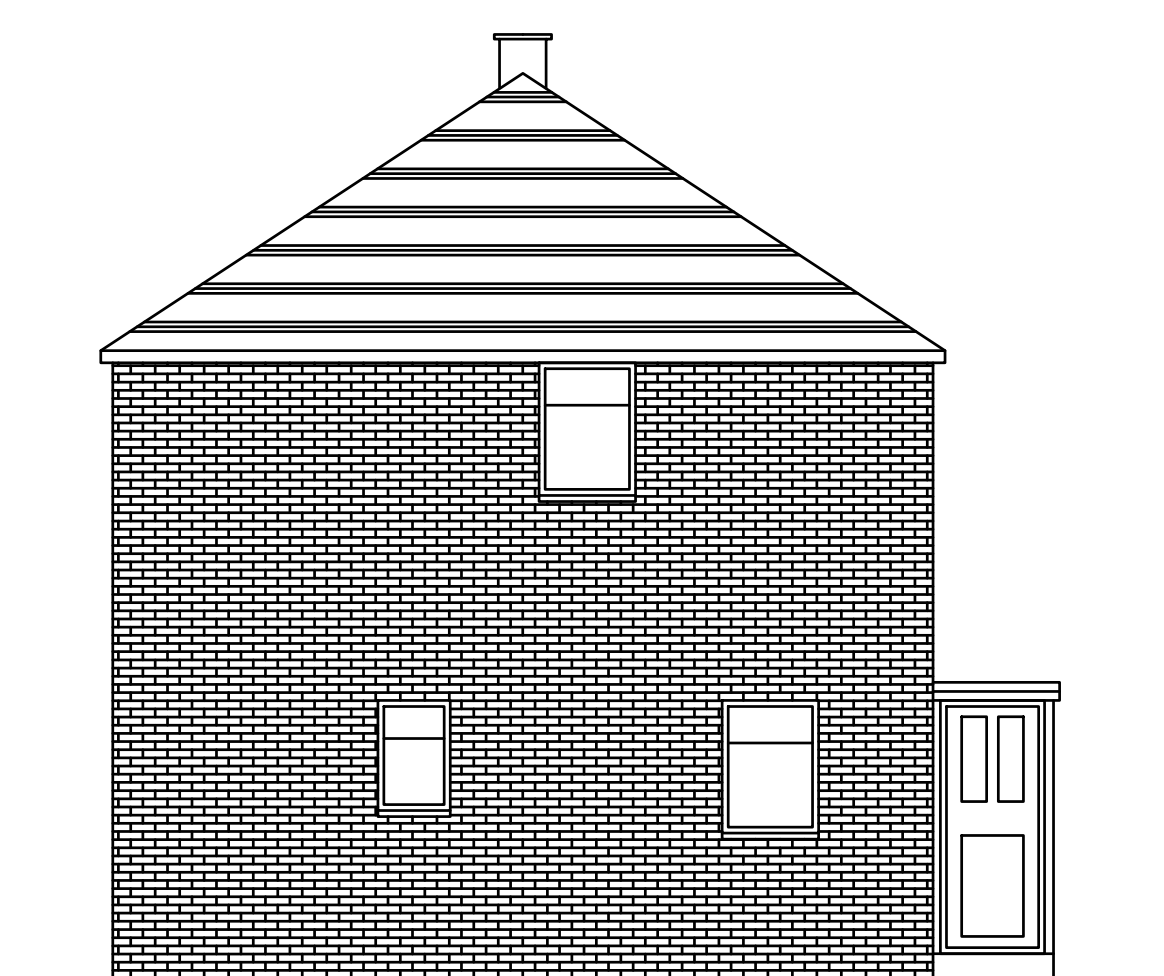



Existing side elevation

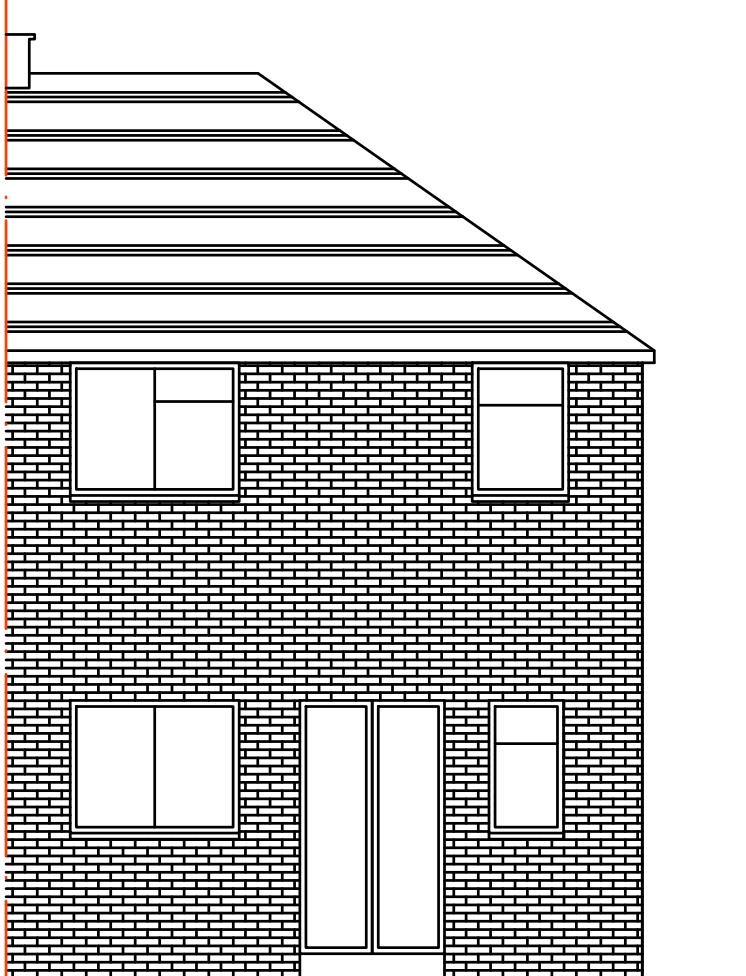

Existing rear elevation

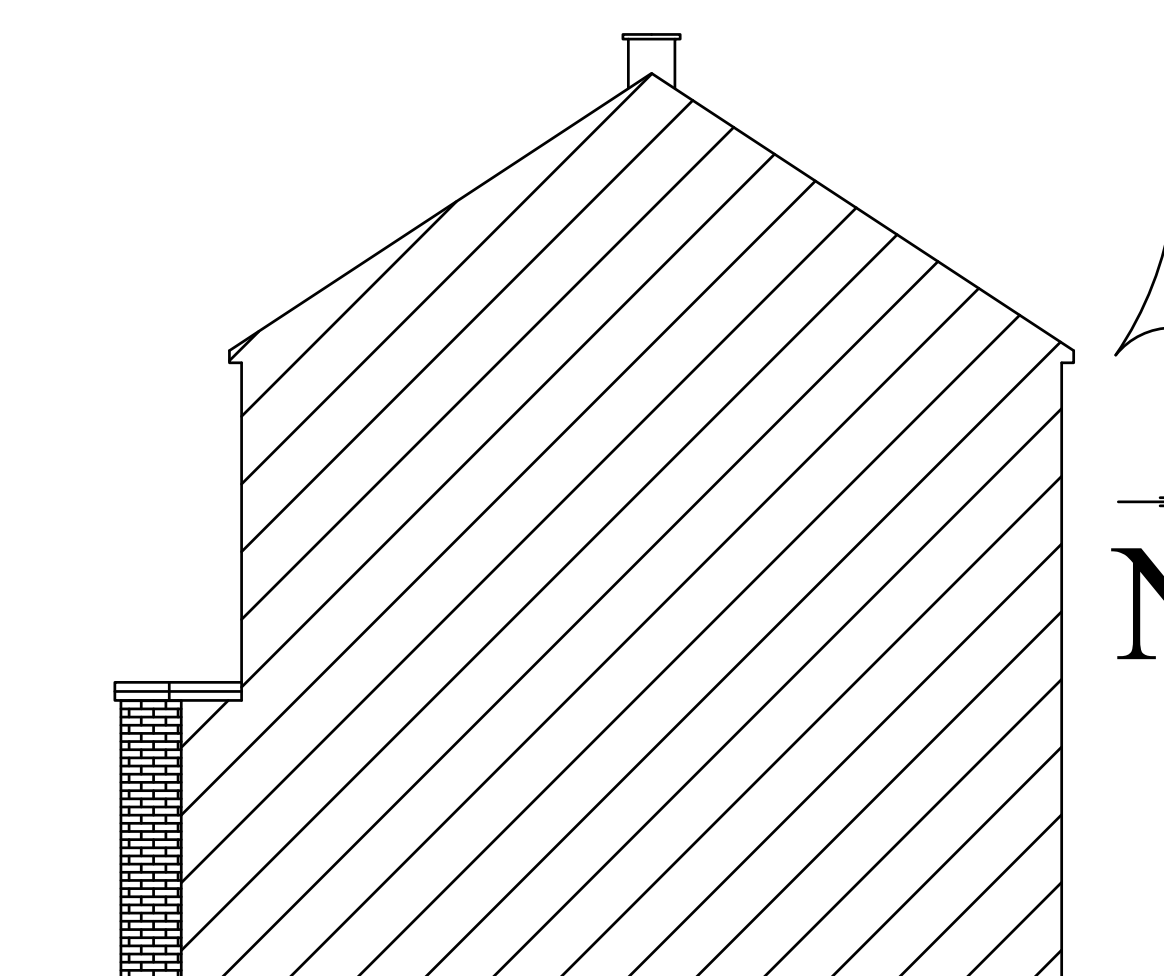


Existing side elevation

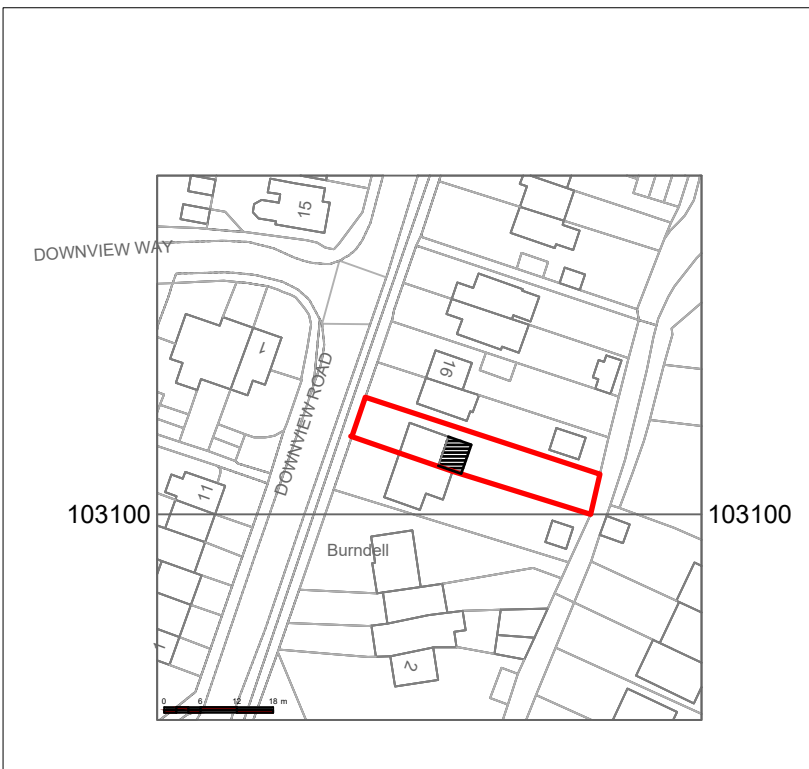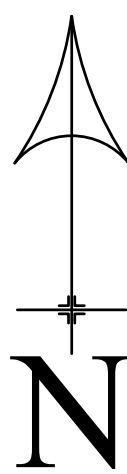

PROPOSED SITE PLAN - 1 : 1250




Existing front elevation
(Remains unchanged)

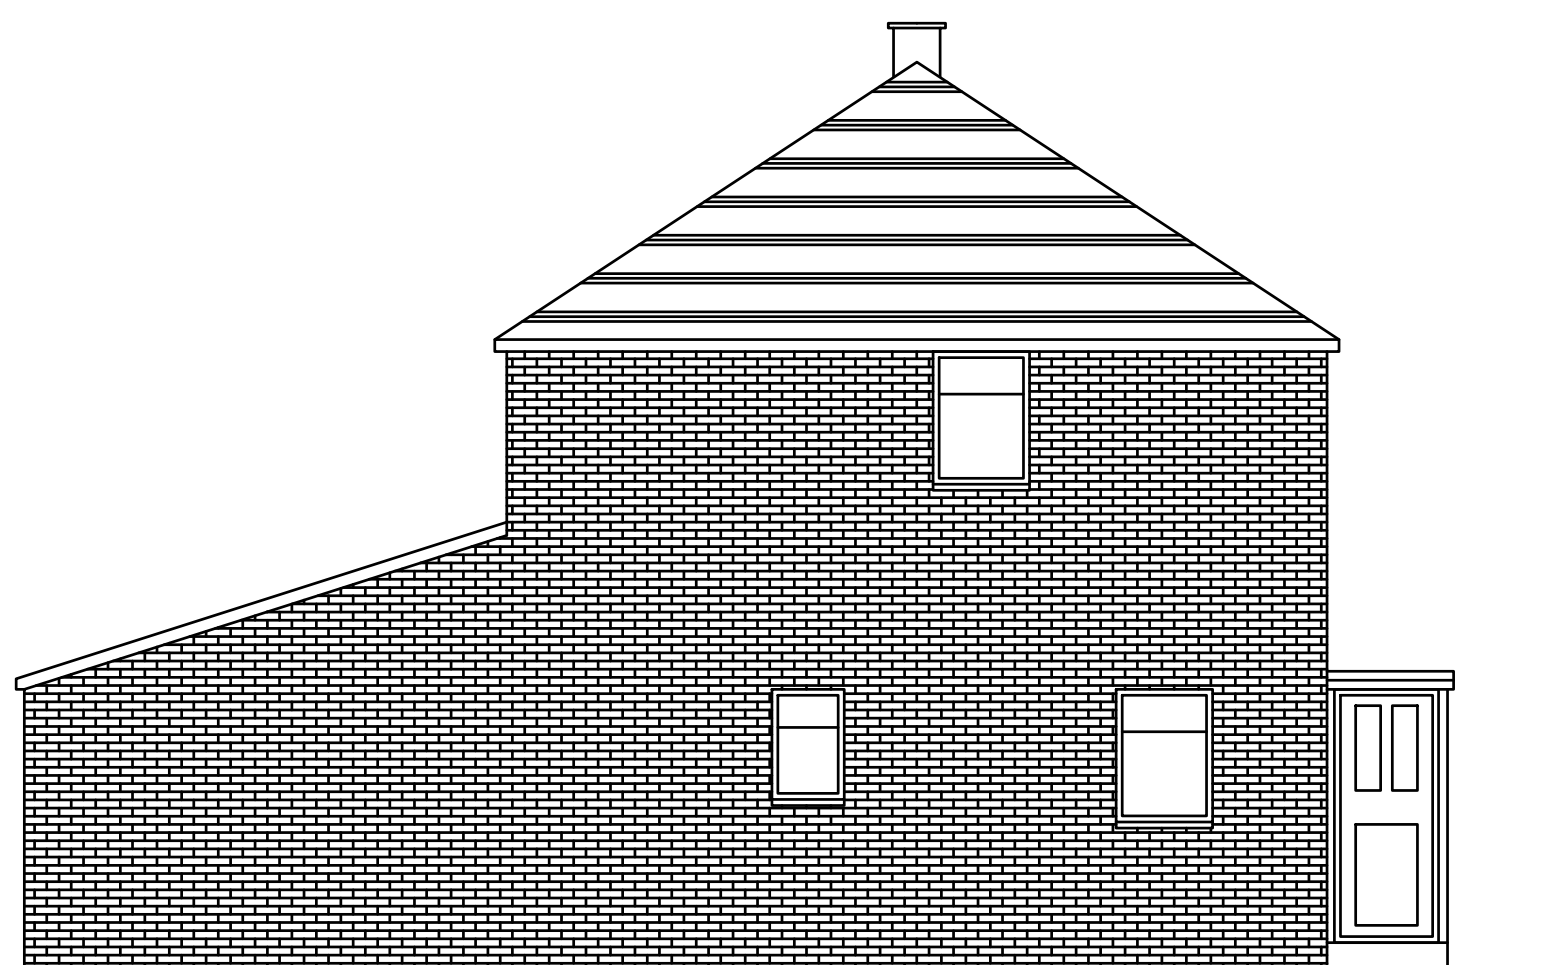

Proposed side elevation




Proposed rear elevation

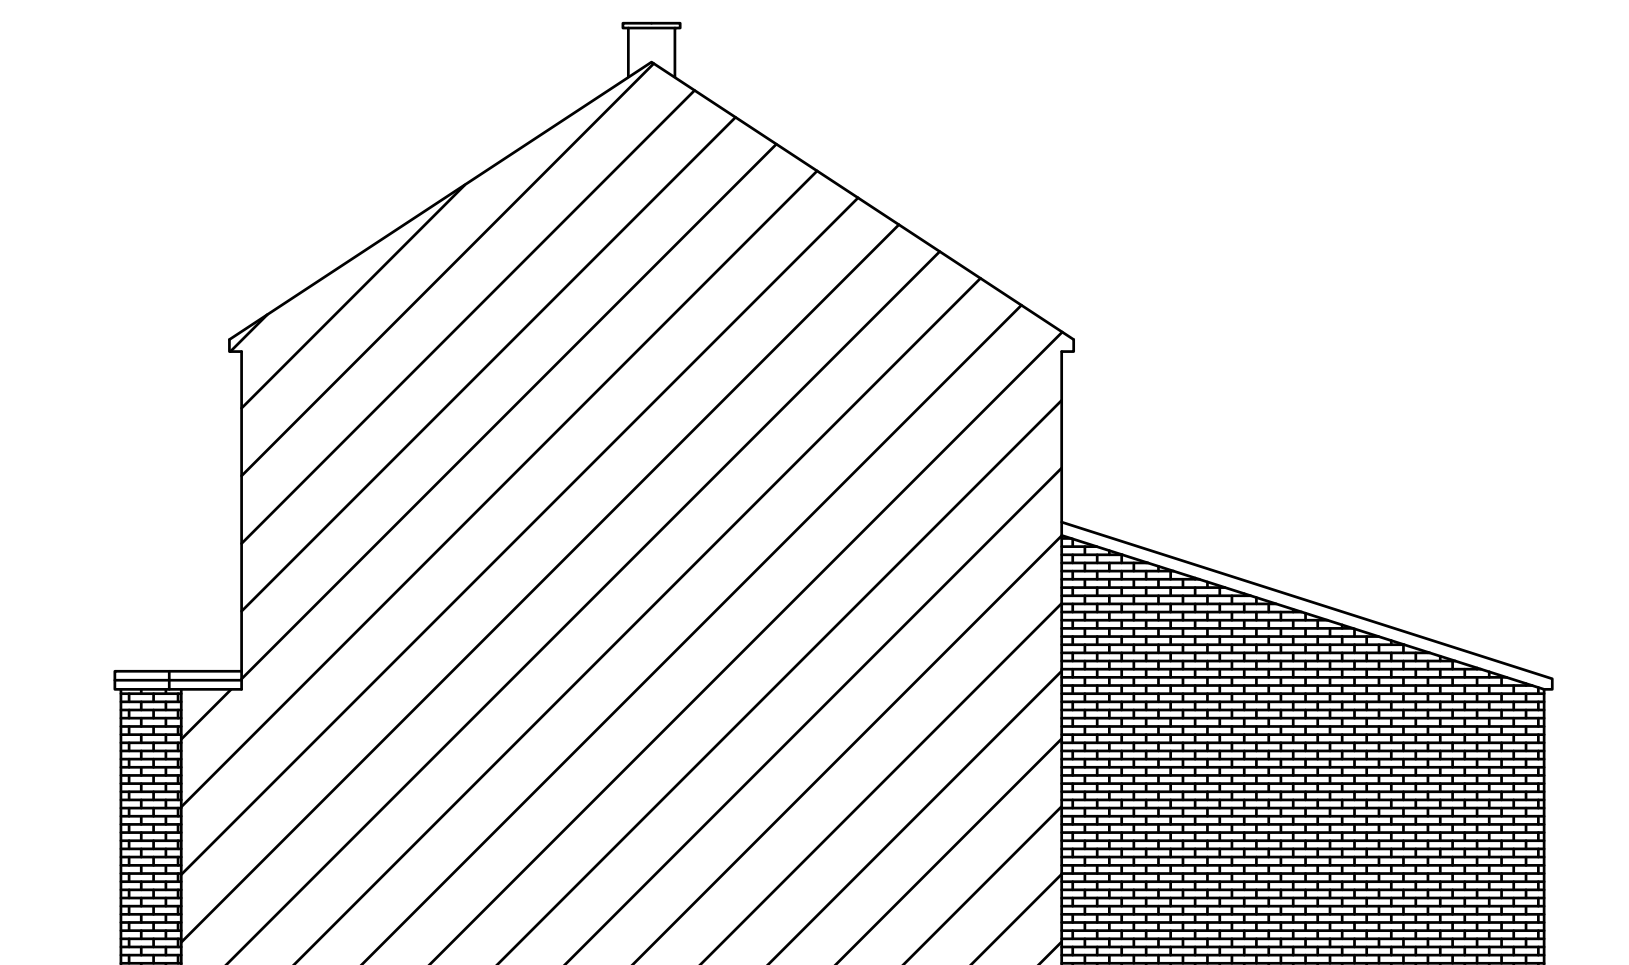


Proposed side elevation


0m 1m 2m 3m 4m 5m 6m 7m 8m 9m 10m

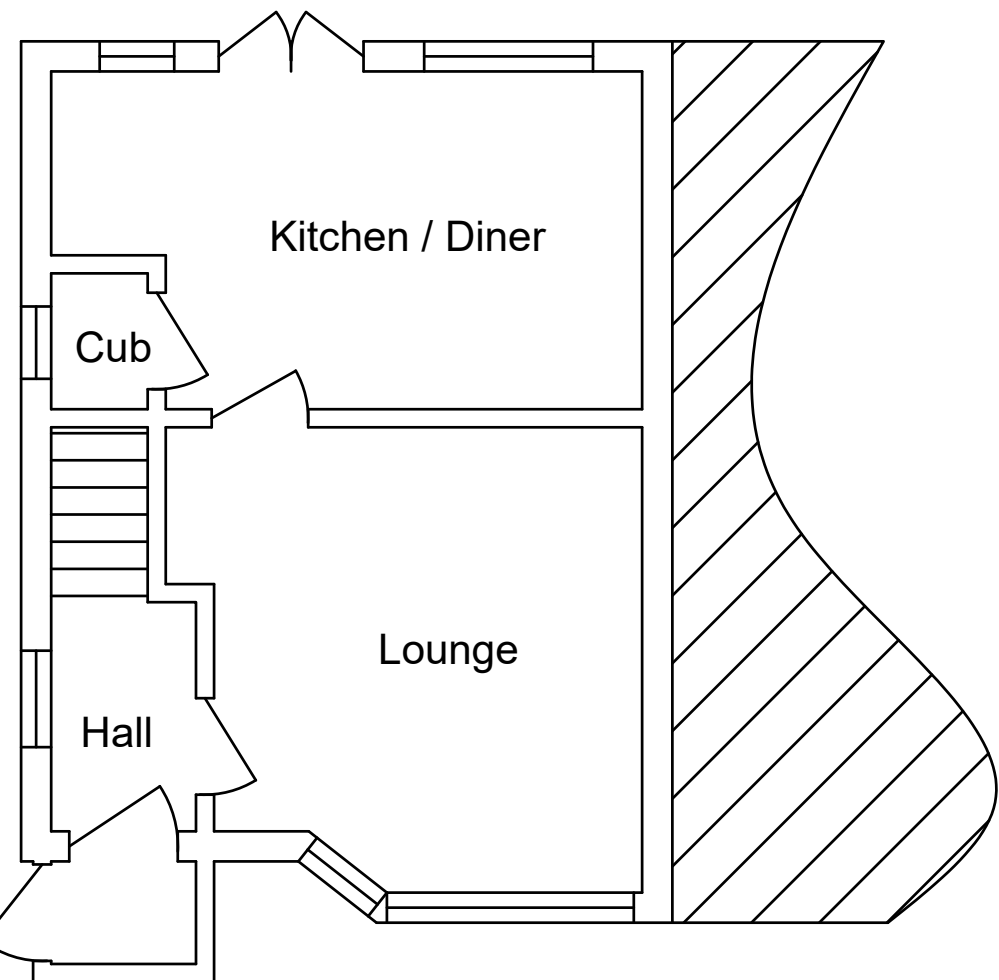



Existing ground floor

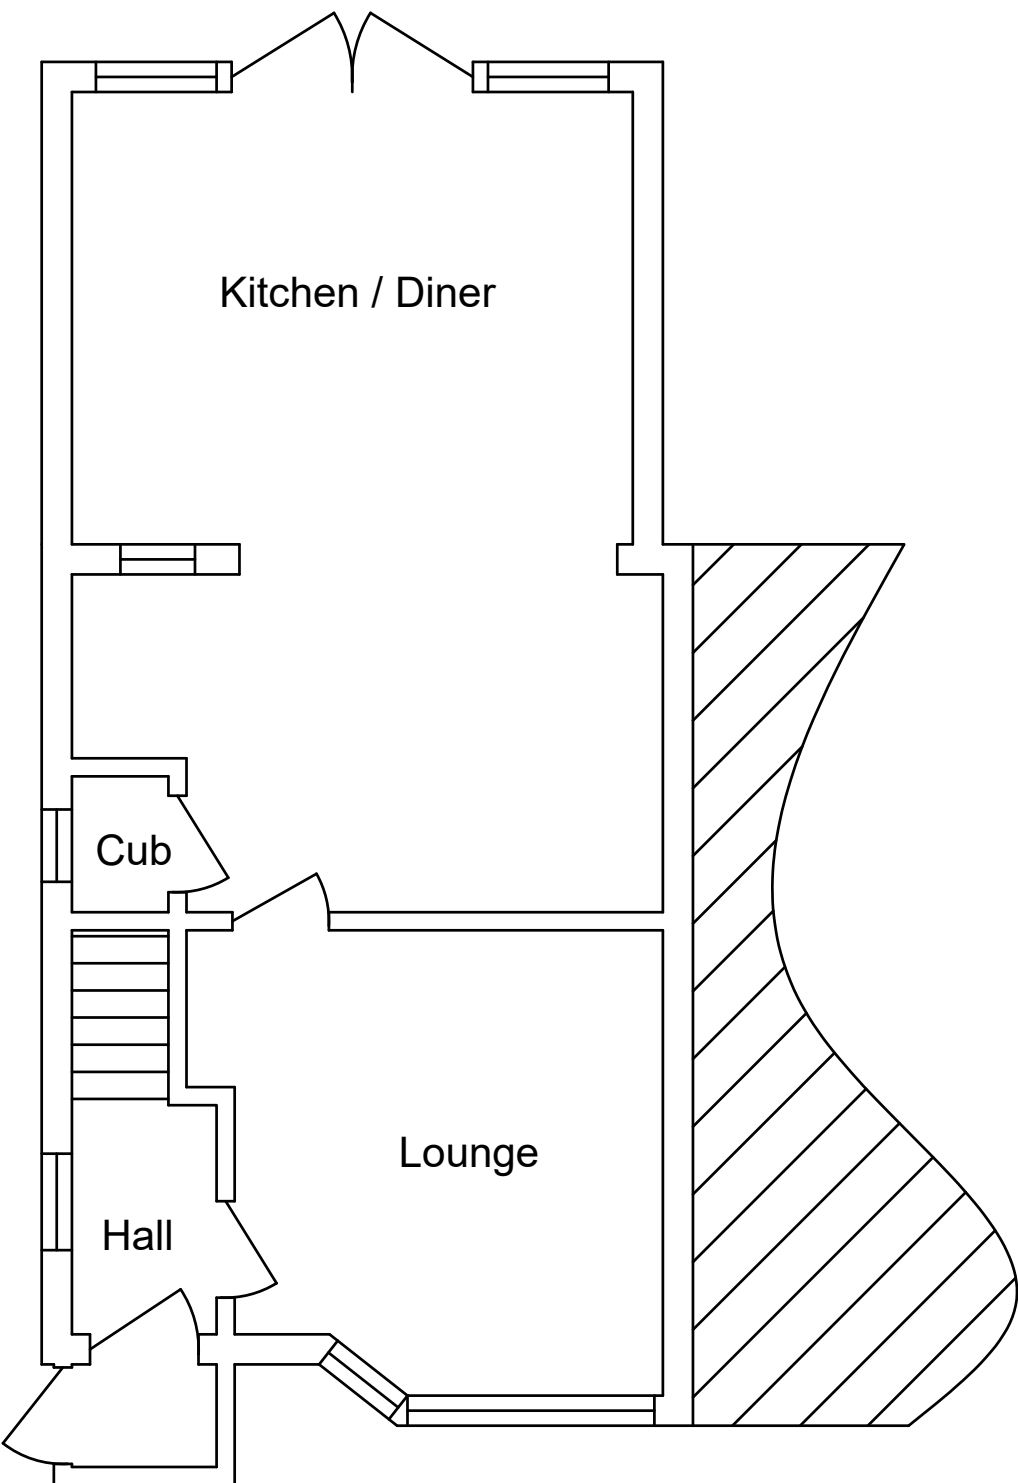

Proposed ground floor

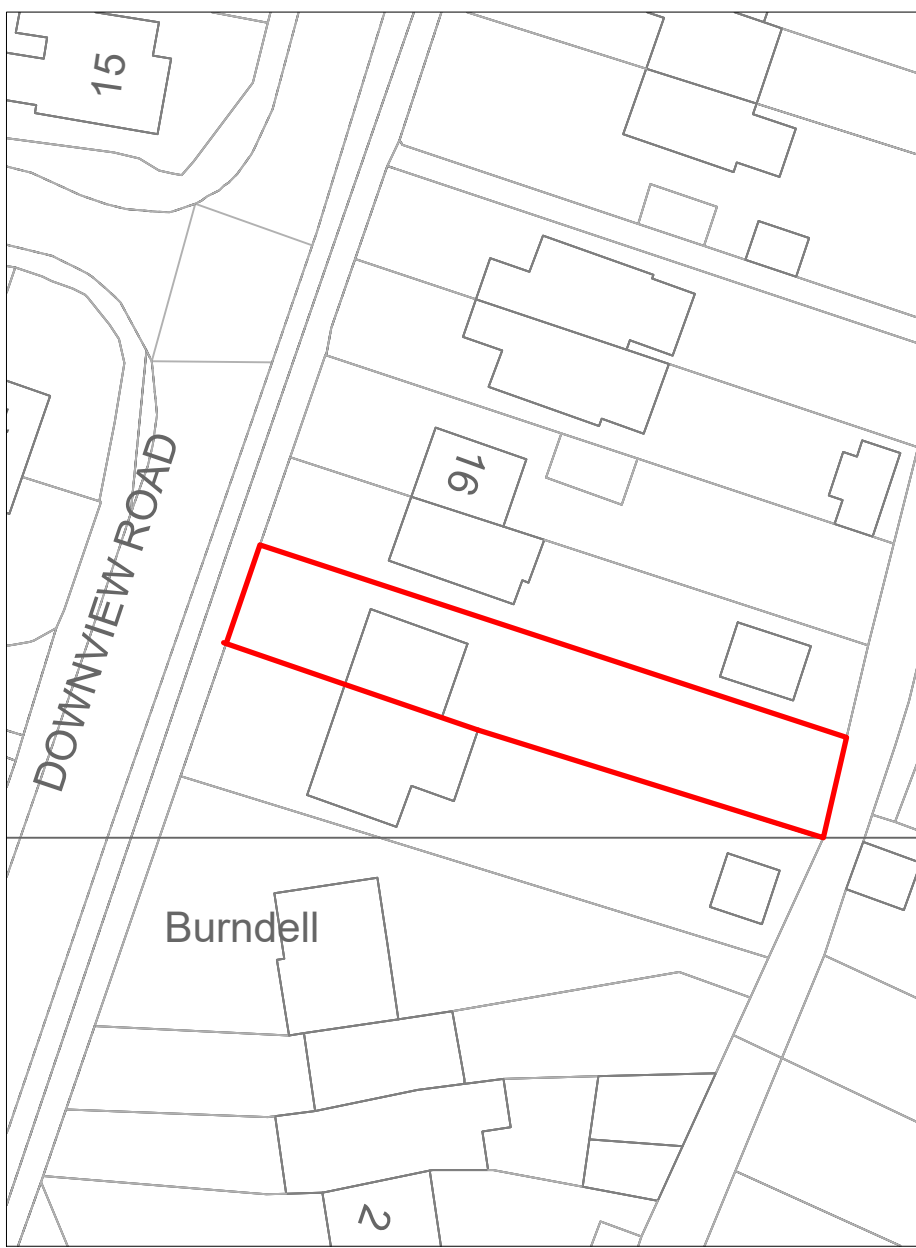

EXISTING SITE PLAN - 1 : 500

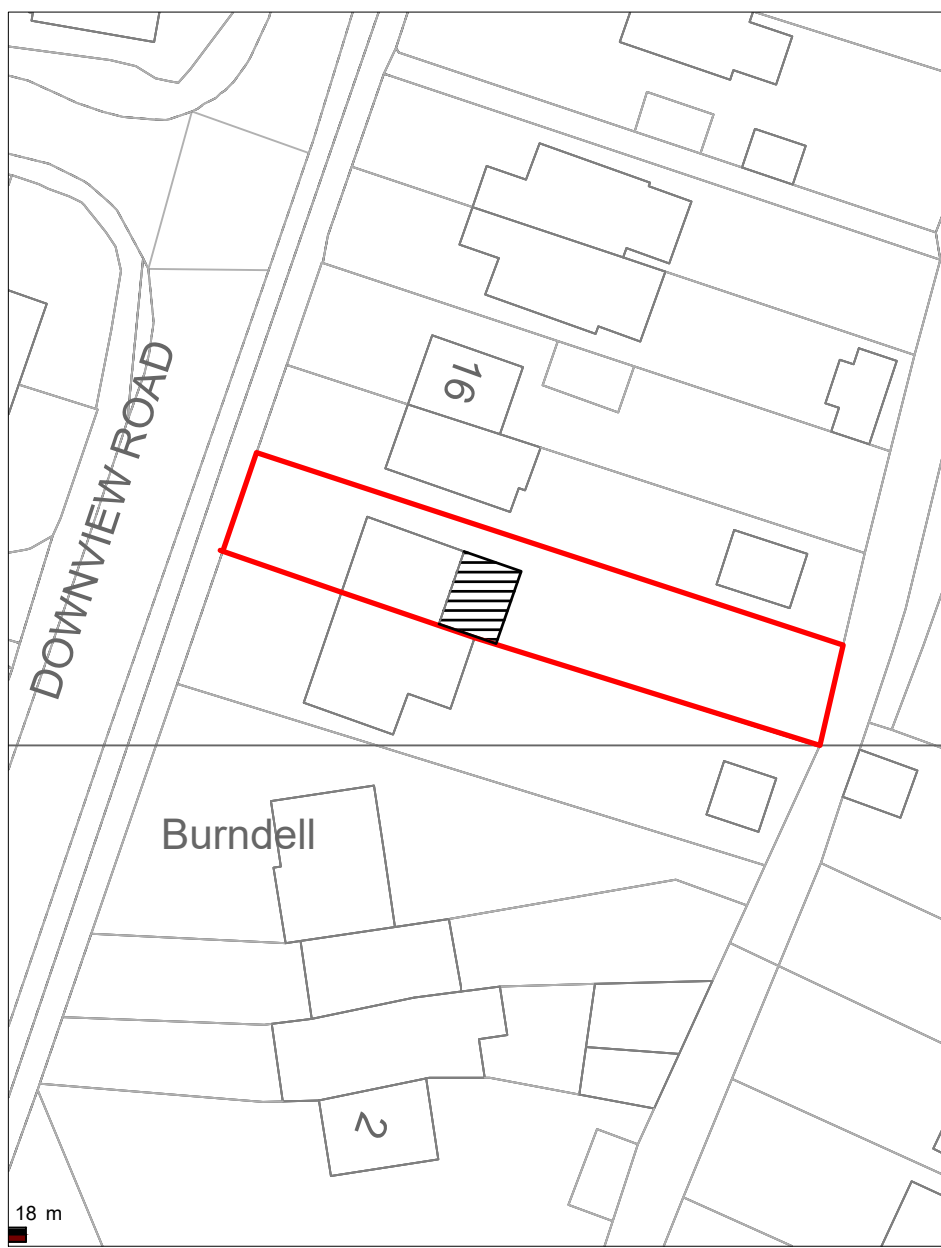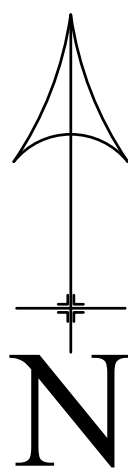

PROPOSED SITE PLAN - 1 : 500

NOTE!
ALL MAPS REPRODUCED UNDER
LICENCE No 100047474.

NOTE
ALL MATERIALS USED ON THE PROPOSED
STRUCTURE WILL BE IN KEEPING WITH THE
ADJOINING AND SURROUNDING DWELLINGS.

COPYRIGHT NOTICE
DRAWING REMAINS THE PROPERTY
OF MT PLANNING AND MAY NOT BE
REPRODUCED OR ALTERED
WITHOUT THE PRIOR CONSENT OF
MARK TUSON.

Date FEB 2019	Approved by
Drawn by Mark Tuson	Scale - 1 : 100
Notes	
Client LAURA ROBINSON	Site 12 DOWNVIEW RD YAPTON ARUNDEL BN18 0HS

MT Planning & design
For all your planning needs

07950 887579 mtplanning@hotmail.co.uk

REVISION:- A

DRAWING NO:- MT / 1547 / 1