




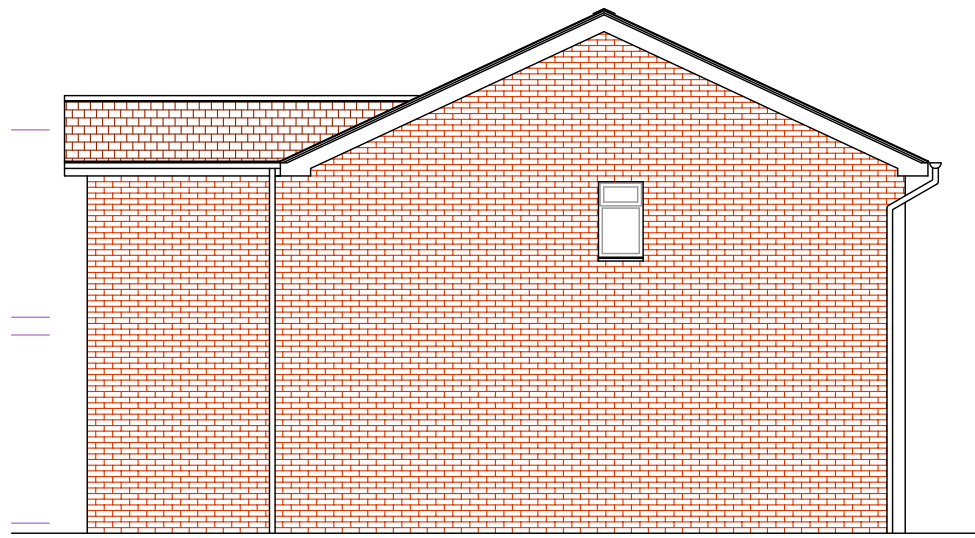


SIDE ELEVATION
South

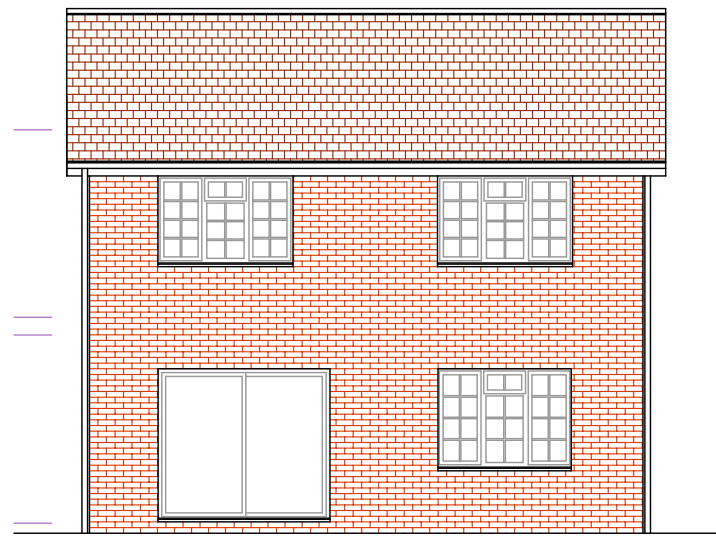

REAR ELEVATION
East

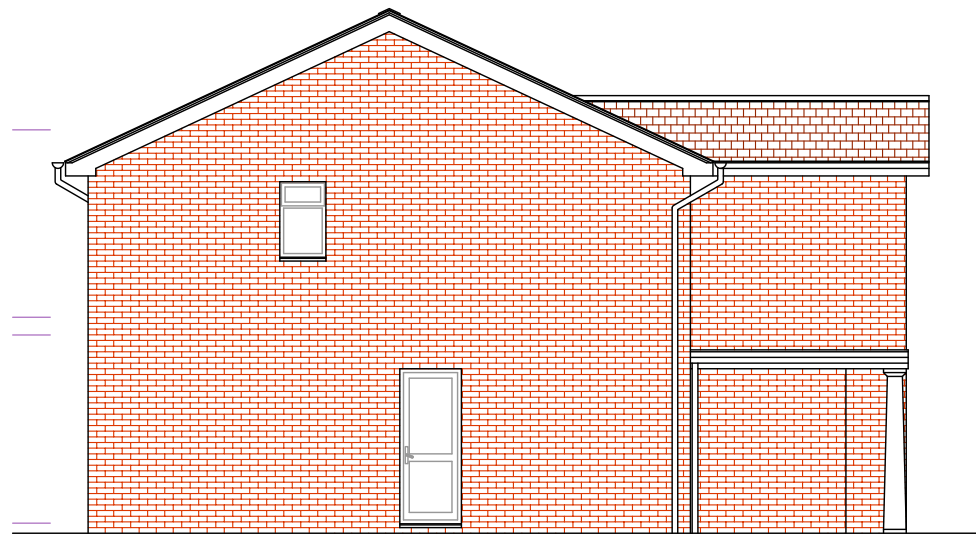


SIDE ELEVATION
North

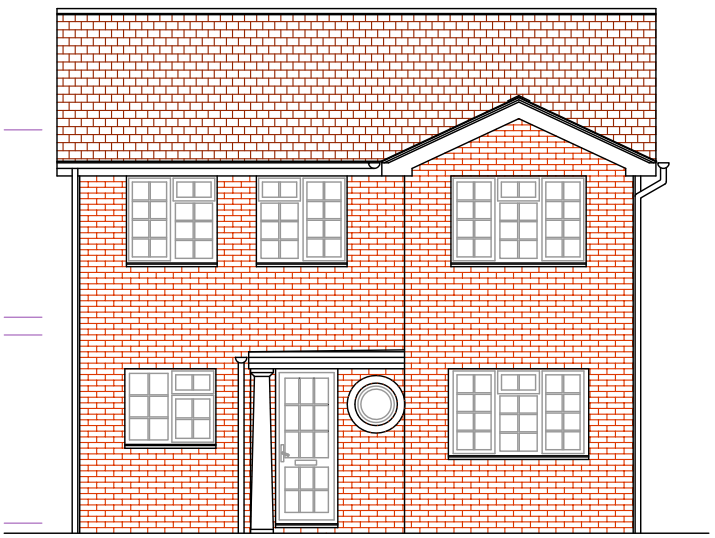


FRONT ELEVATION
West

EXISTING ELEVATIONS 1:100

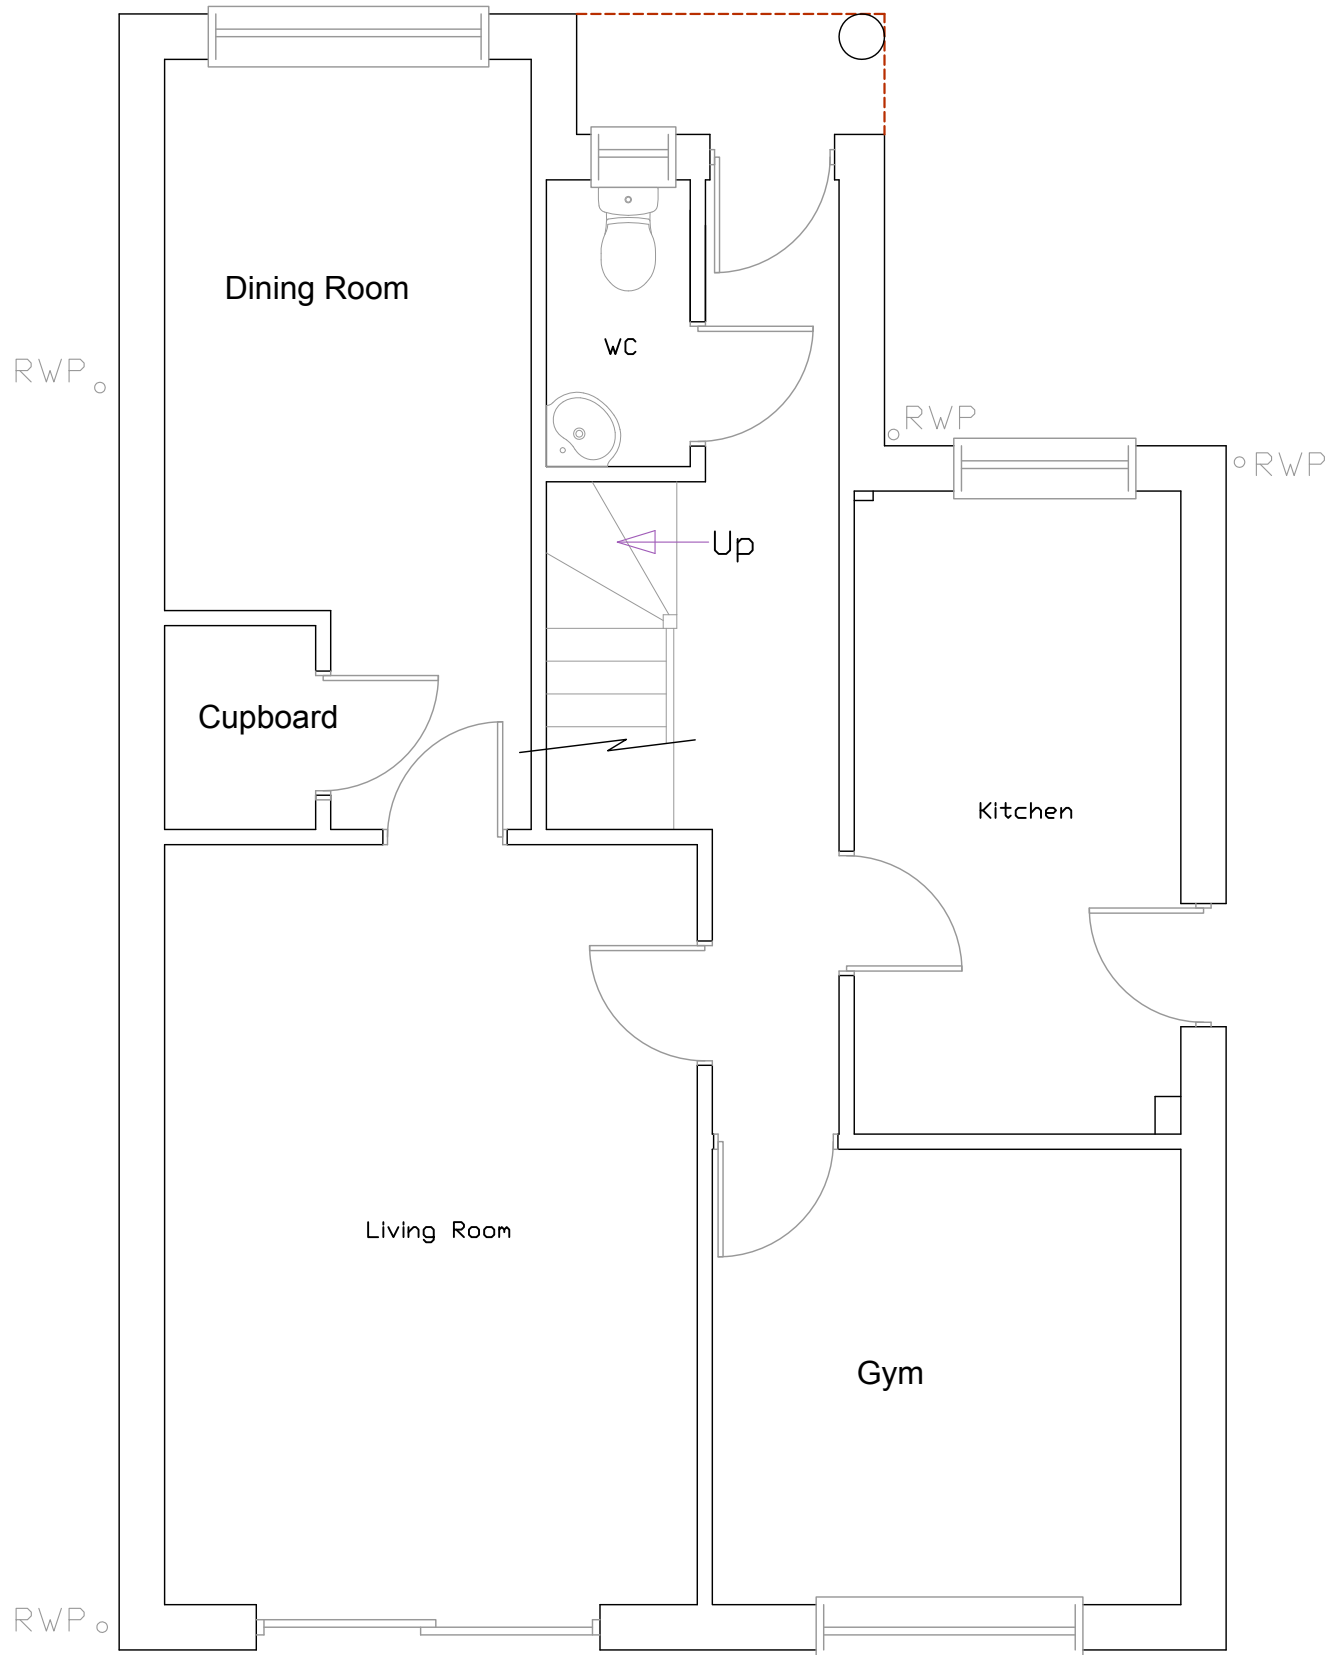


Ground Floor

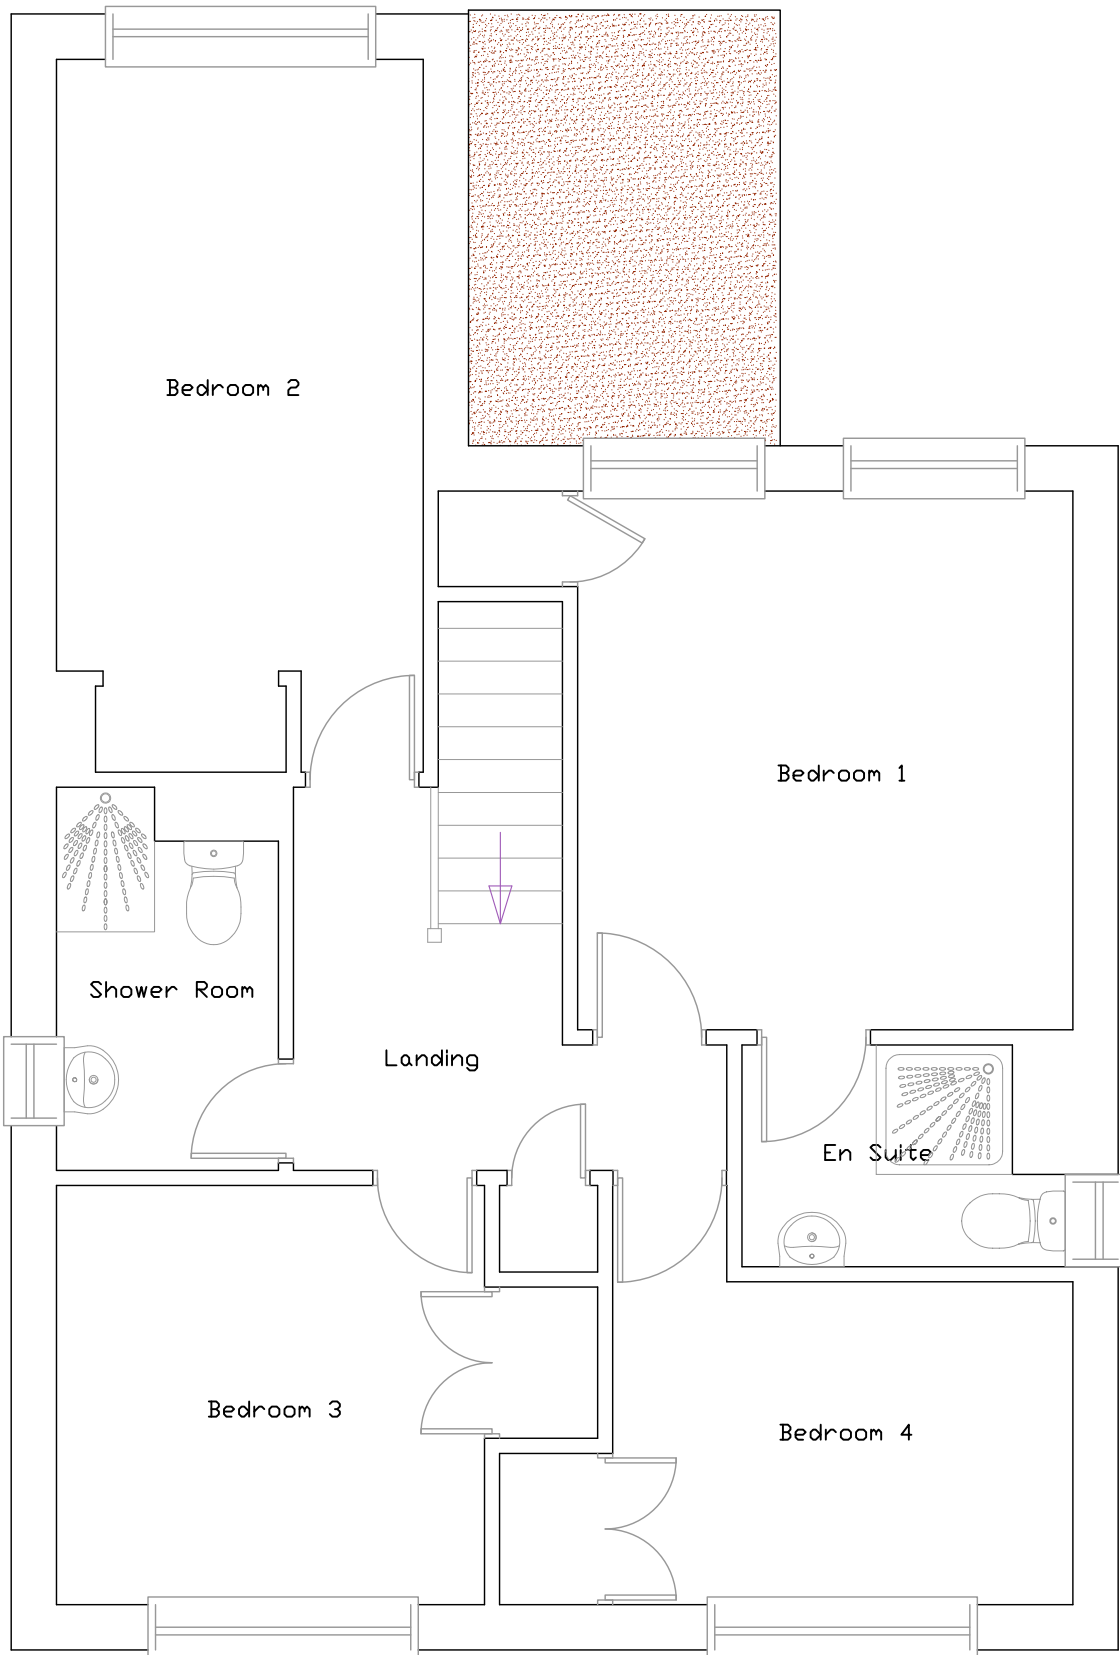

First Floor

EXISTING FLOOR PLANS 1:50

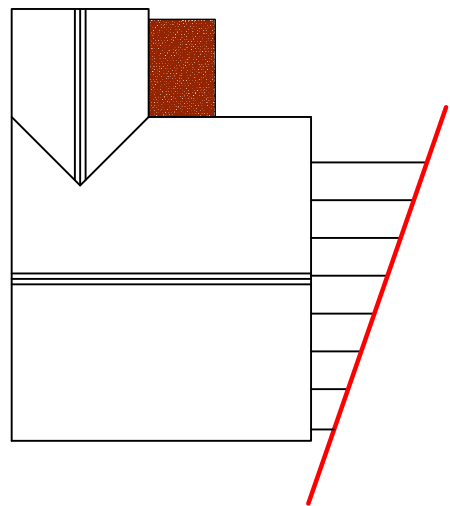

EXISTING ROOF PLAN 1:200

EXISTING FLOOR PLANS, ELEVATIONS
& ROOF PLAN
22 Cherry Avenue
Yapton
West Sussex
BN12 0LB

CLIENT		Mr & Mrs Beard	
Issue	Details	By	Date
SCALE		AS SHOWN on A2	
DATE			
DRAWING NUMBER			