
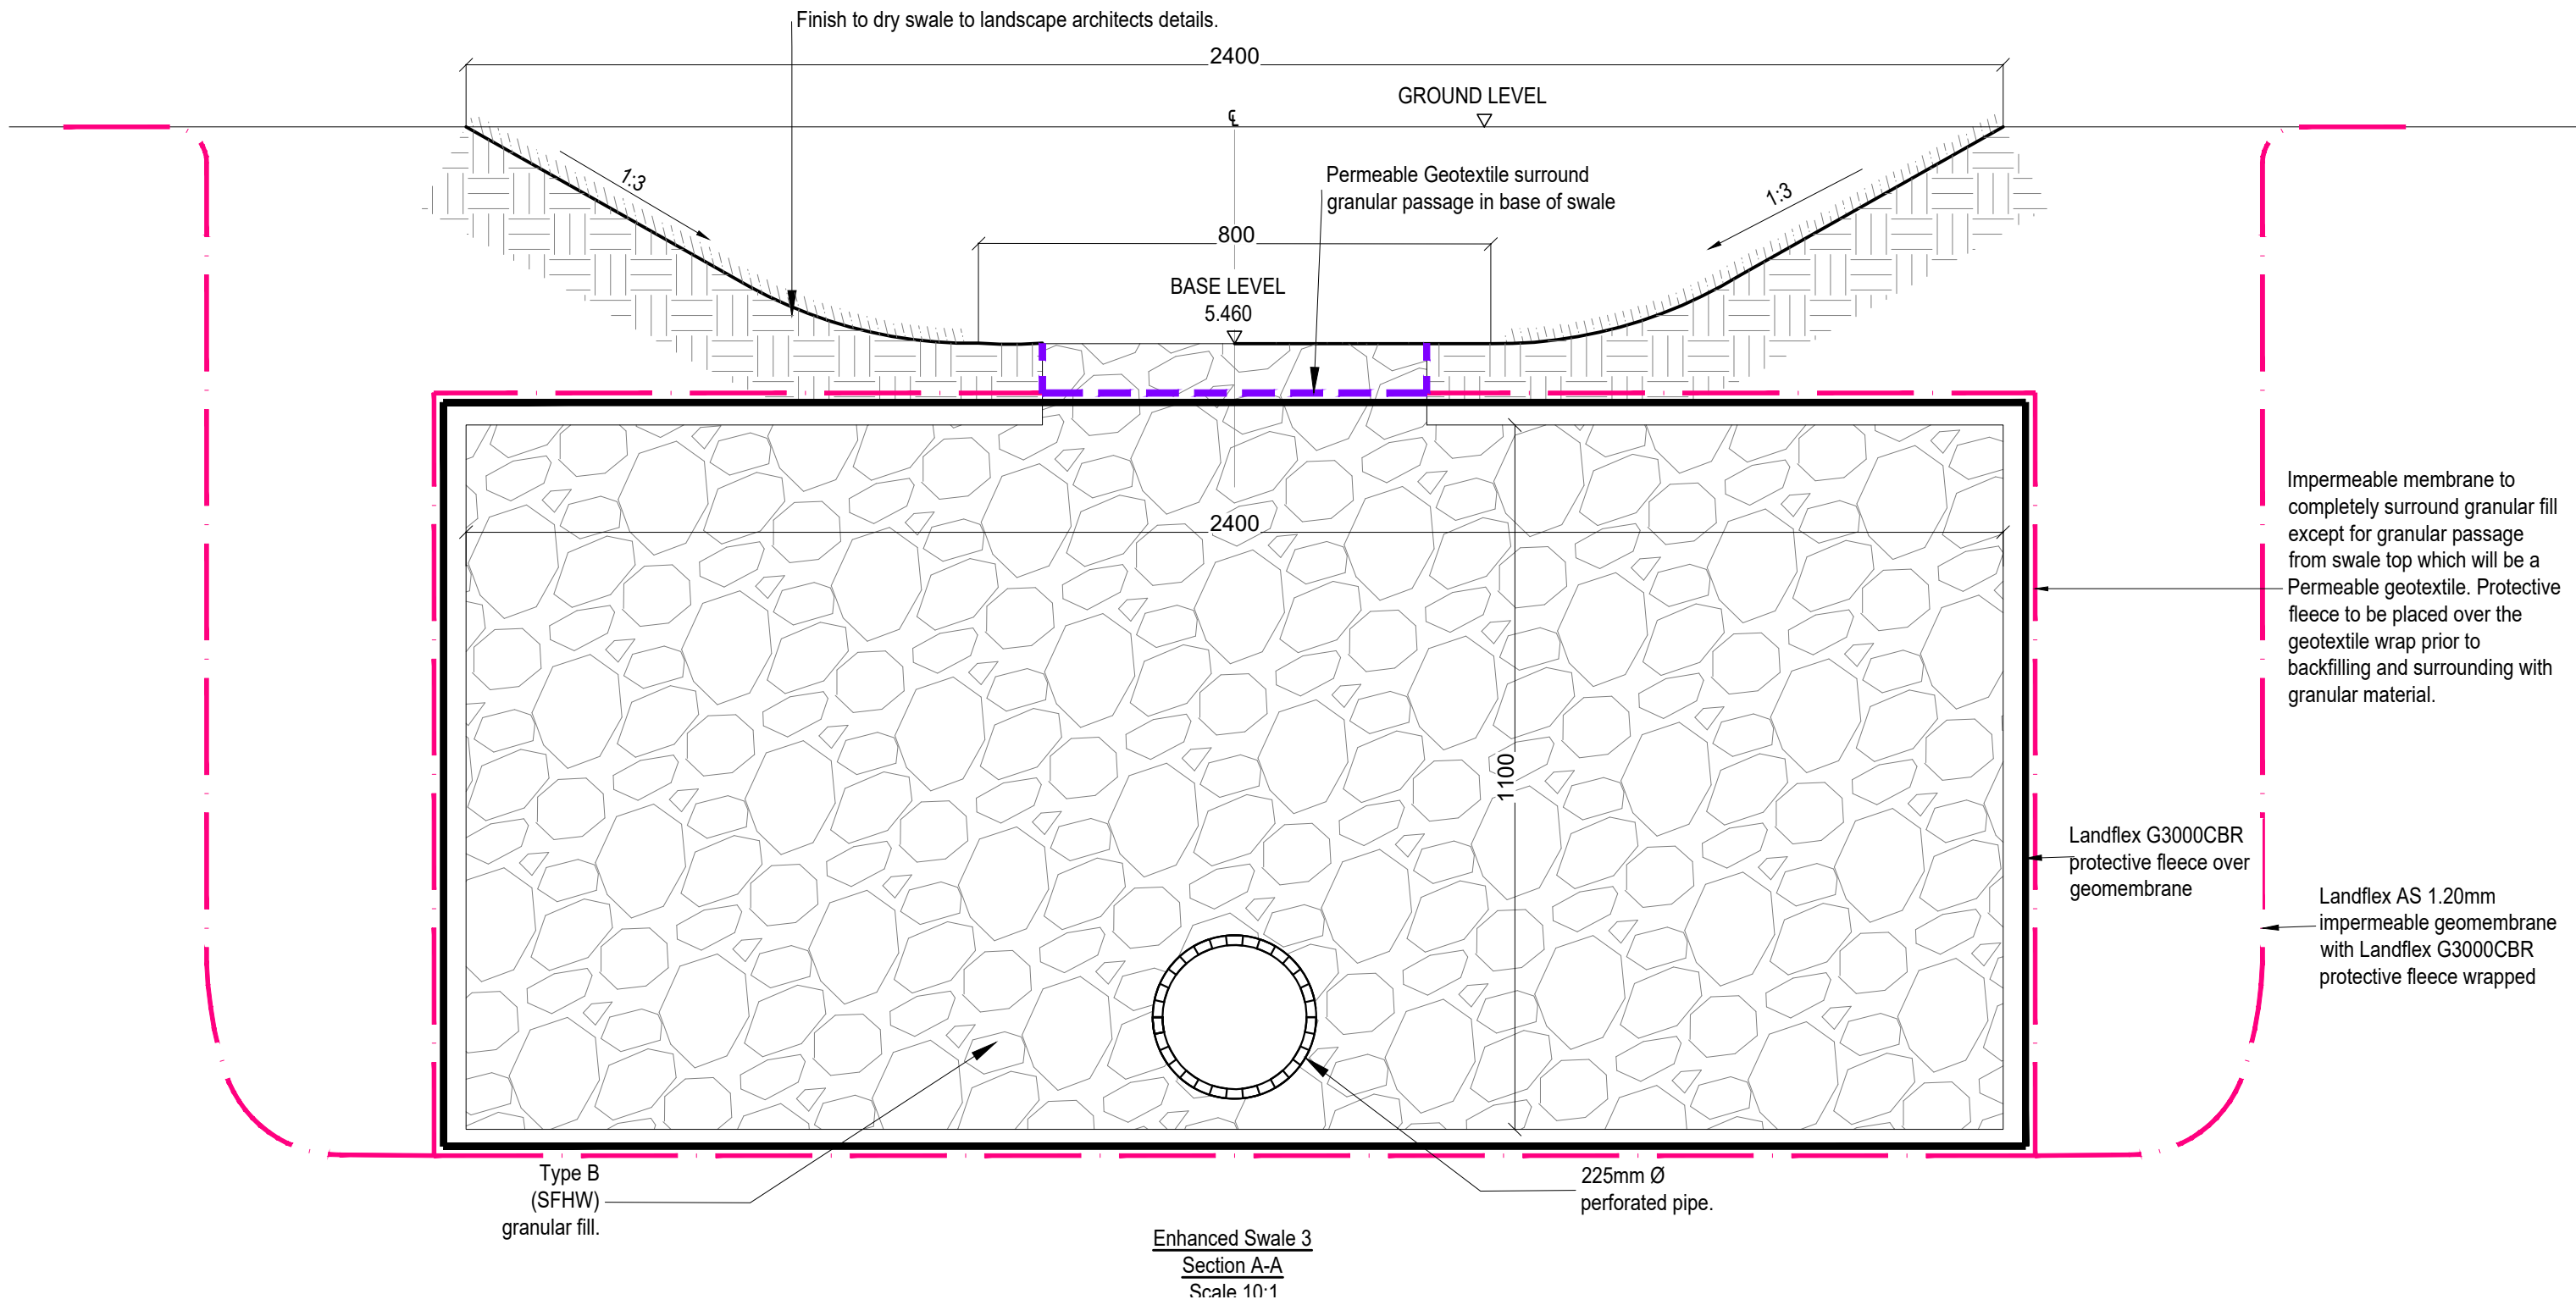
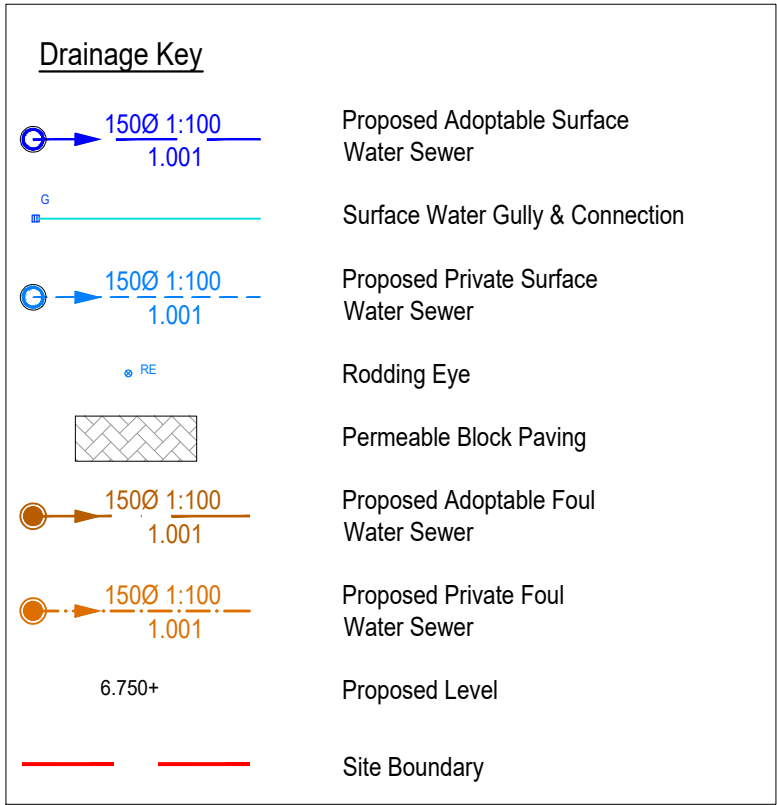


 

CIVIL / STRUCTURAL DESIGN RISK MANAGEMENT

Abnormal or unusual residual risks associated with the design outcomes shown on this drawing are:-

- There will be deep excavations for structures and drainage systems. This is a high risk, high severity hazard. The contractor should provide protection and support in accordance with health and safety legislation. It is known that the groundwater is shallow in winter months, care to be taken to prevent collapse of the excavation.
- Live Services - risks to contractor's personnel - Seek written confirmation from Statutory Authority and/or Building site owner that all live services - especially electricity services - have been disconnected or diverted prior to construction. If any services are to remain live during the construction work, ensure that the locations of these are identified and clearly marked. All operatives are to be made aware of their presence. Employ hand digging near/adjacent to any known live services. This includes, but is not limited to, services located in Drove Lane and the B2233.

RSK LDE LTD has followed its Design Risk Management process for Hazard Elimination and Risk reduction in developing the designs shown on this drawing. Abnormal or unusual residual risks may be shown above where it is considered that such risk may not normally be expected by competent persons engaged on work of this nature or type.

**Notes:**

- This drawing presents the SuDS feature specific setting out and details for the proposed development at Drove Lane, Yapton. It details the lining requirements to prevent egress of surface water run-off from the proposed drainage network or ingress of groundwater into the proposed drainage network due to being located within the peak groundwater levels.
- This drawing should be read in conjunction with the "RSK report 133981-R01 - Attenuation Basins - Design Calculation Report For Mitigation Measures Against Buoyancy Force" and drawing from CIV-1-4080 SuDS Feature Liner Layout.
- This drawing is to be read in conjunction with all relevant Engineer's and Architect's drawings and specifications.
- This drawing is to be printed in COLOUR.
- For Site Drainage Layout refer to RSK drawings CIV-1-4024 to 4027
- For Drainage Construction Details refer to RSK drawing CIV-1-4018 to CIV-1-4022.
- Figures quoted next to manholes / rodding eyes are cover & invert level, in Metres AOD.
- All drainage design is subject to technical approval, no connections shall be made to any public sewers without written consent from the drainage authority.
- All high void ratio attenuation units to be installed strictly in accordance with manufacturer's requirements.
- All adoptable drainage to be constructed in conjunction with Design and Construction Guidance (Water UK).

|      |            |                                                          |       |       |       |
|------|------------|----------------------------------------------------------|-------|-------|-------|
| C    | 22.12.2021 | Issued for LLFA approval. Updated to suit LLFA comments. | CPM   | AM    |       |
| B    | 14.12.2021 | Issued for LLFA approval. Updated to suit LLFA comments. | AM    | AM    |       |
| A    | 06.12.2021 | Issued for LLFA Approval                                 | JC    | AM    |       |
| Rev. | Date       | Amendment                                                | Drawn | Chkd. | Appd. |

**RSK**

LAND & DEVELOPMENT ENGINEERING LTD

18 Frogmore Road  
Hemel Hempstead  
Hertfordshire  
HP5 9RT  
United Kingdom

Tel: +44 (0) 1442 437500  
Fax: +44 (0) 1442 437550  
Email: info@rsk.co.uk  
Web: www.rsk.co.uk

Client

**BARRATT HOMES**  
built around you

**DAVID WILSON HOMES**

Project Title

**DROVE LANE, YAPTON**

Status

**PRELIMINARY**

Drawing Title

**ENHANCED SWALE 3 SETTING OUT AND DETAILS**

|       |            |           |            |            |        |
|-------|------------|-----------|------------|------------|--------|
| Drawn | Date       | Checked   | Date       | Approved   | Date   |
| JC    | 06.12.2021 | AM        | 06.12.2021 |            |        |
| Scale | 1:250      | Orig Size | A1         | Dimensions | Metres |

Project No.  
**133981**

Drawing File  
CIV-1-4090\_Enhanced Swale 3 Setting Out and Details.dwg

Drawing No.  
**CIV-1-4090**

Rev.  
**C**

Scale 1:250

0 2.5 5 7.5 10 12.5m