


Boundary line

Garden

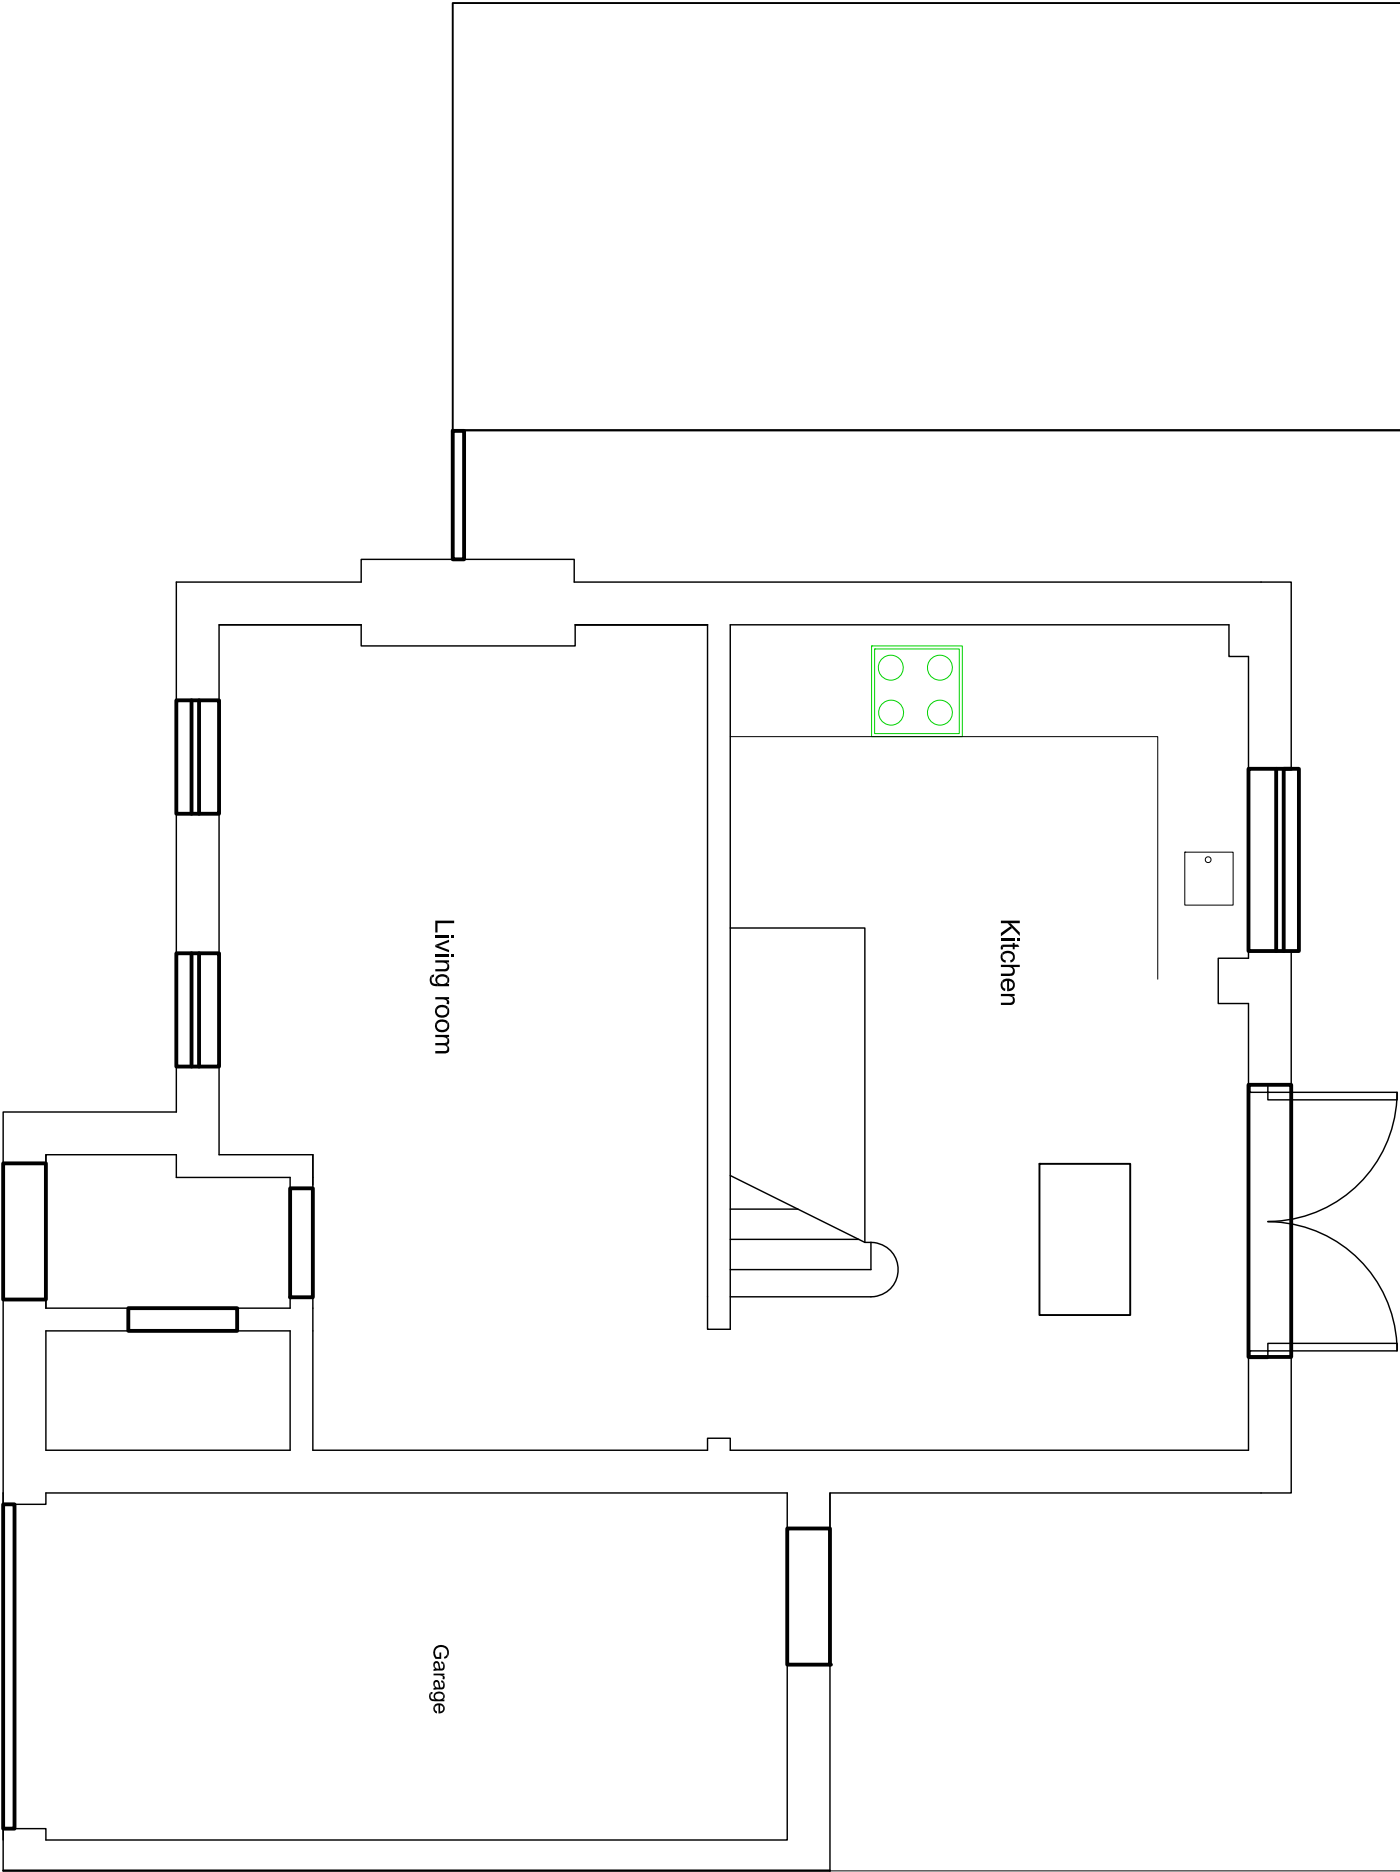

Existing ground floor plan 1:50



DRWG E03 REV
EXISTING GROUND FLOOR PLAN

project name: The Pines - Yapton BN18 0EG

date: Mar-19

drawn: sheet:

checked: scale: 1:50 @ A3

drawing number: 19-10-01

revision: E-03

drawing reference:

status:

call ref:

Joy Architects, Chichester

West Sussex PO19 1DW

M 07789170015

info@joyarchitects.co.uk