


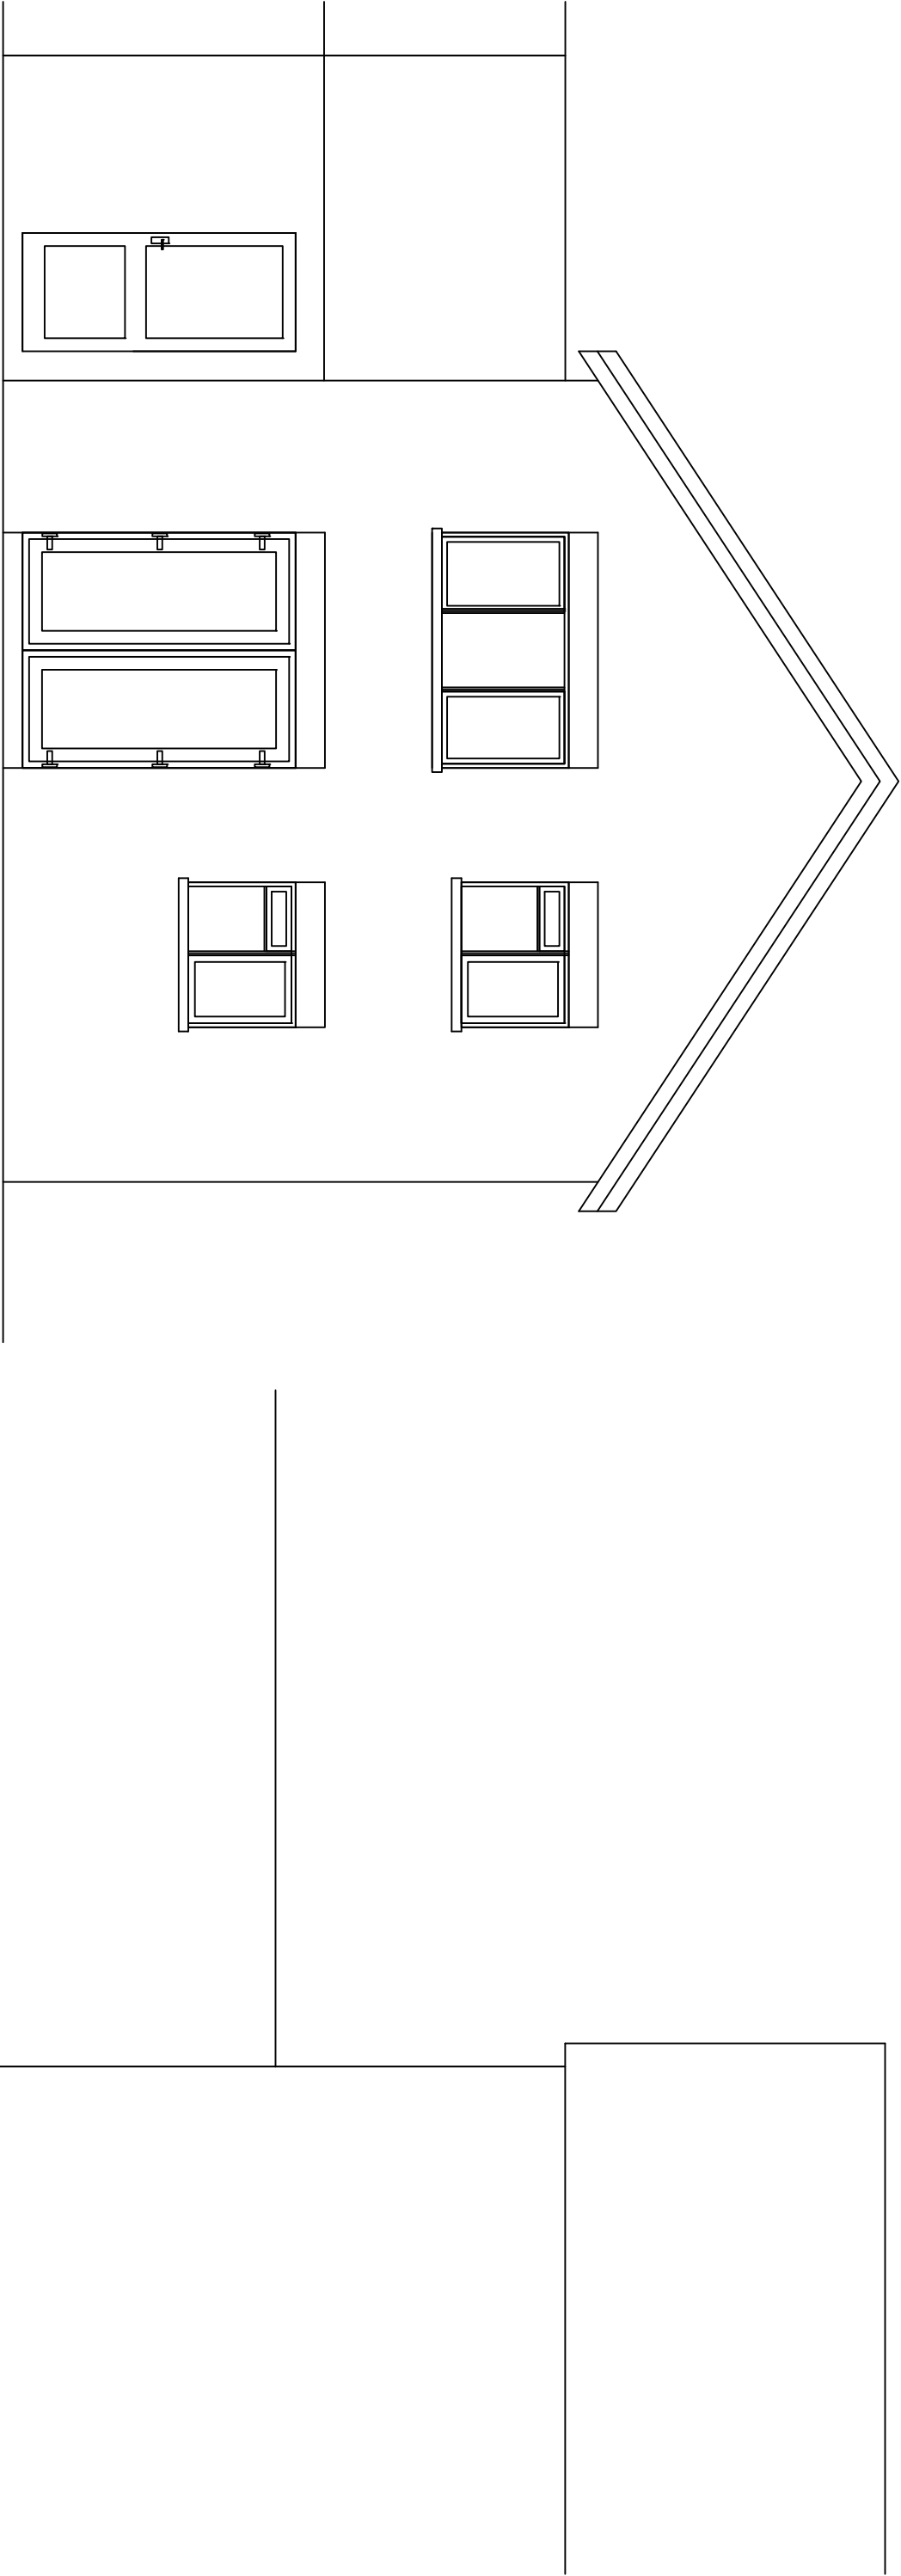

Existing Northeast Elevation

Existing Northwest Elevation

DRWG E04 REV -
EXISTING NORTHEAST + NW
ELEVATIONS

project name: The Pines - Yaption BN18 0EG

date: Mar-19

sheet: drawn:

scale: 1:50 @ A3 checked:

job number: drawing number: revision: drawing reference:

19-10-01 P-02
Joy Architects, Chichester
West Sussex PO19 1DW
M 07789170015

info@joyarchitects.co.uk

Use figured dimensions only. All levels and dimensions to be checked against the relevant building regulations and specifications.

Existing Northeast + Northwest Elevation