
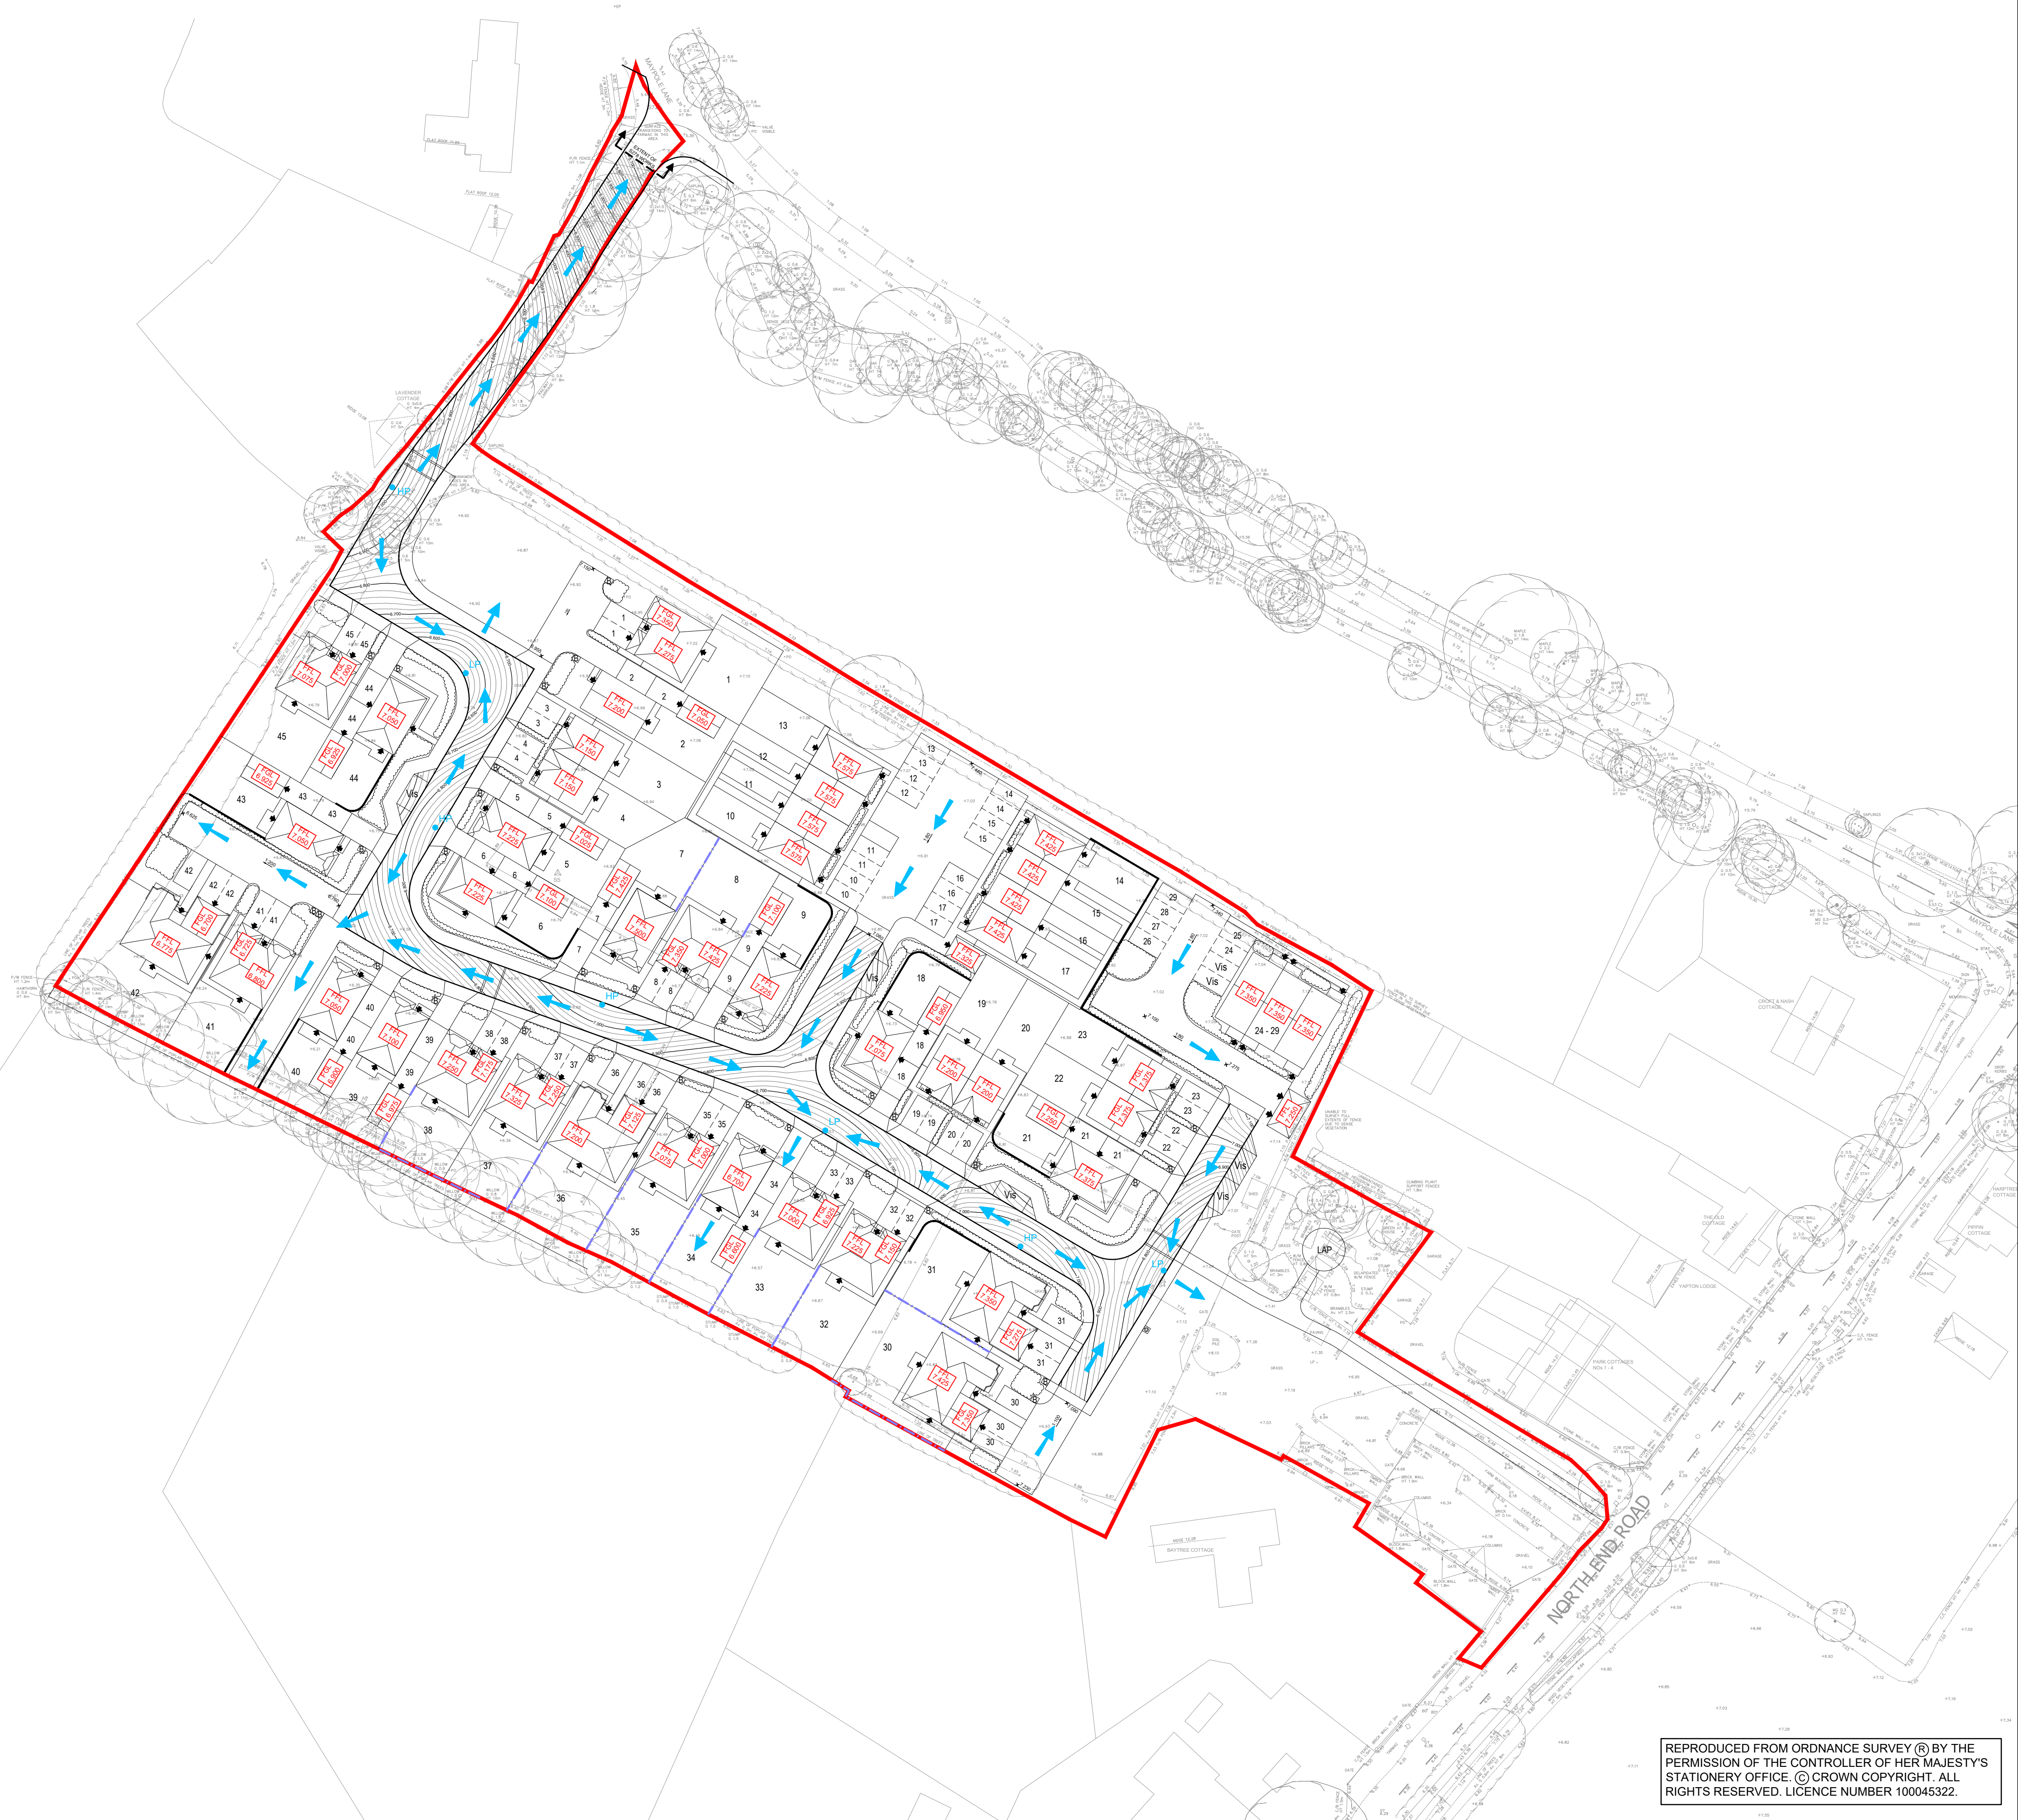


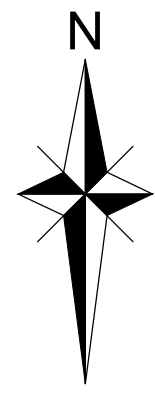

- NOTES**
1. THIS DRAWING IS TO BE READ IN CONJUNCTION WITH ALL OTHER RELATED DRAWINGS ISSUED BY THE ARCHITECT AND ENGINEER.
 2. DO NOT SCALE FROM THIS DRAWING. WORK FROM FIGURED DIMENSIONS ONLY.
 3. ALL DIMENSIONS SHOWN ON THIS DRAWING ARE IN METRES.
 4. ODYSSEY ACCEPT NO LIABILITY FOR THE ACCURACY OF SURVEY INFORMATION AND LAYOUTS SUPPLIED BY OTHERS.
 5. FOR PROPOSED SURFACE WATER DRAINAGE LAYOUT, REFER TO ODYSSEY DRAWING 18-343-105.

- LEGEND**
- SITE BOUNDARY
 - 8.000 PROPOSED FINISHED FLOOR LEVEL (mAOD)
 - 7.950 PROPOSED GARAGE LEVEL (mAOD)
 - 8.000 PROPOSED HIGHWAY CONTOURS (20mm INTERVAL)
 - INDICATIVE DIRECTION OF OVERLAND FLOW
 - HP HIGH POINT
 - LP LOW POINT

FOR PLANNING PURPOSES ONLY

Rev	Amendments	Dm	Chk	App	Date
 ODYSSEY					
Tuscany House White Hart Lane Basingstoke Hampshire RG21 4AF					
Telephone: 01256 331144 Fax: 01256 331134 E: info@odysseyconsult.co.uk W: www.odysseyconsult.co.uk					
Job Title					
NORTH END ROAD, YAPTON					
Drawing Title					
OVERLAND FLOW ROUTES					
Client					
 REDROW					
Scale	Date	Designed			
1:500 @A1	JAN 2020	SG			
Drawn	Checked	Approved			
LS	SG	LH			
Job No	Drawing No	Rev			
18-343	18-393/107				

REPRODUCED FROM ORDNANCE SURVEY © BY THE PERMISSION OF THE CONTROLLER OF HER MAJESTY'S STATIONERY OFFICE. © CROWN COPYRIGHT. ALL RIGHTS RESERVED. LICENCE NUMBER 100045322.