



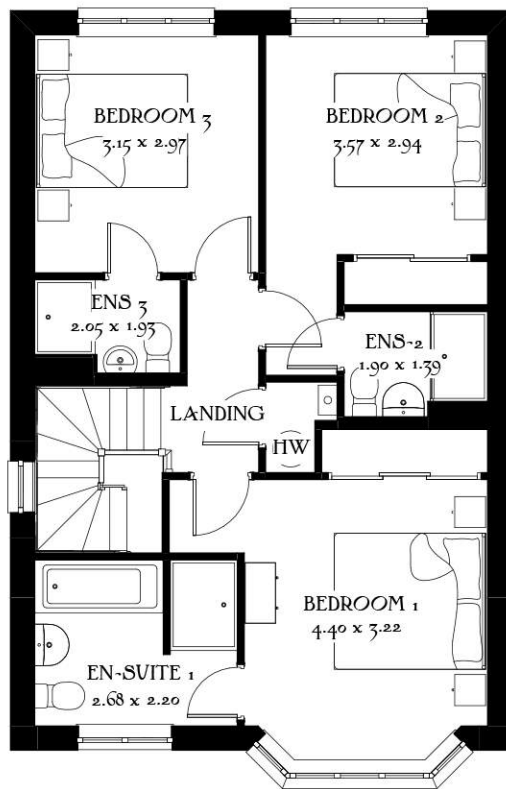


First Floor



Front Elevation

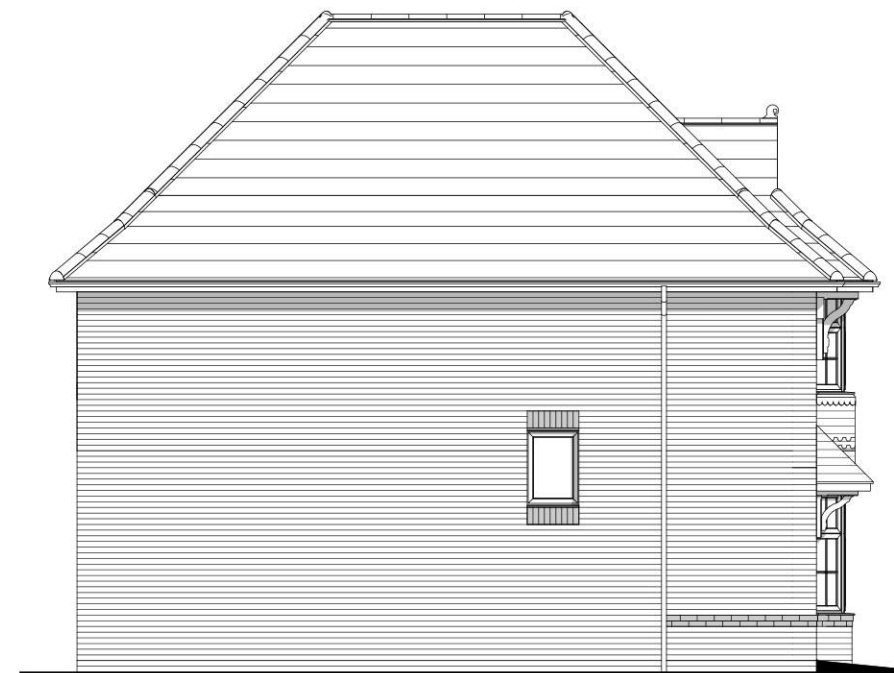


Side Elevation

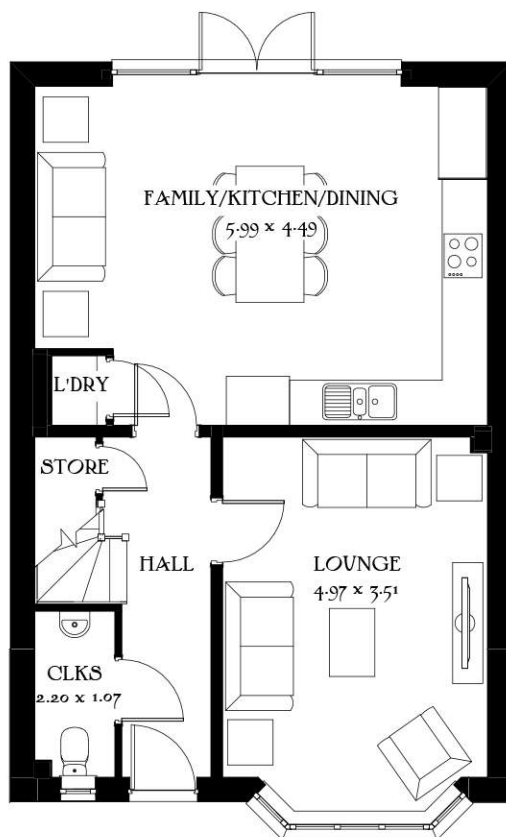

Ground Floor



Rear Elevation

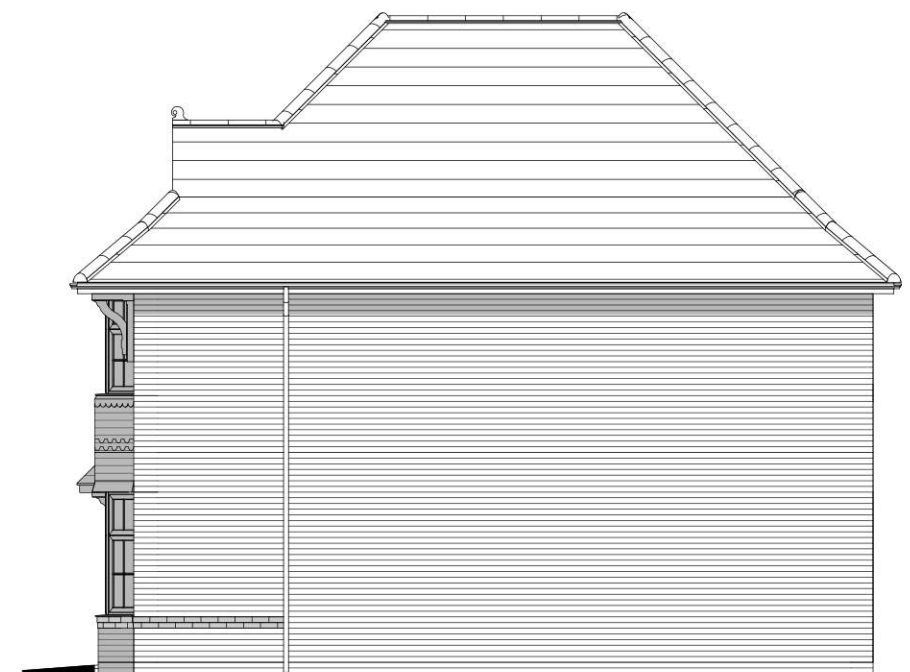

Side Elevation



**Stratford
Lifestyle**

**Heritage Collection
F Series**

1218 ft² 113.19 m²

Elevation Code: B1

Date: April 2019

EF_STRAQ_DM.1

Rev: A



Job No. Drg No. Rev.
 A856 30 ~
 Scale 1:100 @_A3
 0m 1m 2m 3m 4m 5m