





Front Elevation

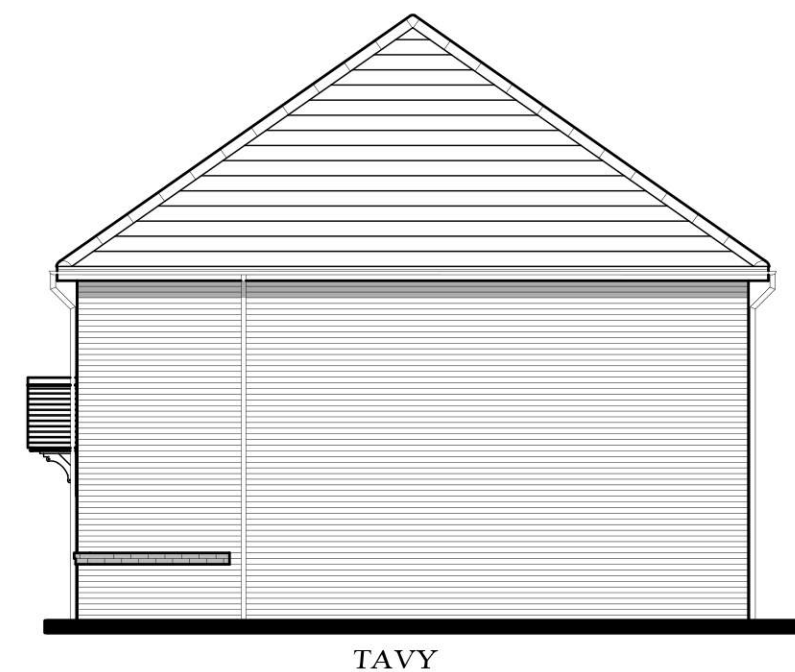


Side Elevation

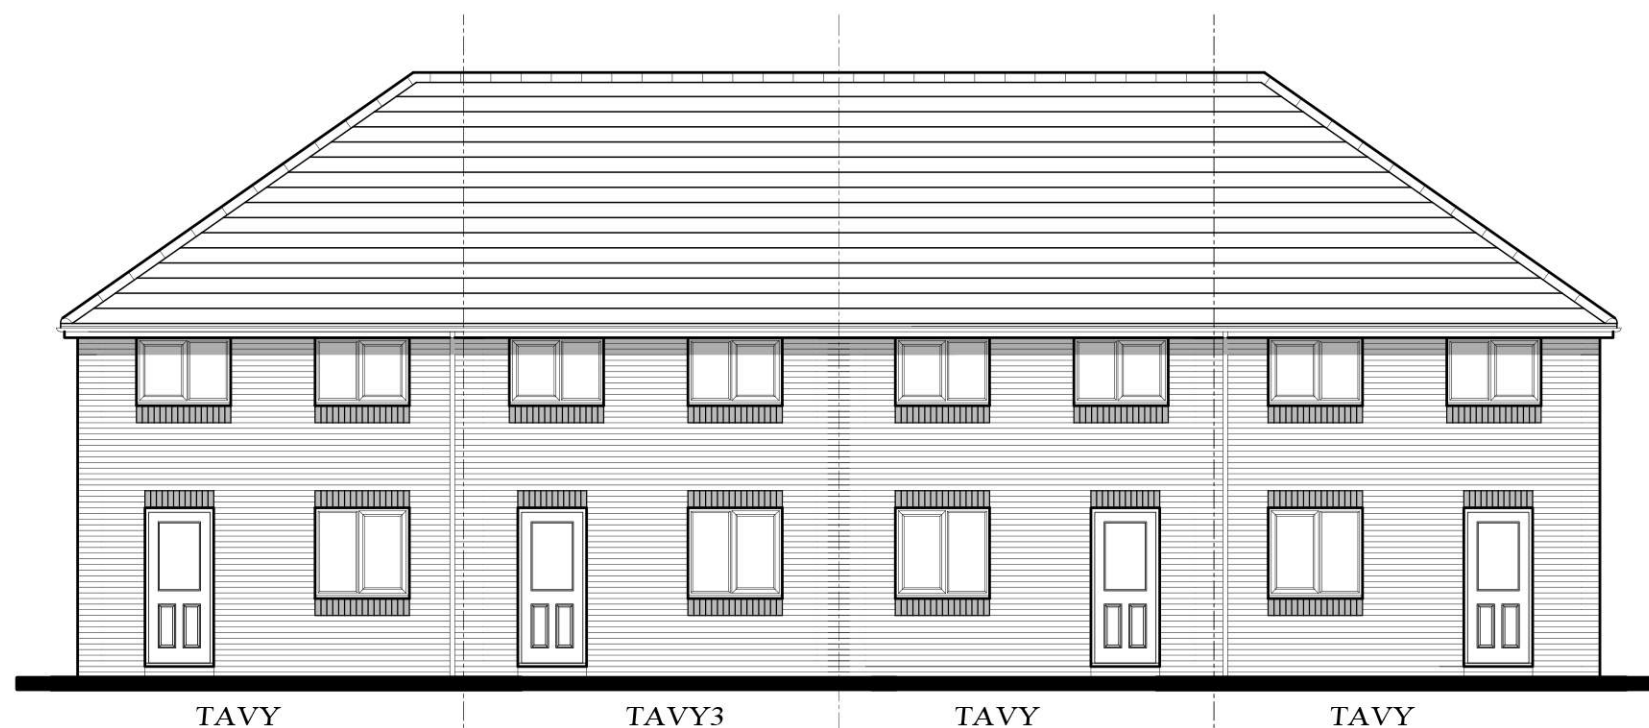

Rear Elevation

Job No. Drg No. Rev.
A856 39 ~
Scale 1:100
0 1 2 3 4 5 (m)

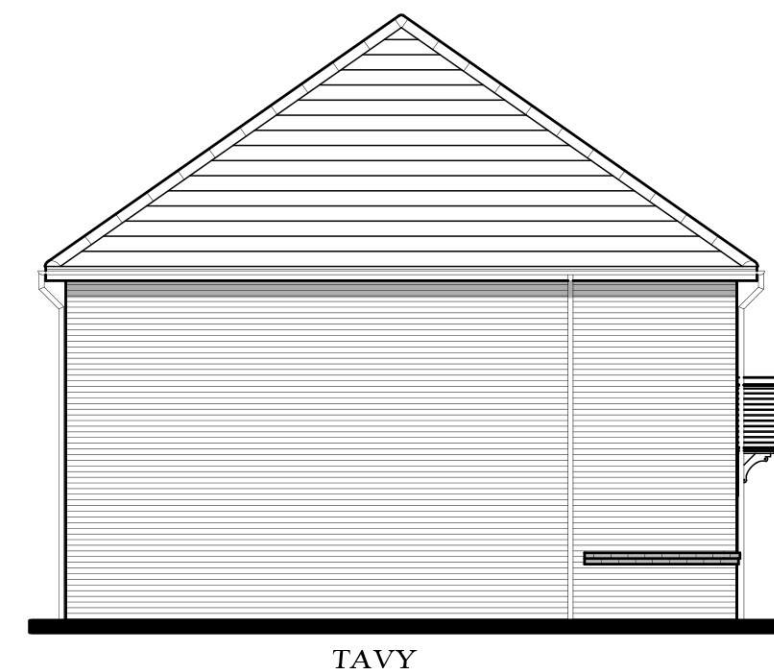

TAVY

The Tavy~

4 Block
Heritage Collection
"2017 Edition"

EF Series

TAVY

Structural finish: 832sqft 77.33m²
Internal finish: 818sqft 76.02m²

DATE: Sept 2019
REV:

Drawing Scale 1:100 @ A3

