





FRONT ELEVATION



SIDE ELEVATION

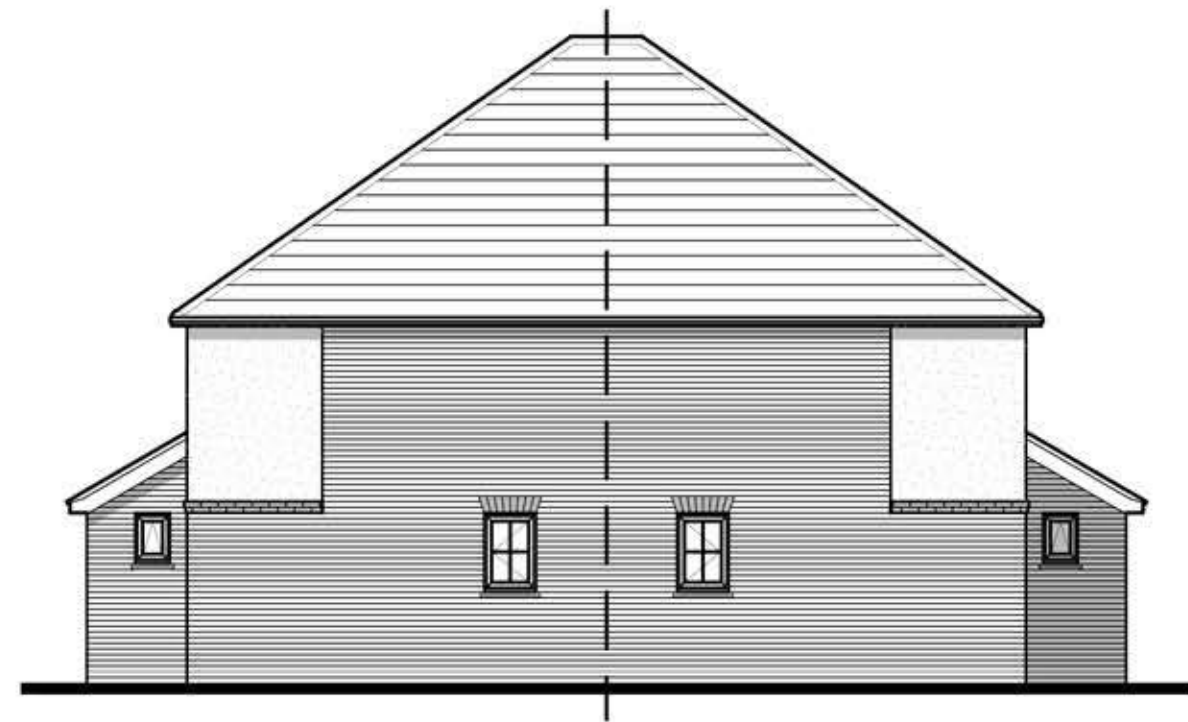

REAR ELEVATION

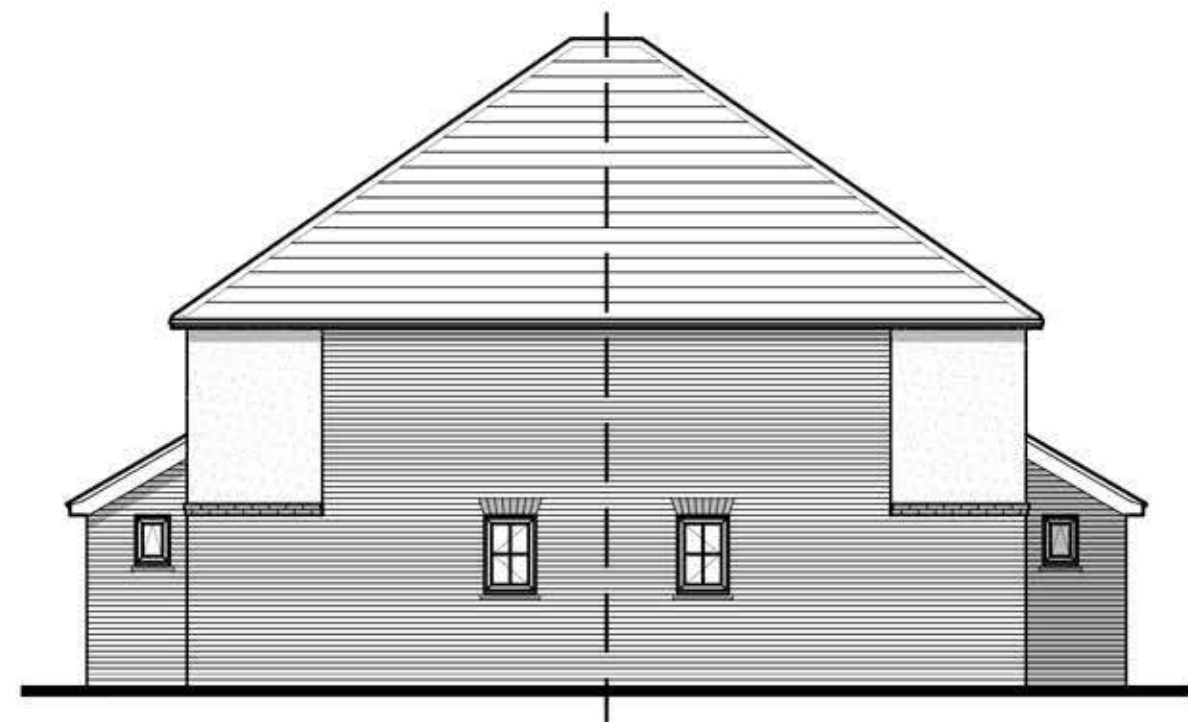

SIDE ELEVATION

Job No. Drg No. Rev.
 A856 36 ~

Scale 1:100 @_A3
 0m 1m 2m 3m 4m 5m

Bromsgrove SP

6x 1B2P Maisonettes
 539 ft² 50.1 m²

 **REDROW**