



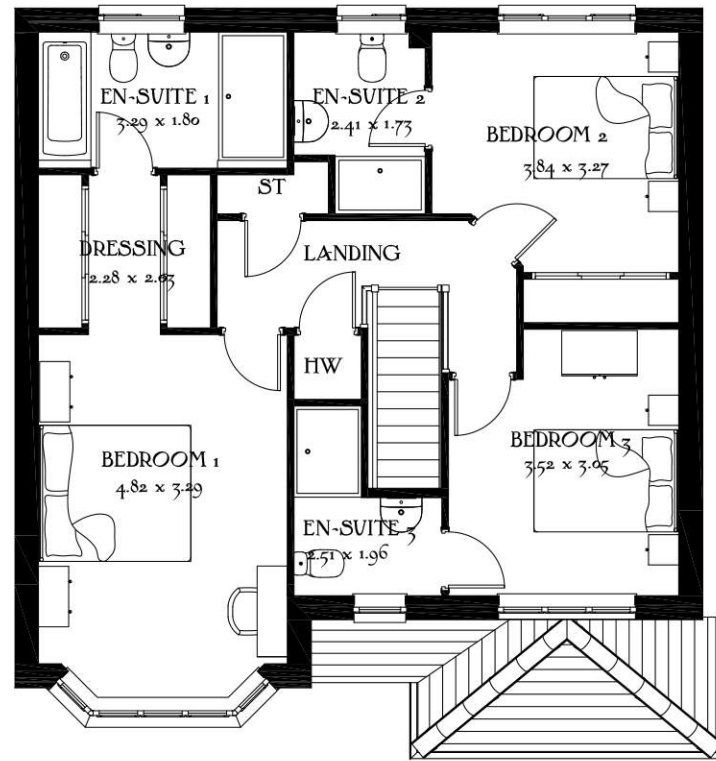


First Floor



Front Elevation

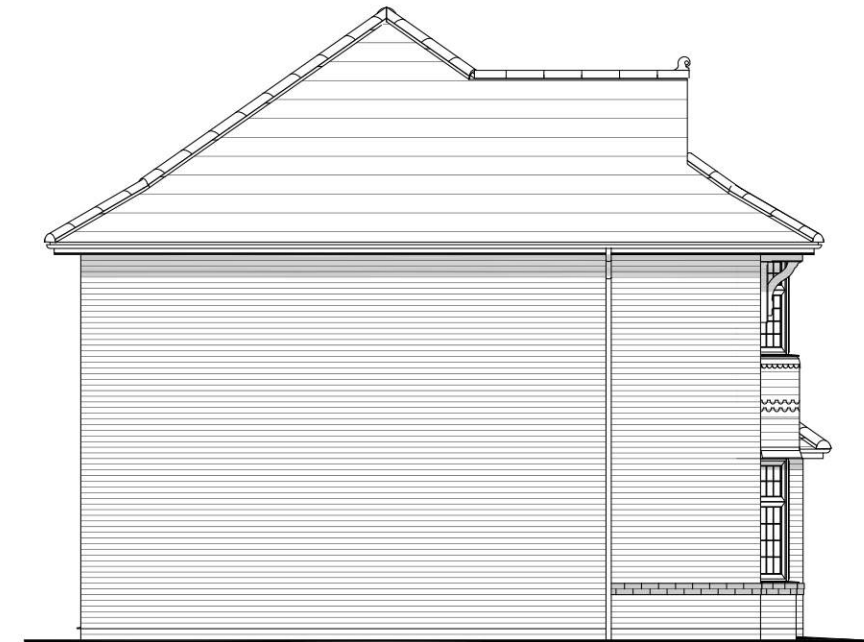

Side Elevation

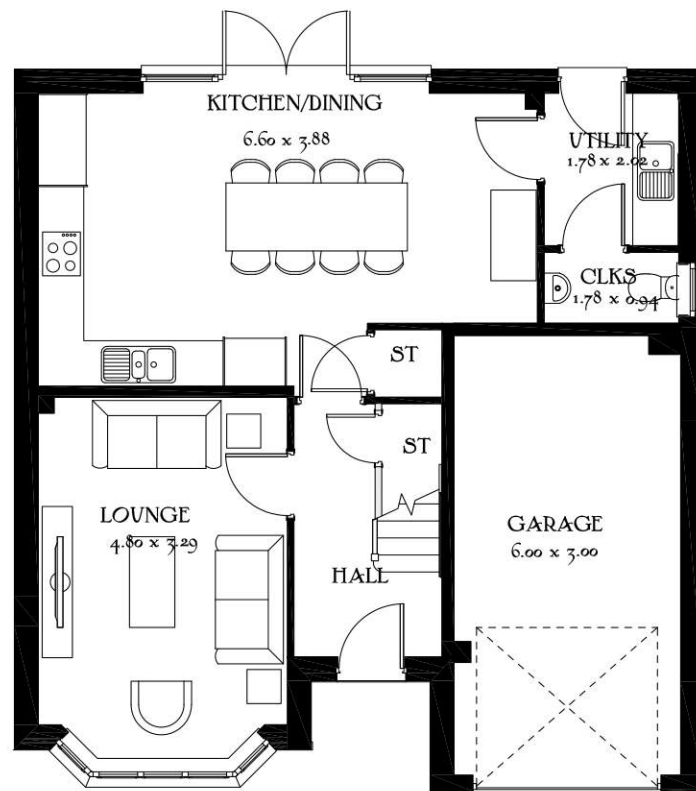

Ground Floor



Rear Elevation



Side Elevation

Oxford Lifestyle

Heritage Collection
F Series

1318 ft² 122.44 m²
Elevation Code: B1
Date: 29/01/20
EF_OXFOQ_DM.4
Rev:

REDROW

Job No. Drg No. Rev.
A856 32 A

Scale 1:100 @_A3
0m 1m 2m 3m 4m 5m