



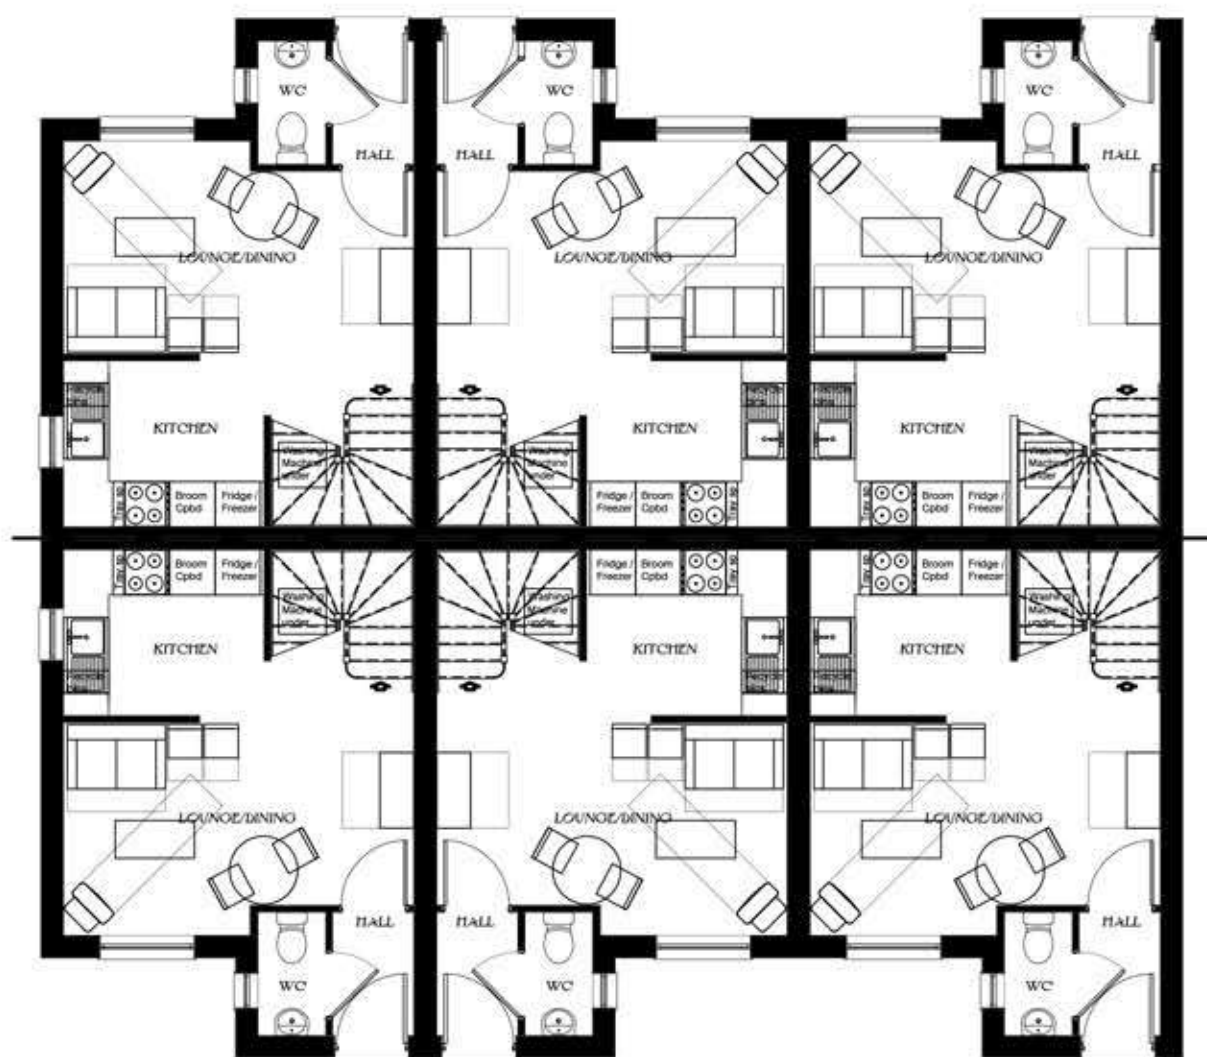

GROUND FLOOR PLAN

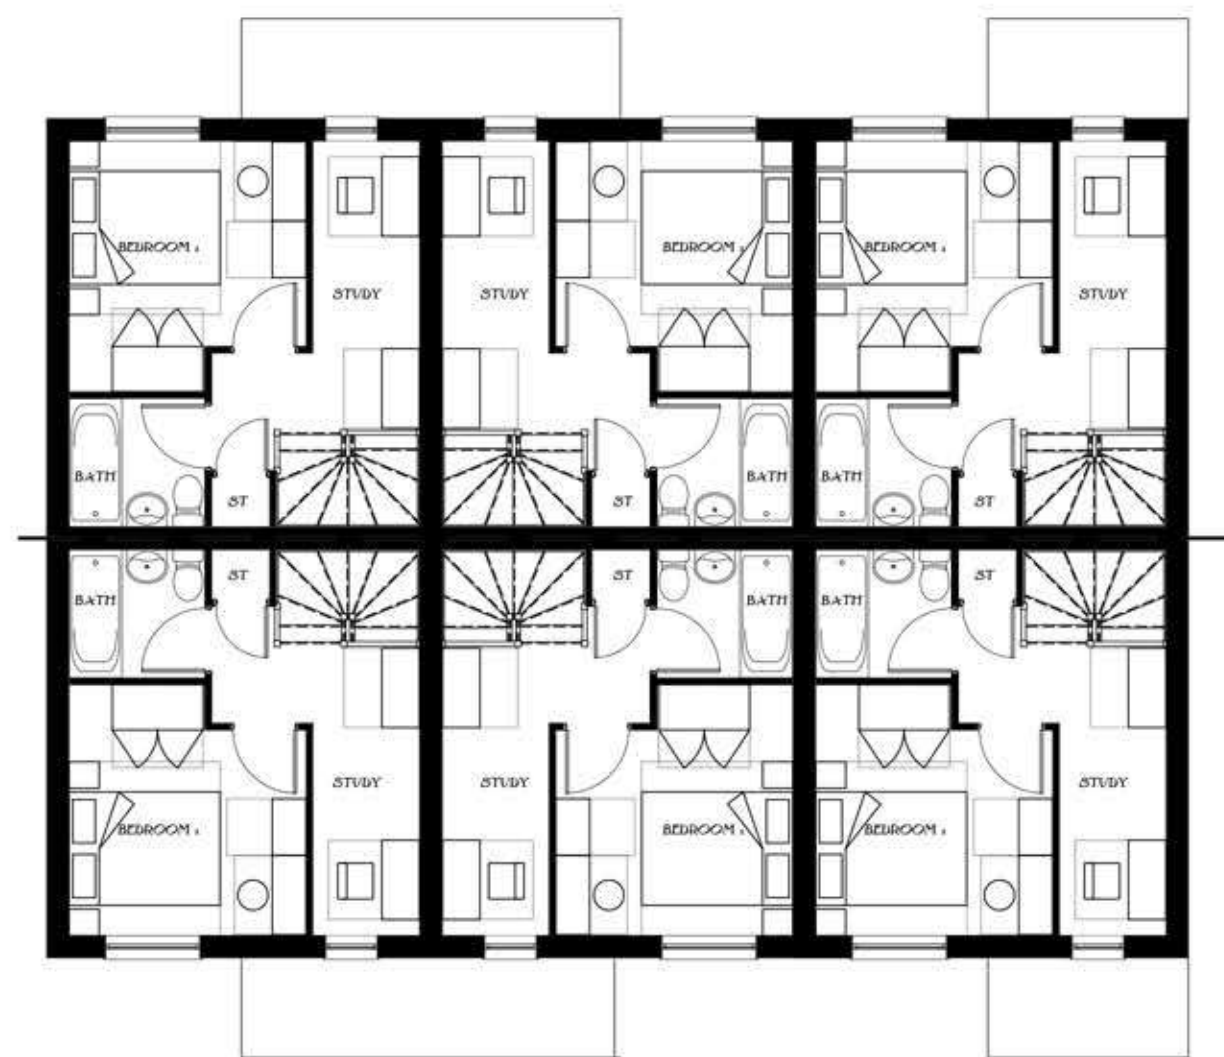

FIRST FLOOR PLAN

Job No. A856
 Drg No. 37
 Rev. ~


Scale 1:100 @_A3
 0m 1m 2m 3m 4m 5m

Bromsgrove SP
 6x 1B2P Maisonettes
 539 ft² 50.1 m²

REDROW




FRONT ELEVATION

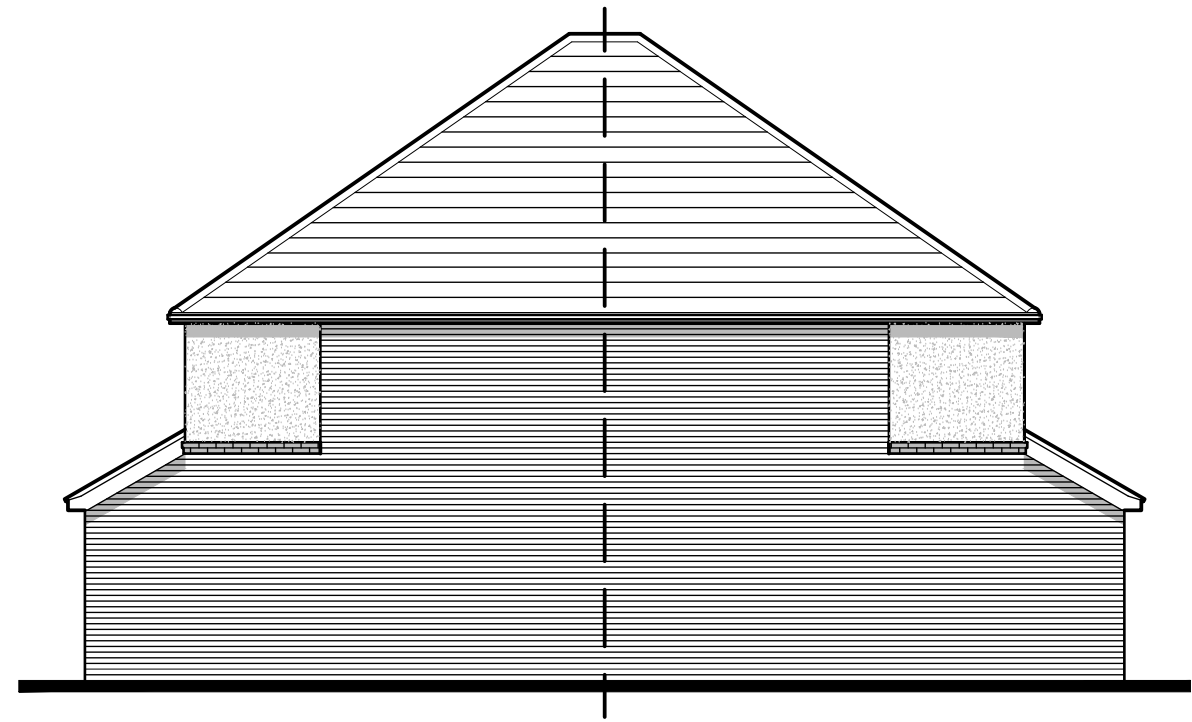

SIDE ELEVATION



REAR ELEVATION

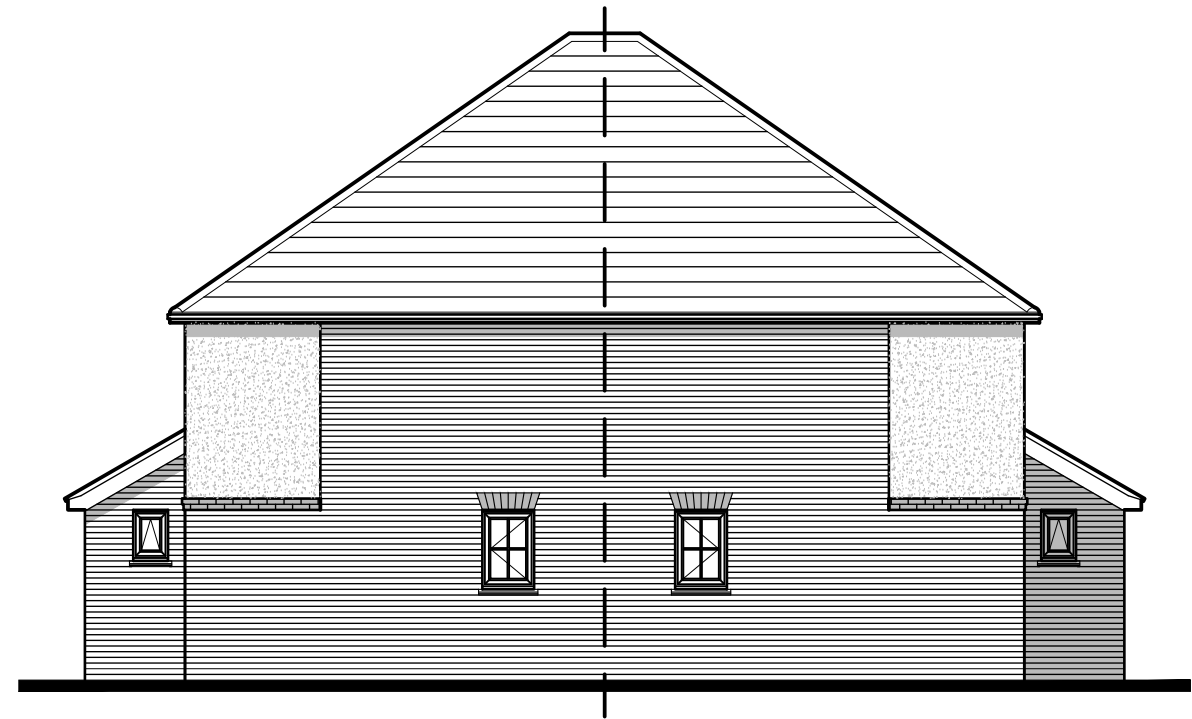

SIDE ELEVATION

Scale 1:100 @_A3
0m 1m 2m 3m 4m 5m

Bromsgrove SP

6x 1B2P Maisonettes
539 ft² 50.1 m²

 **REDROW**