
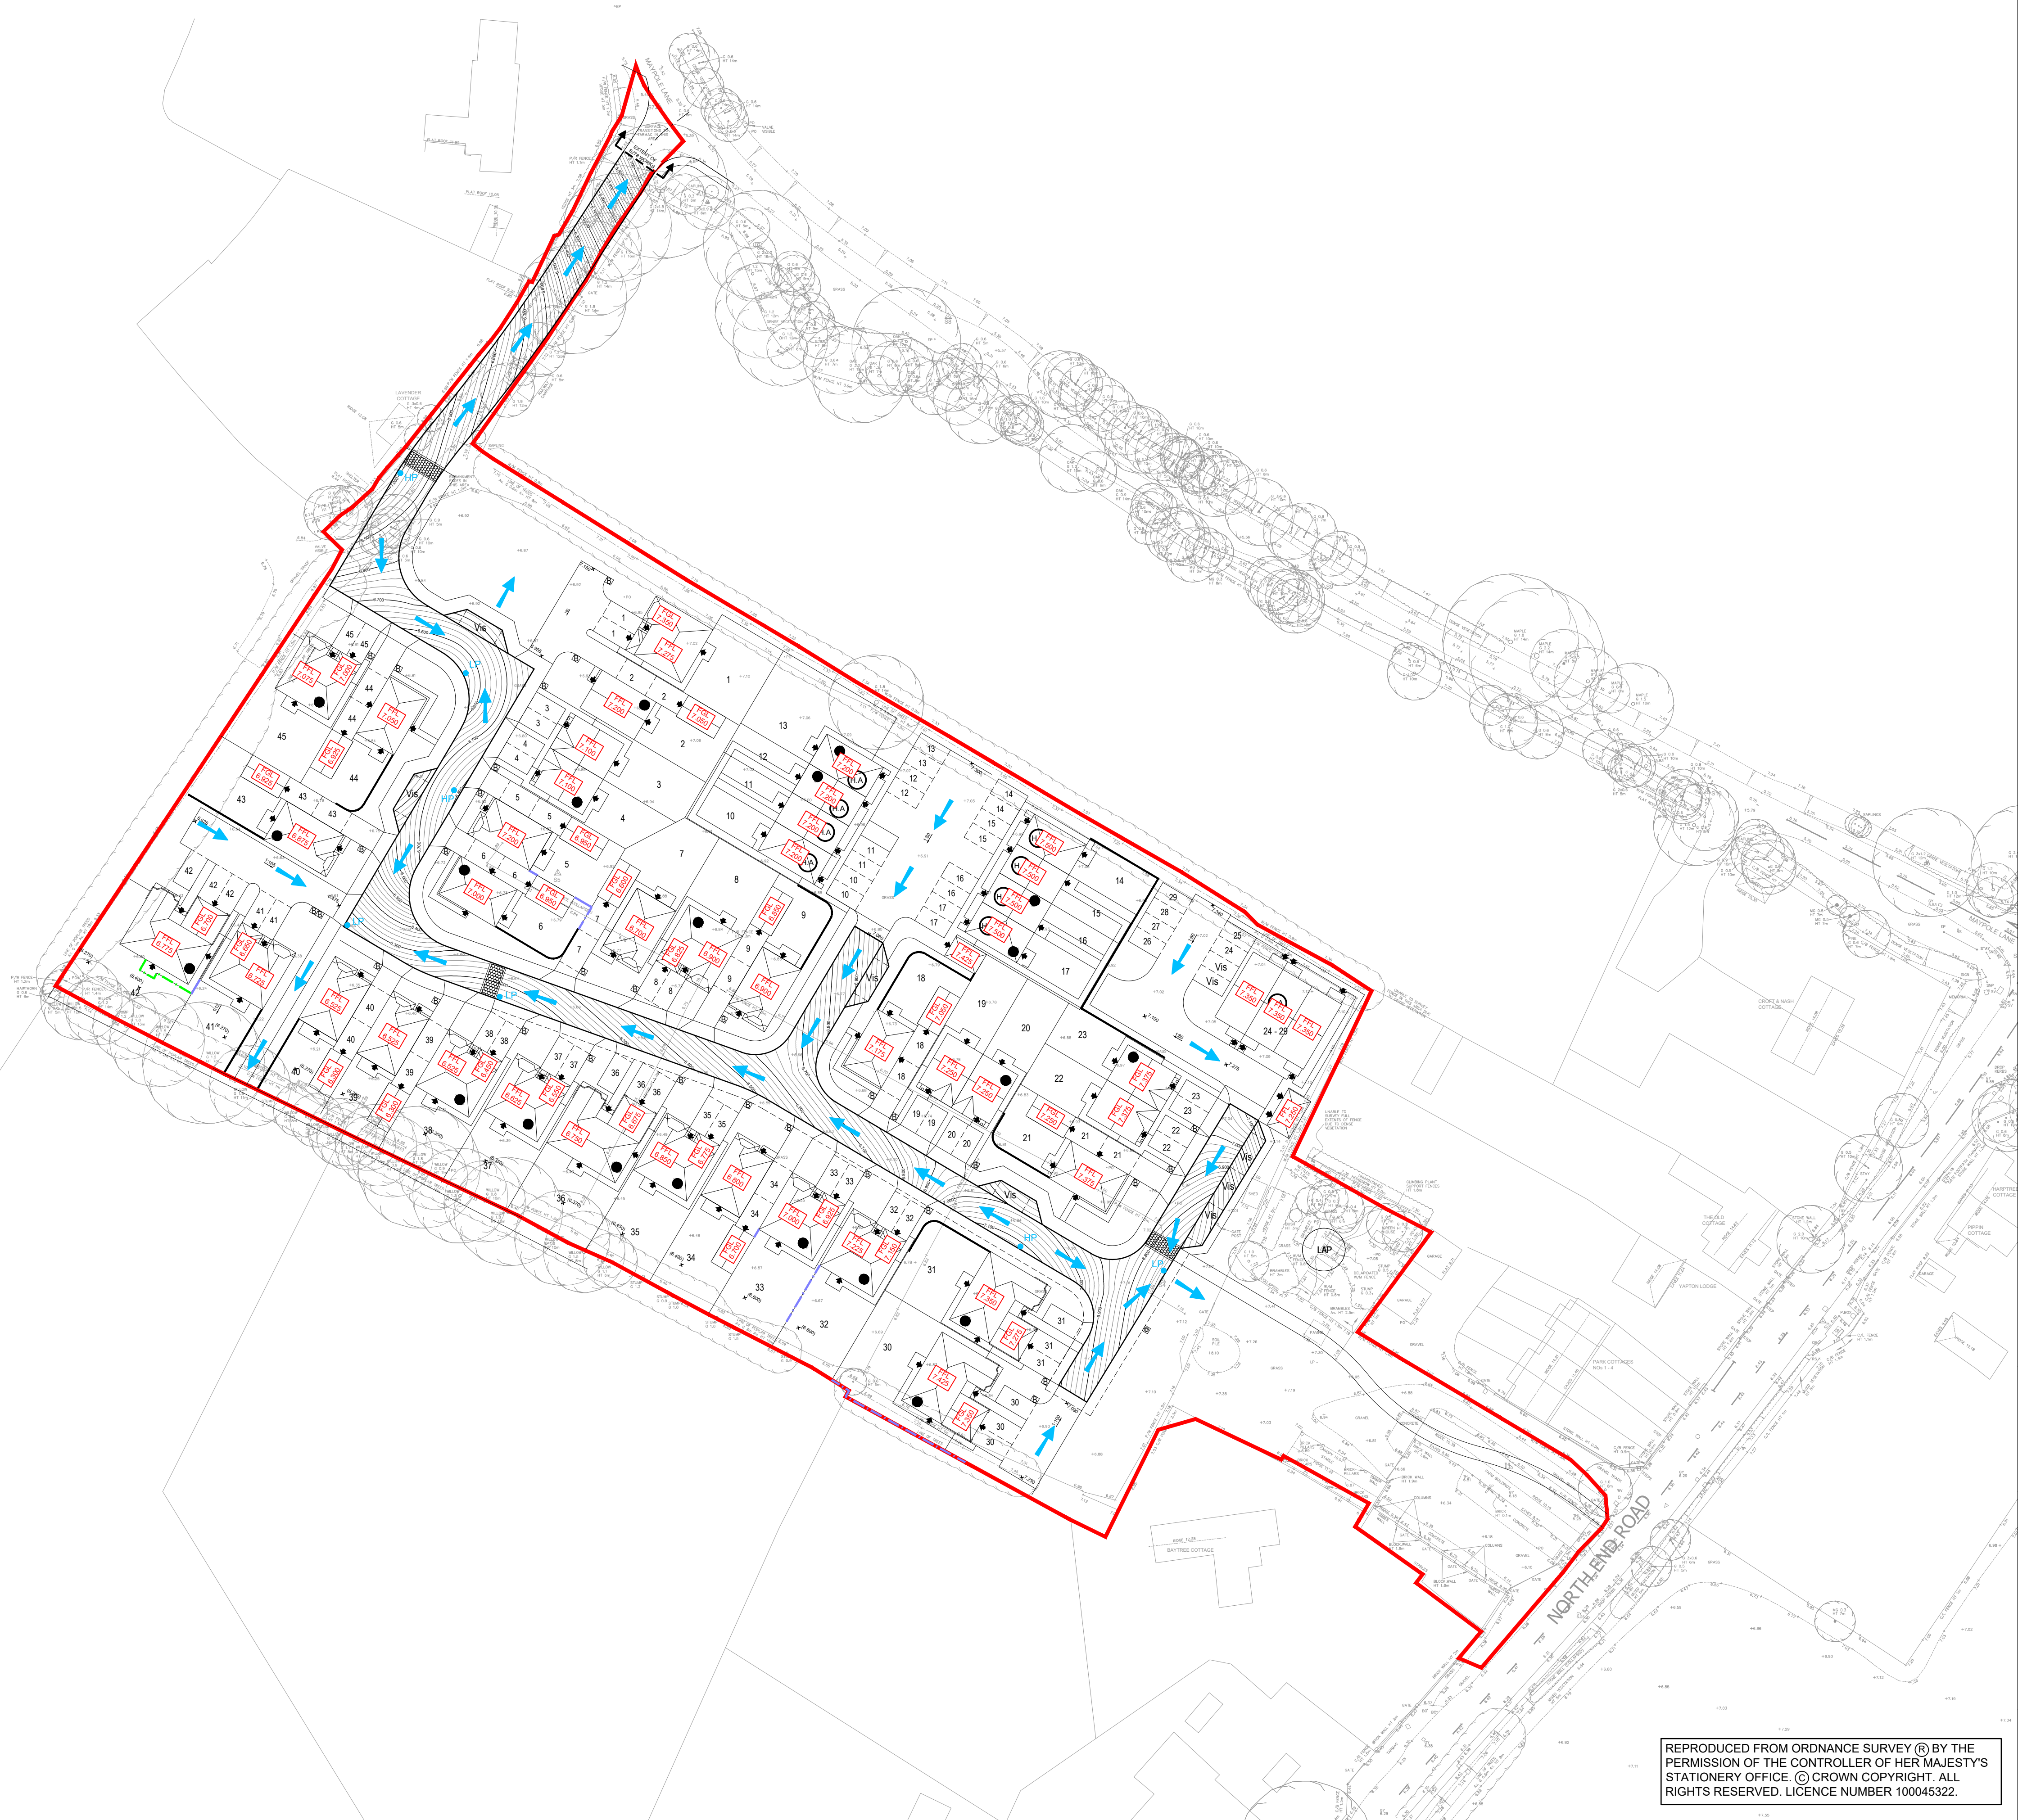


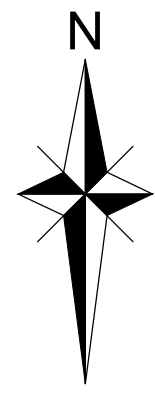

- NOTES**
1. THIS DRAWING IS TO BE READ IN CONJUNCTION WITH ALL OTHER RELATED DRAWINGS ISSUED BY THE ARCHITECT AND ENGINEER.
 2. DO NOT SCALE FROM THIS DRAWING. WORK FROM FIGURED DIMENSIONS ONLY.
 3. ALL DIMENSIONS SHOWN ON THIS DRAWING ARE IN METRES.
 4. ODYSSEY ACCEPT NO LIABILITY FOR THE ACCURACY OF SURVEY INFORMATION AND LAYOUTS SUPPLIED BY OTHERS.
 5. FOR PROPOSED SURFACE WATER DRAINAGE LAYOUT, REFER TO ODYSSEY DRAWING 18-343-105.

- LEGEND**
- SITE BOUNDARY
 - FTL 8.000 PROPOSED FINISHED FLOOR LEVEL (mAOD)
 - FGL 7.950 PROPOSED GARAGE LEVEL (mAOD)
 - 8.000 PROPOSED HIGHWAY CONTOURS (20mm INTERVAL)
 - INDICATIVE DIRECTION OF OVERLAND FLOW
 - HP HIGH POINT
 - LP LOW POINT

FOR PLANNING
PURPOSES ONLY

A	UPDATED TO SUIT REVISED SITE LAYOUT	SOMSG	LH	12.06.20
Rev	Amendments	Dm	Chk	App

**ODYSSEY**

Tuscany House
White Hart Lane
Basingstoke
Hampshire RG21 4AF

Telephone: 01256 331144
Fax: 01256 331134
E: info@odysseyconsult.co.uk
W: www.odysseyconsult.co.uk

Job Title
**NORTH END ROAD,
YAPTON**

Drawing Title
OVERLAND FLOW ROUTES

Client
 **REDROW**

Scale 1:500 @A1	Date JAN 2020	Designed SG
Drawn LS	Checked SG	Approved LH
Job No 18-343	Drawing No 18-393/107	Rev A

REPRODUCED FROM ORDNANCE SURVEY © BY THE
PERMISSION OF THE CONTROLLER OF HER MAJESTY'S
STATIONERY OFFICE. © CROWN COPYRIGHT. ALL
RIGHTS RESERVED. LICENCE NUMBER 100045322.