

NOTE
DO NOT SCALE FROM THIS DRAWING. ALL DIMENSIONS
RELATING TO SUB-CONTRACTORS OR SUPPLIERS WORK
MUST BE CHECKED AND AGREED BETWEEN THE GENERAL
CONTRACTOR AND THE SUB-CONTRACTORS AND SUPPLIERS.
ALL DIMENSIONS ARE IN MILLIMETRES, IF IN DOUBT ASK. THIS
DRAWING MAY BE SCALED FOR PLANNING PURPOSES ONLY.
ALL WORKS OR MATERIALS INDICATED ON THE DRAWING ARE
TO BE TO THE LATEST BRITISH STANDARDS AND ARE TO BE
CARRIED OUT IN ACCORDANCE WITH THE RELEVANT CODES
OF PRACTICE OR RECOGNIZED TRADE ASSOCIATION
RECOMMENDATIONS AND PUBLICATIONS. © THIS DRAWING IS
THE COPYRIGHT OF NASH AND PARTNERS LTD.



Conservatory


North West Elevation



Front door

Garage

South East Elevation

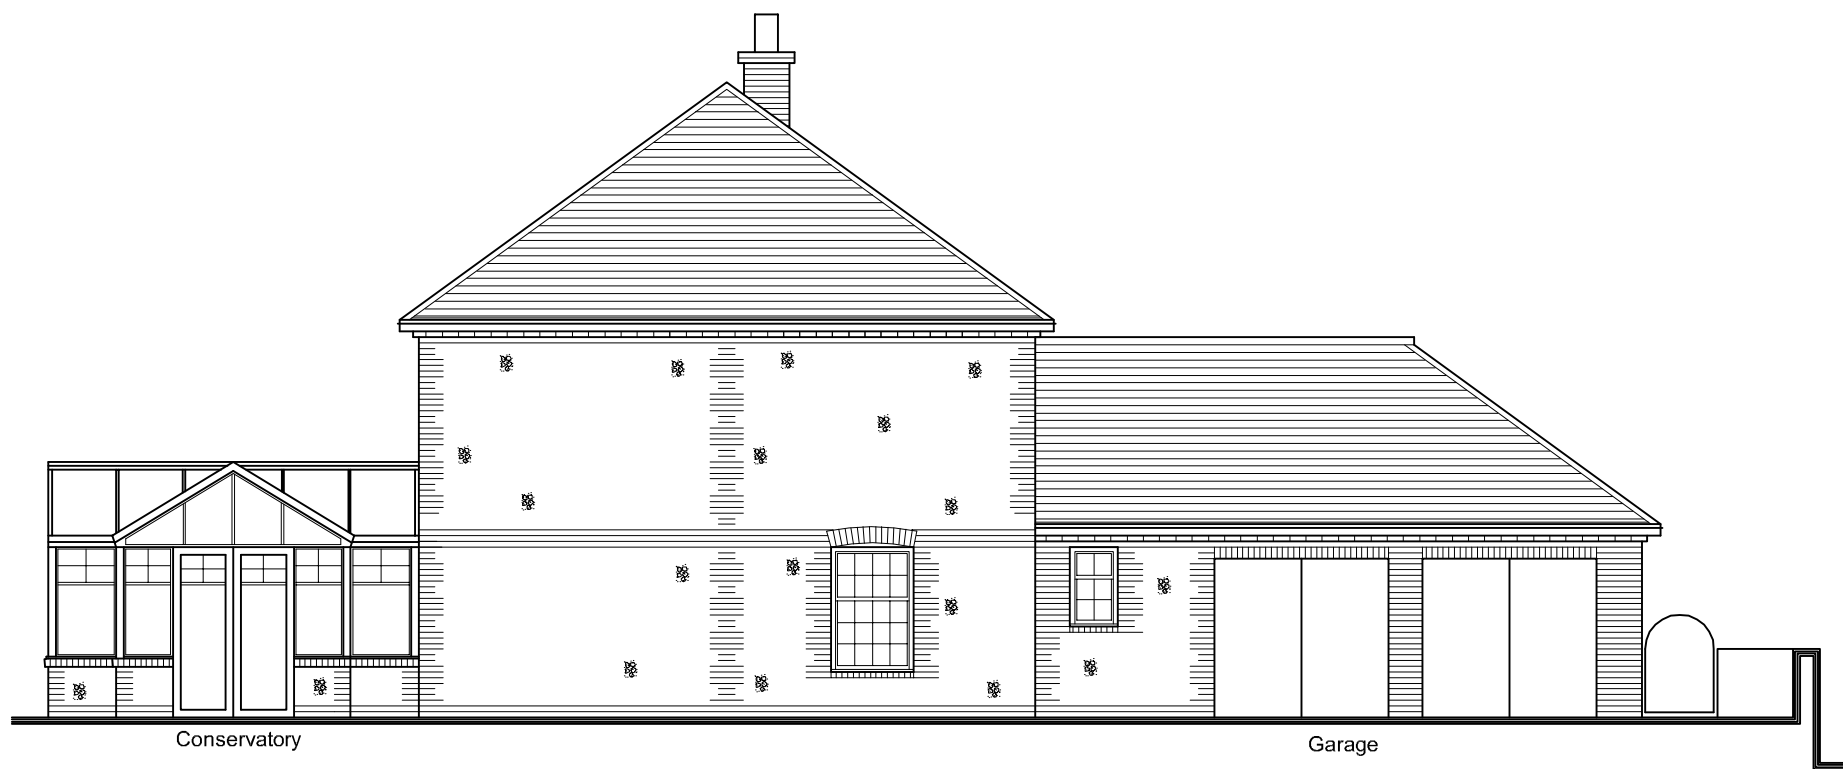

Conservatory

Garage

South West Elevation



-	18/12/12	AJG	Drawing created
REV	DATE	BY	DESCRIPTION



5 Dukes Court, Bognor Road, Chichester, West Sussex, PO19 8FX,
tel 01243 815720, email: office@nashpl.com

Client
ANDREW BREARLEY SMITH

Location
RUMFORD HOUSE
CHURCH ROAD
YAPTON, WEST SUSSEX

Drawing Title

EXISTING ELEVATIONS

Date	Drawn By	Scale
DEC 2012	AJG	1:100 @ A3

CAD file name
1697-BL-117 Existing elevations.dwg

Drawing No	Revision
1697/BL-117	-