

NOTES:


Dimensions to be checked on site before commencing work. Any discrepancies shall be reported to the architect immediately. Do not scale from these drawings except for planning purposes.

Use figured dimensions only.

Where applicable this drawing is to be read in conjunction with other consultants' drawings.

All drawings to be read in conjunction with specification and all other drawings including structural engineer and mechanical and electrical drawings / specification


THIS DRAWING IS TO BE USED AS INDICATIVE ONLY AND NOT FOR CONSTRUCTION. PLEASE REFER TO DE SILVA STRUCTURES DETAILED DRAWINGS FOR FULL SPECIFICATION.

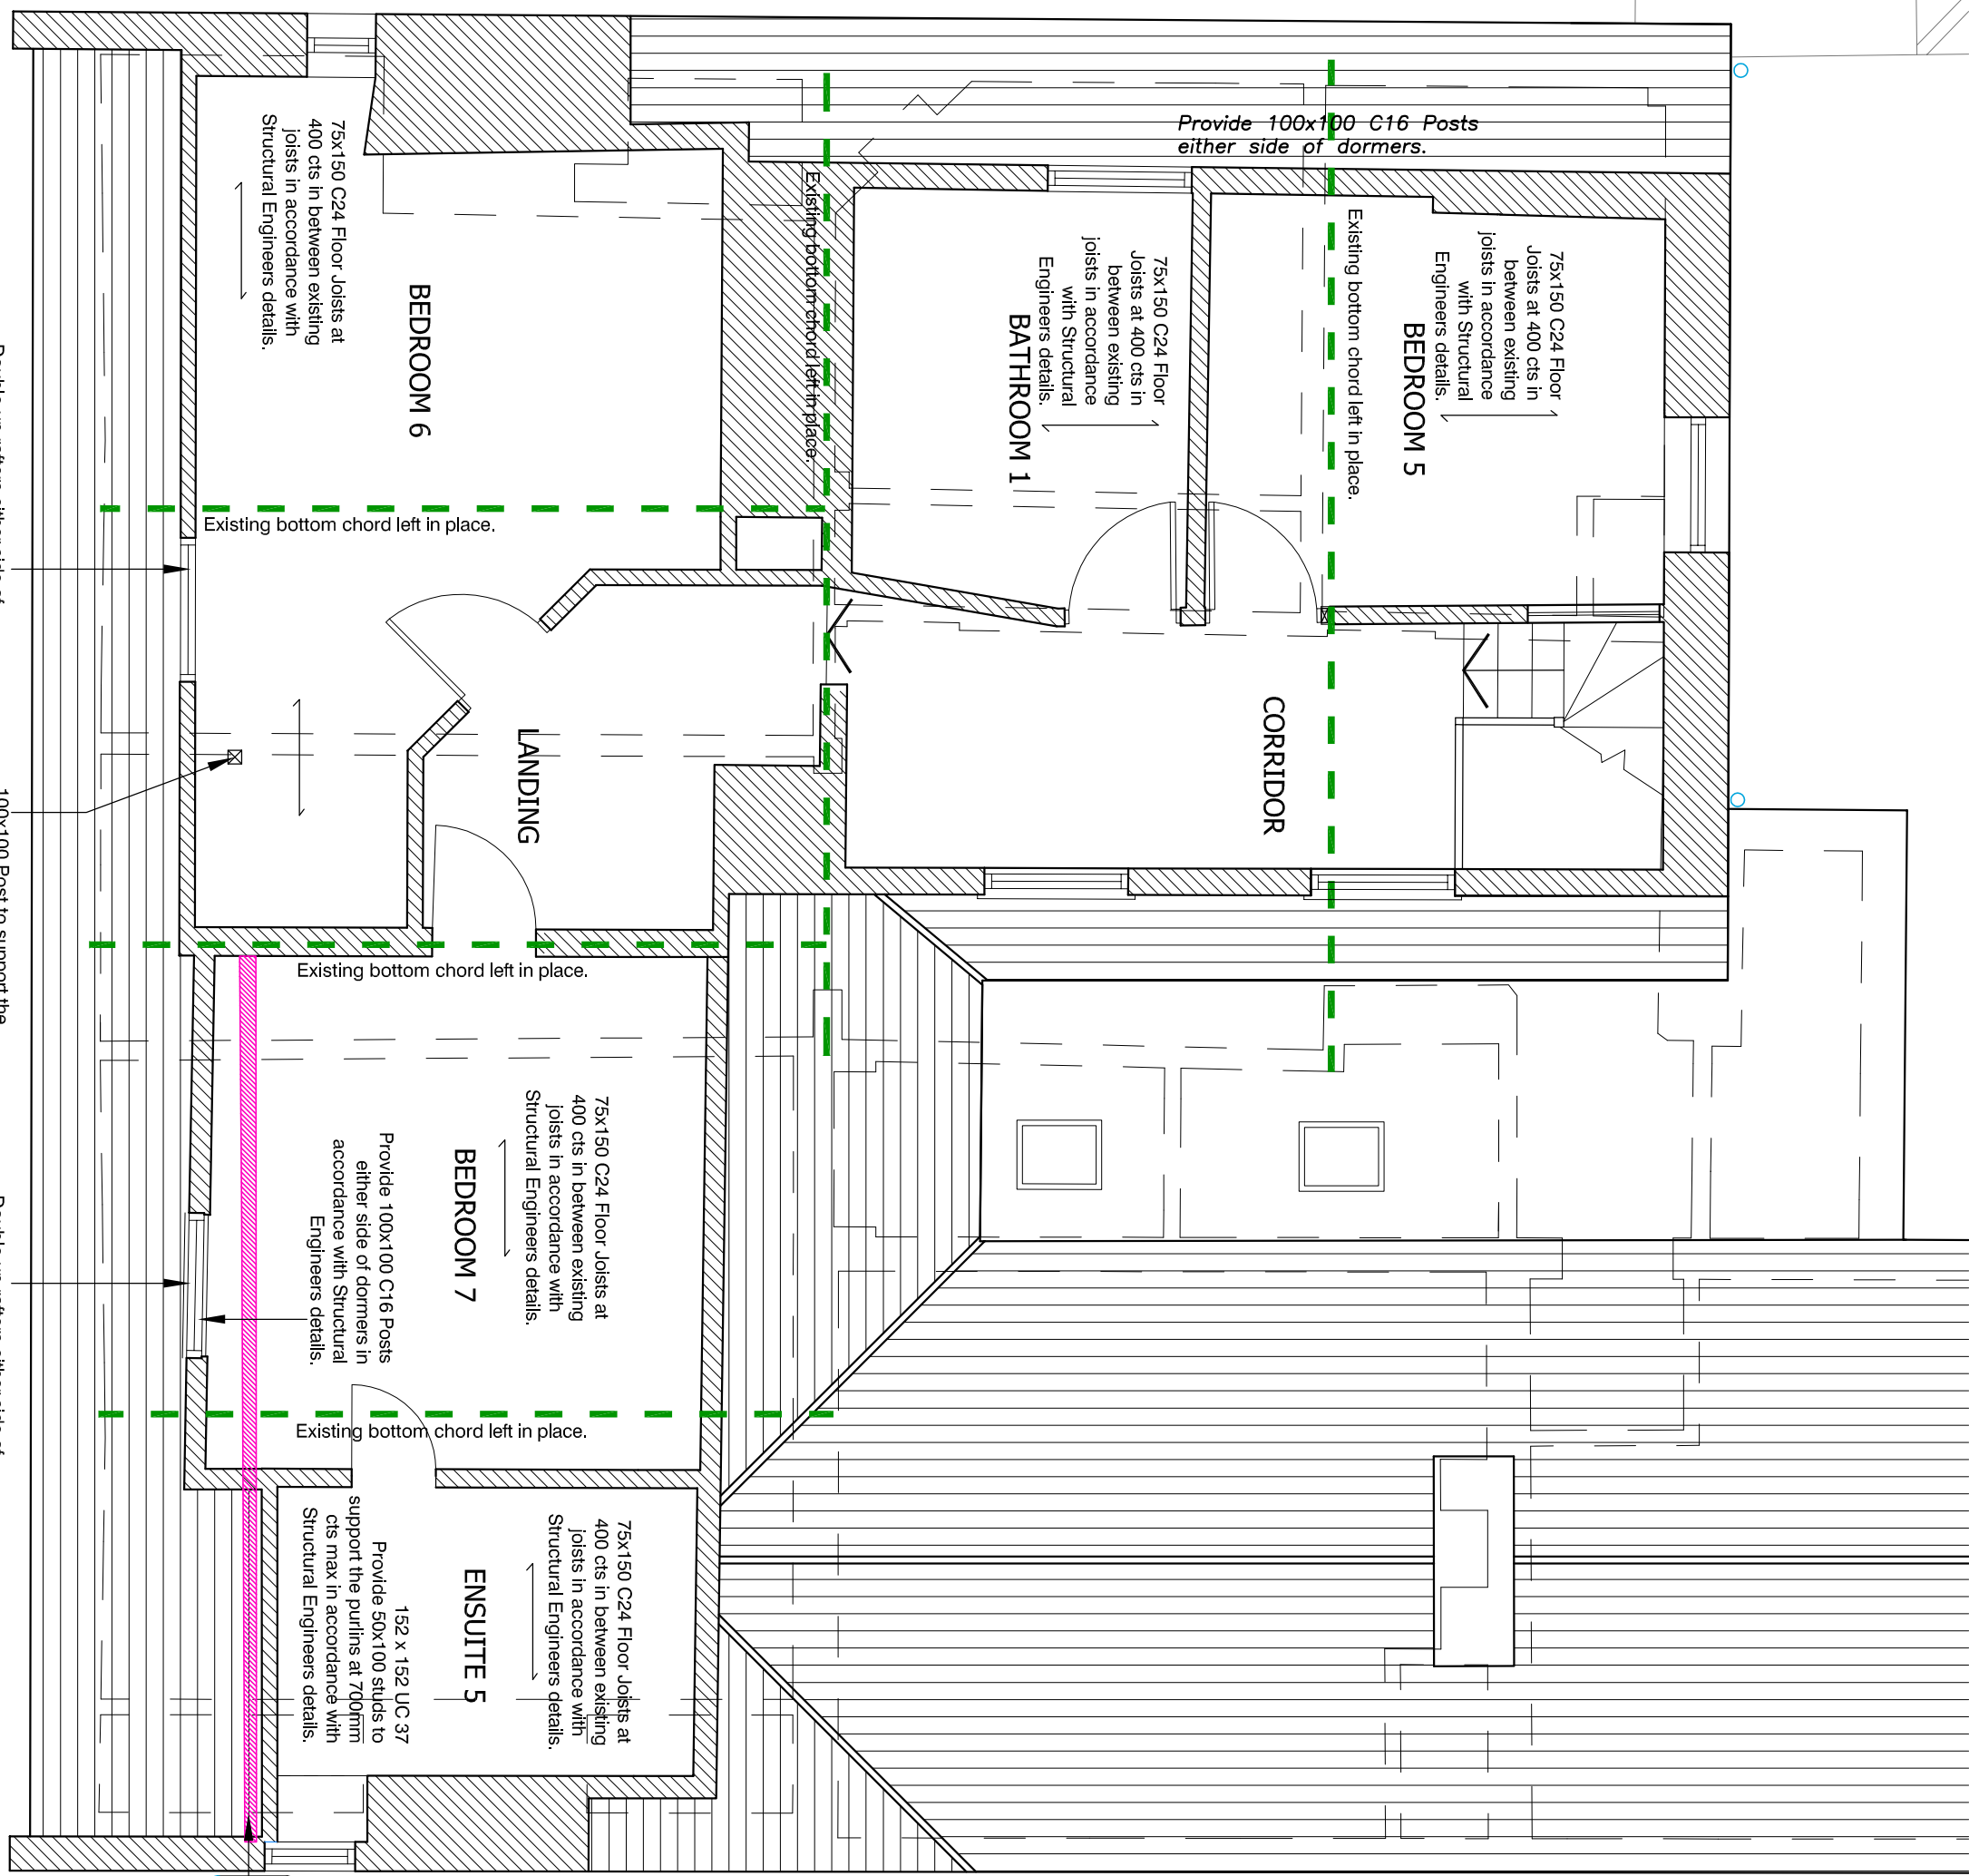


Proposed Attic Plan @ 1:50




Proposed South Elevation @ 1:100

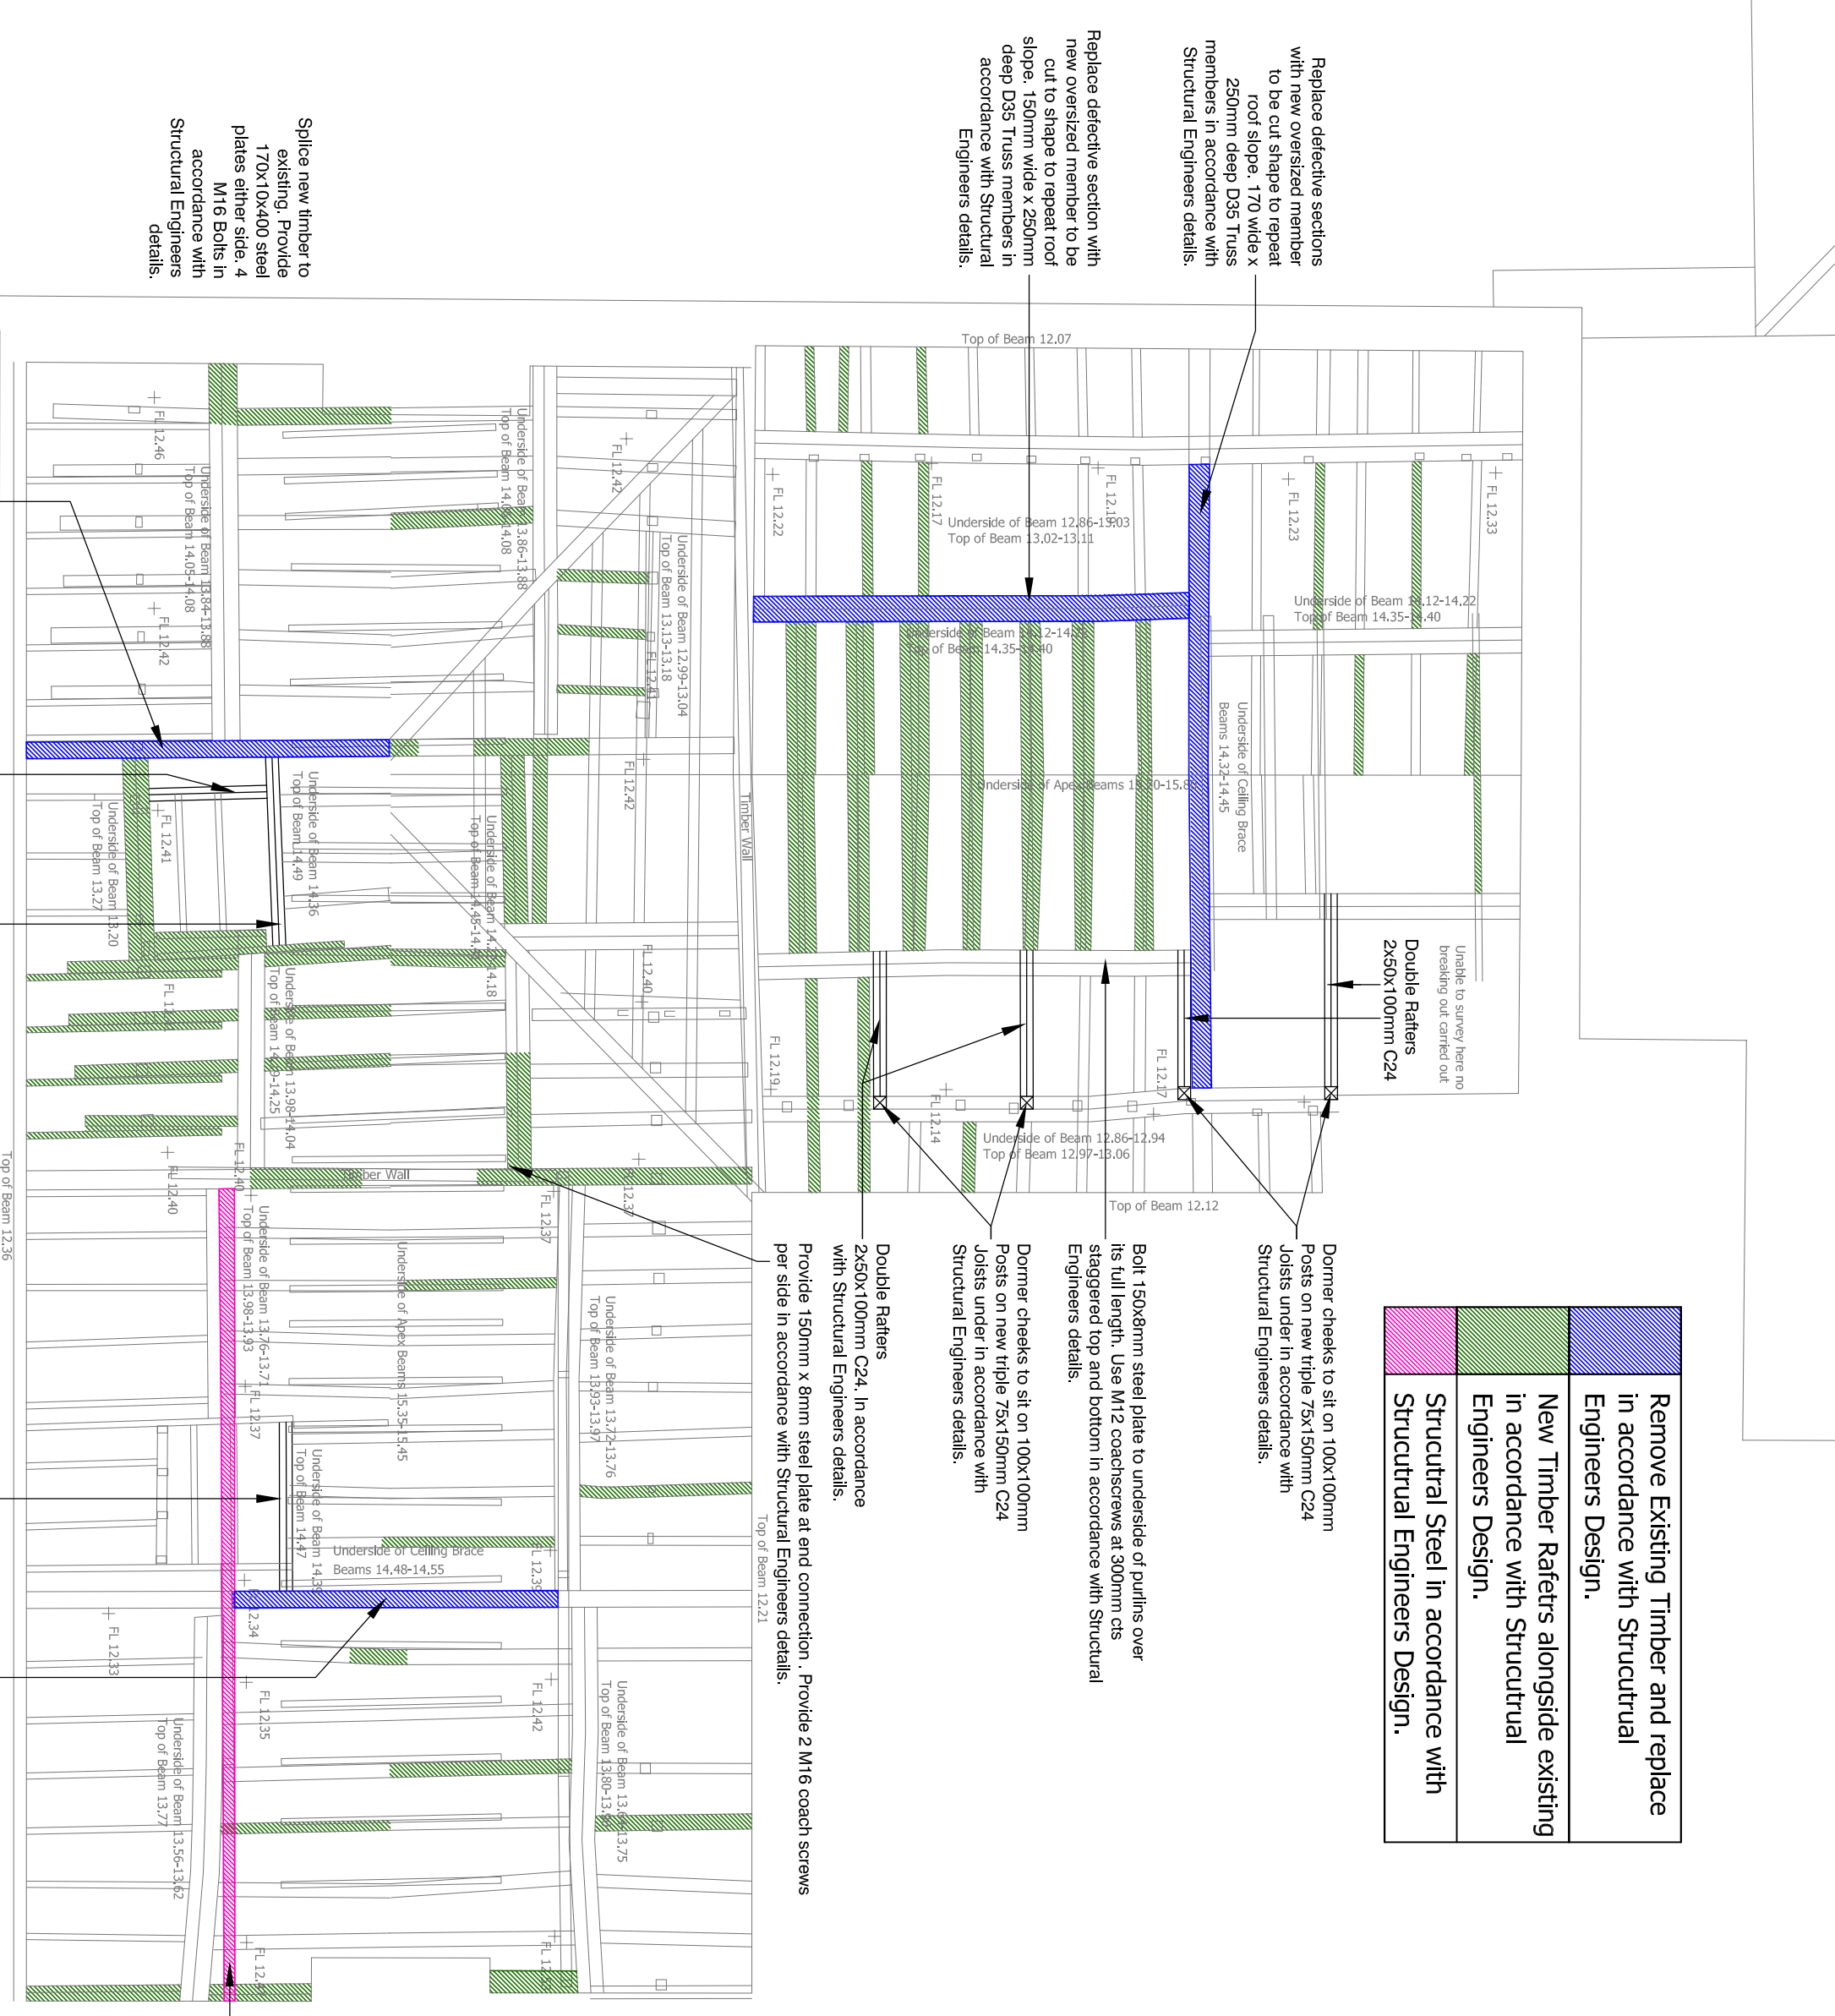

Proposed Roof Plan @ 1:50

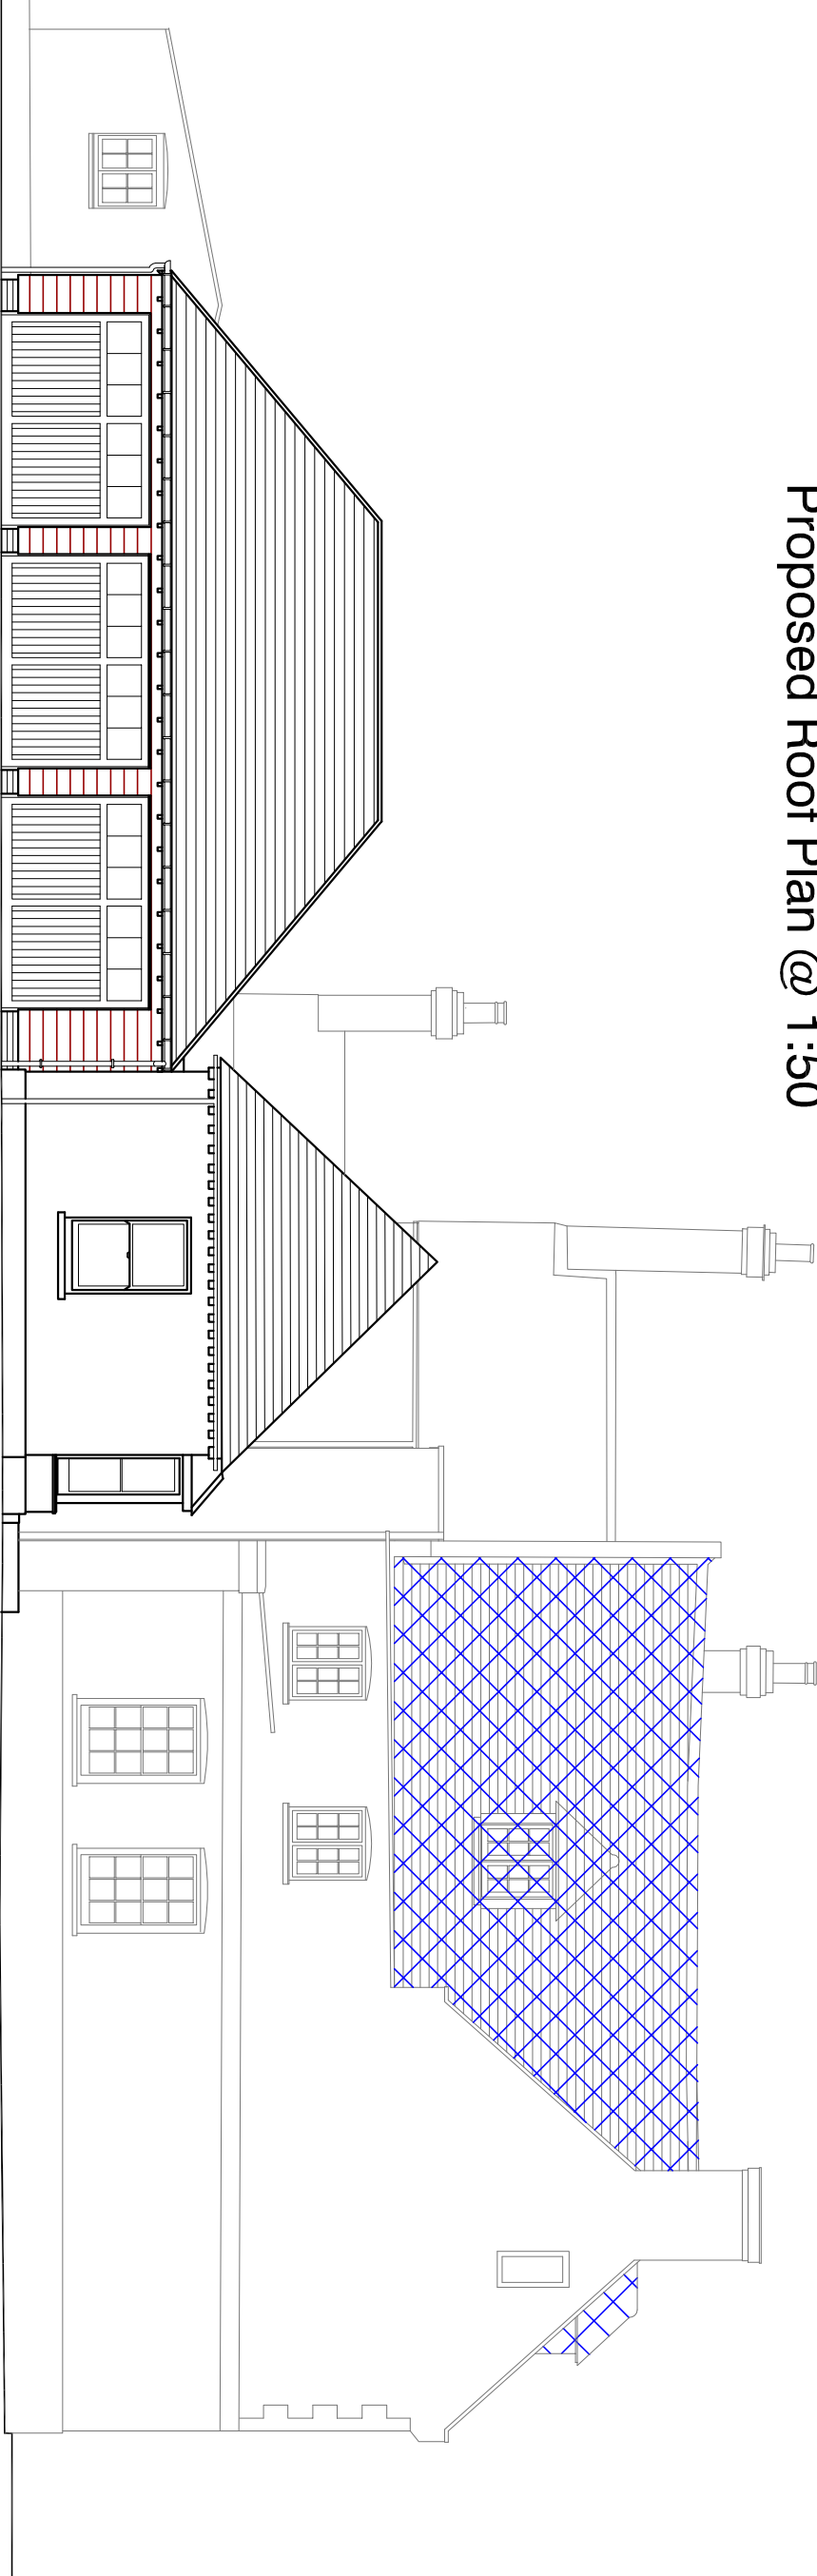

Proposed West Elevation @ 1:50

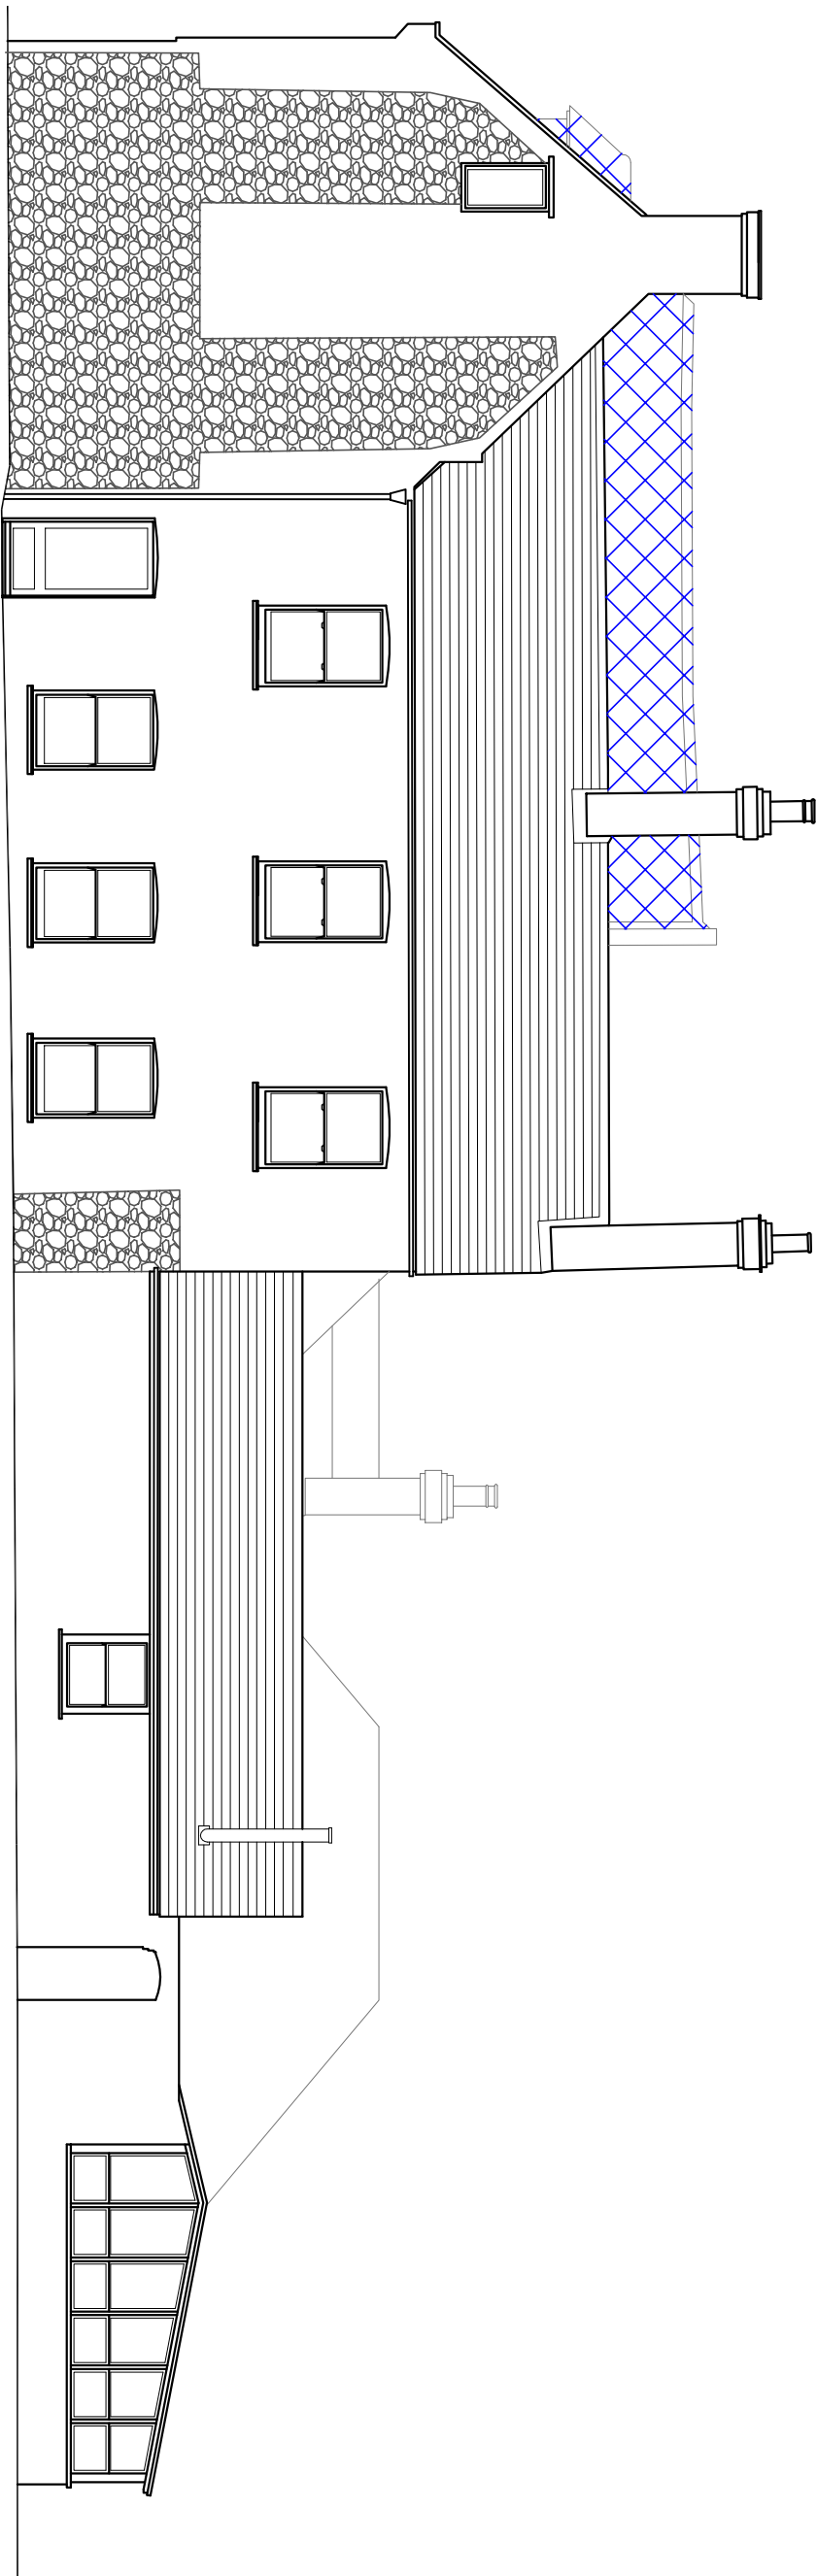

Proposed East Elevation @ 1:100

REV	DATE	AMENDMENT	DRAWN

DATE	January 2014	DRAWN	SR
DRAWING NUMBER	12127/102	REVISION	-

PROJECT	Proposed Renovation and Extension Berri Court
CLIENT	Mr Mike Harding
DRAWING	Proposed Attic Plan, Roof Plan & Elevations
SCALE	as noted @ A1

hd architects	Helver Davies Architects Ltd 1 The Old Flour Mill, Emsworth, PO10 7BT 01243 370 715 mail@hdarchitects.co.uk
www.hdarchitects.co.uk	