





Front Elevation - 6-7 & 22-23
1 : 50

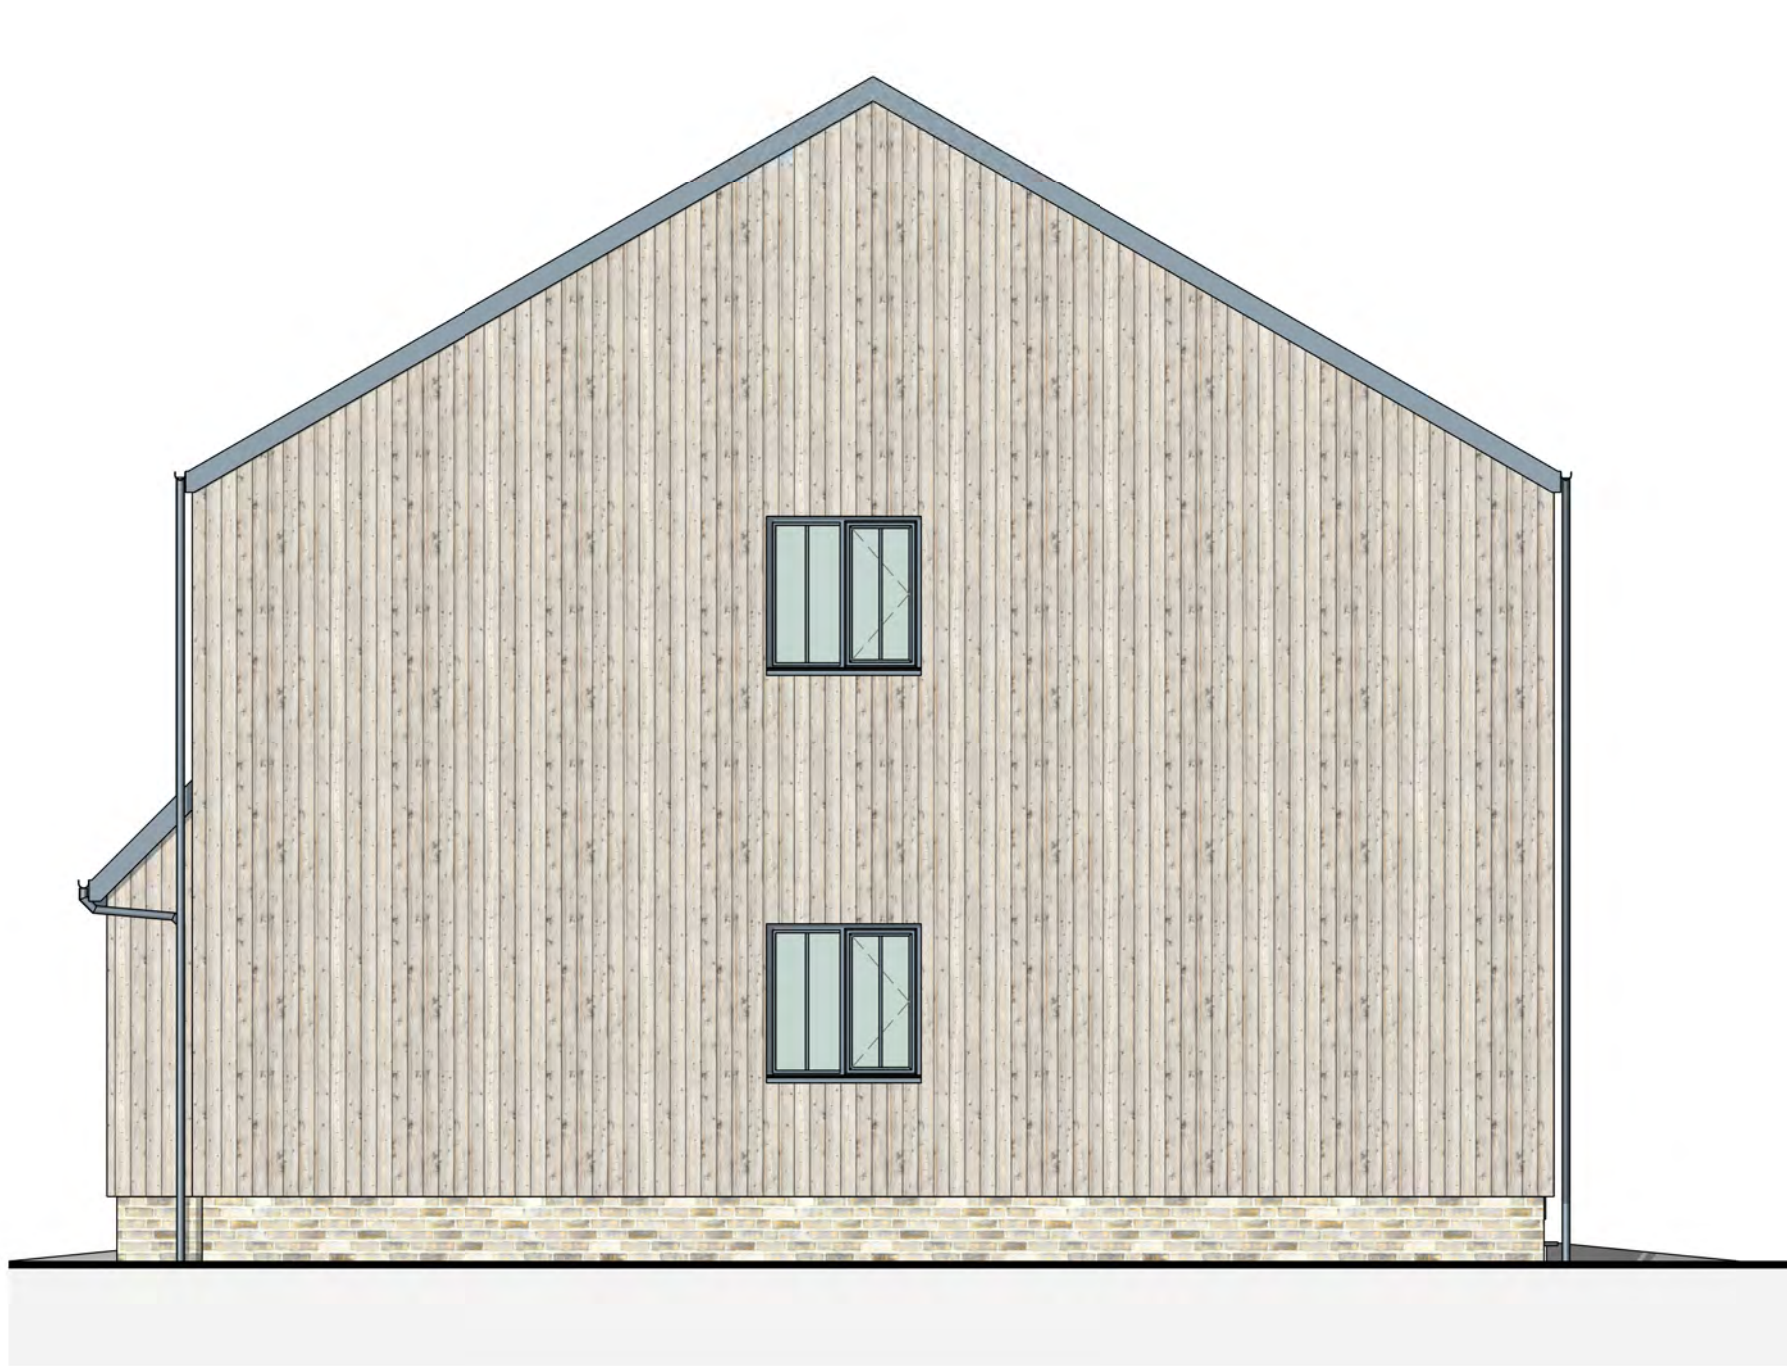

Side Elevation - 7, 22
1 : 50




Rear Elevation - 6-7 & 22-23
1 : 50

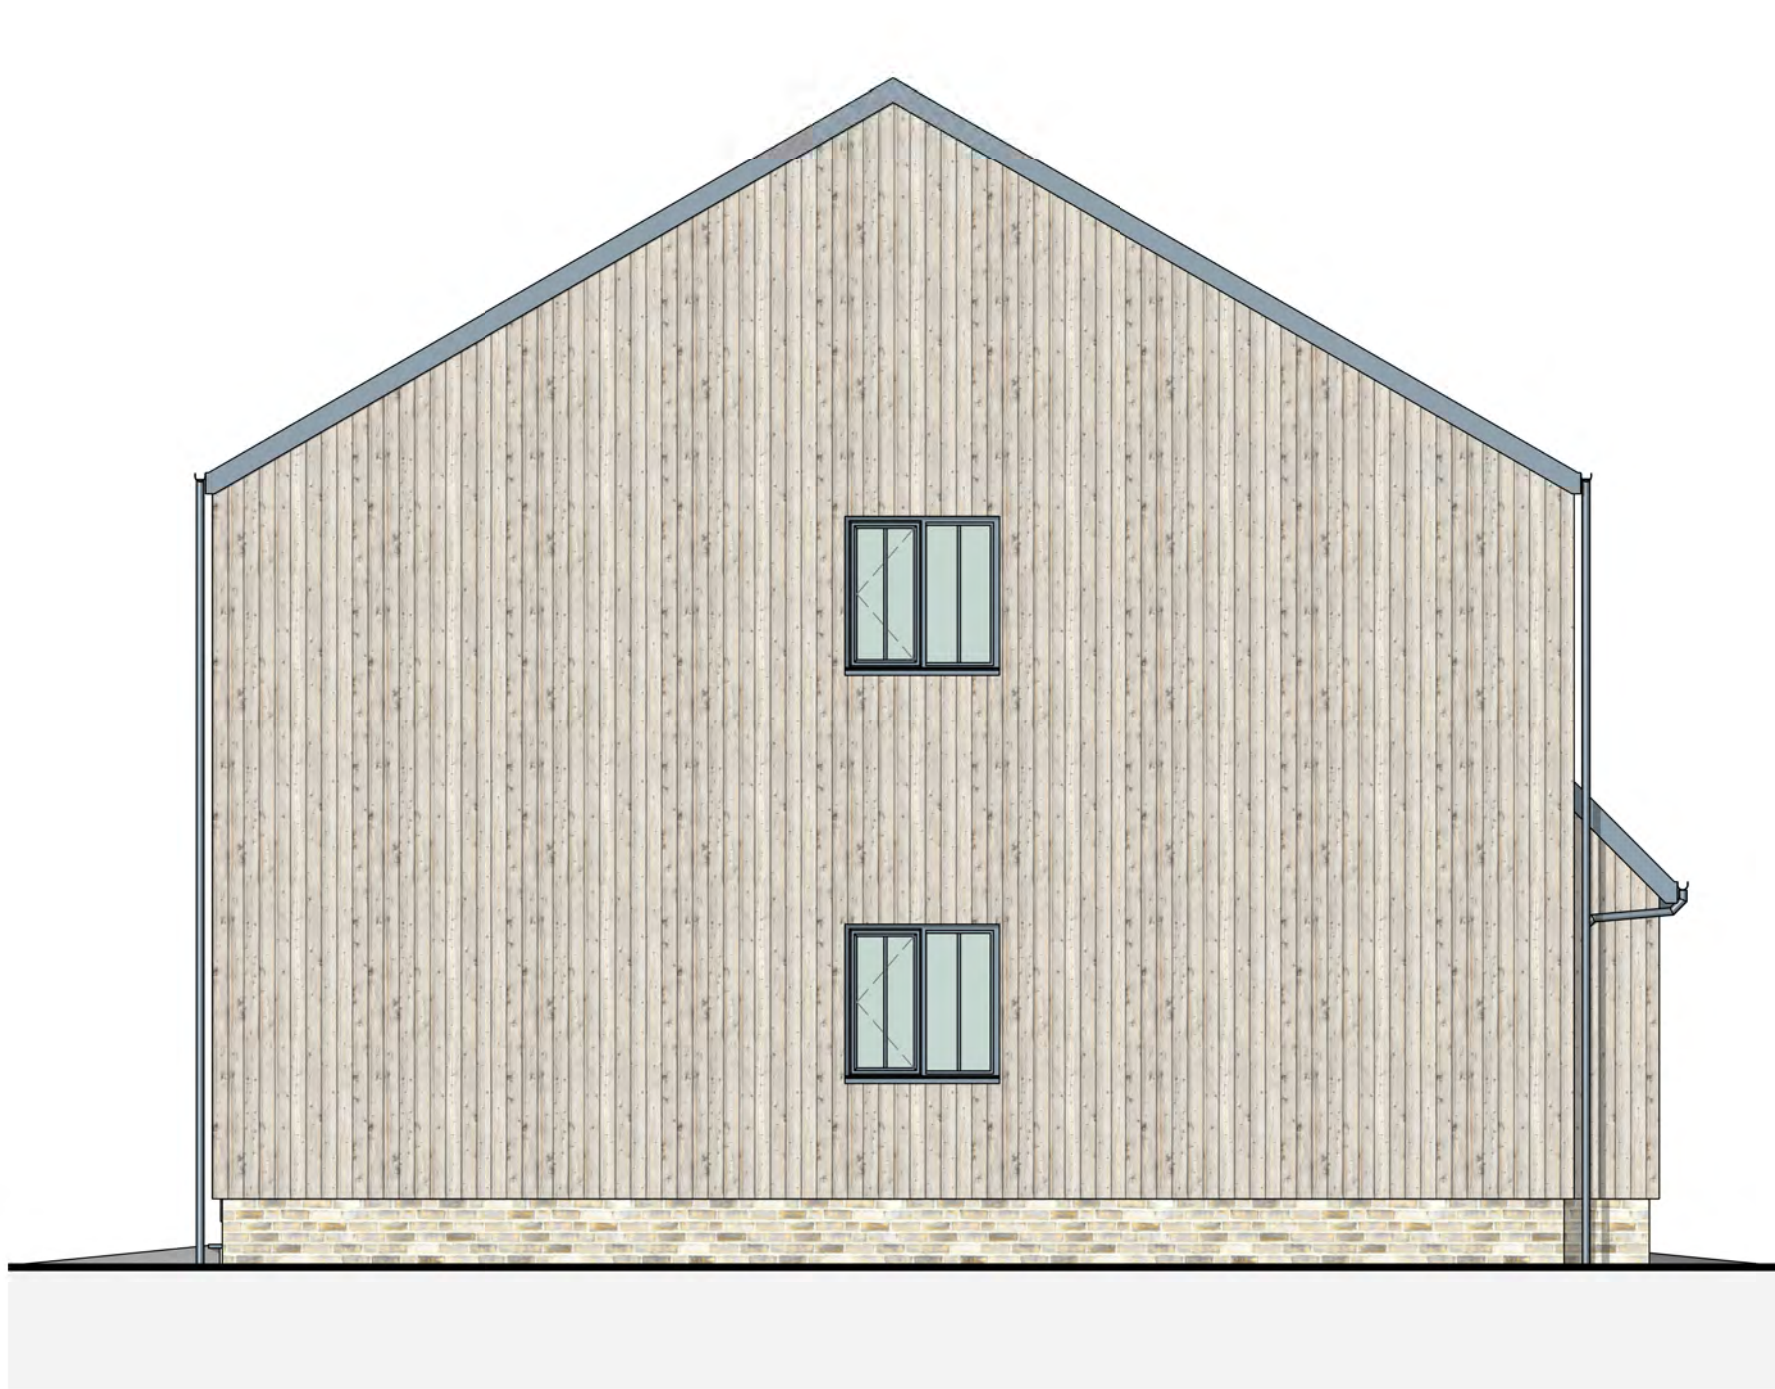

Side Elevation - 6, 23
1 : 50

PLANNING

 

Rev.	Date	Description	Drawn	Check					
		BOYLE+SUMMERS ARCHITECTURE AND MASTERPLANNING	Canute Chambers Canute Road Southampton Hampshire SO14 3AB						
Client	LANDLINK ESTATES LIMITED								
Project	LAND WEST OF BILSHAM ROAD, YAPTON								
Title	HOUSE TYPE C - 2B4P 79sqm - PLOTS 6-7 & 22-23 - ELEVATIONS								
BS1192	LFY	BSL	CS	XX	DF	A	4001	PL	
B+S Ref.	Date	Scale @ A1	Drawn	Checked					
21015	Nov 2021	1 : 50	AW	CM					
Tel: 023 8063 1432					www.boyleandsummers.co.uk				
Other than for the purposes of planning, do not scale these drawings. Use written dimensions only. All dimensions to be checked on site prior to commencement of work.									
This drawing is © Boyle+Summers Ltd and may not be reproduced, copied or altered in any way without written authority.									