


PLAN DISTRICT COUNCIL 11/22/2021

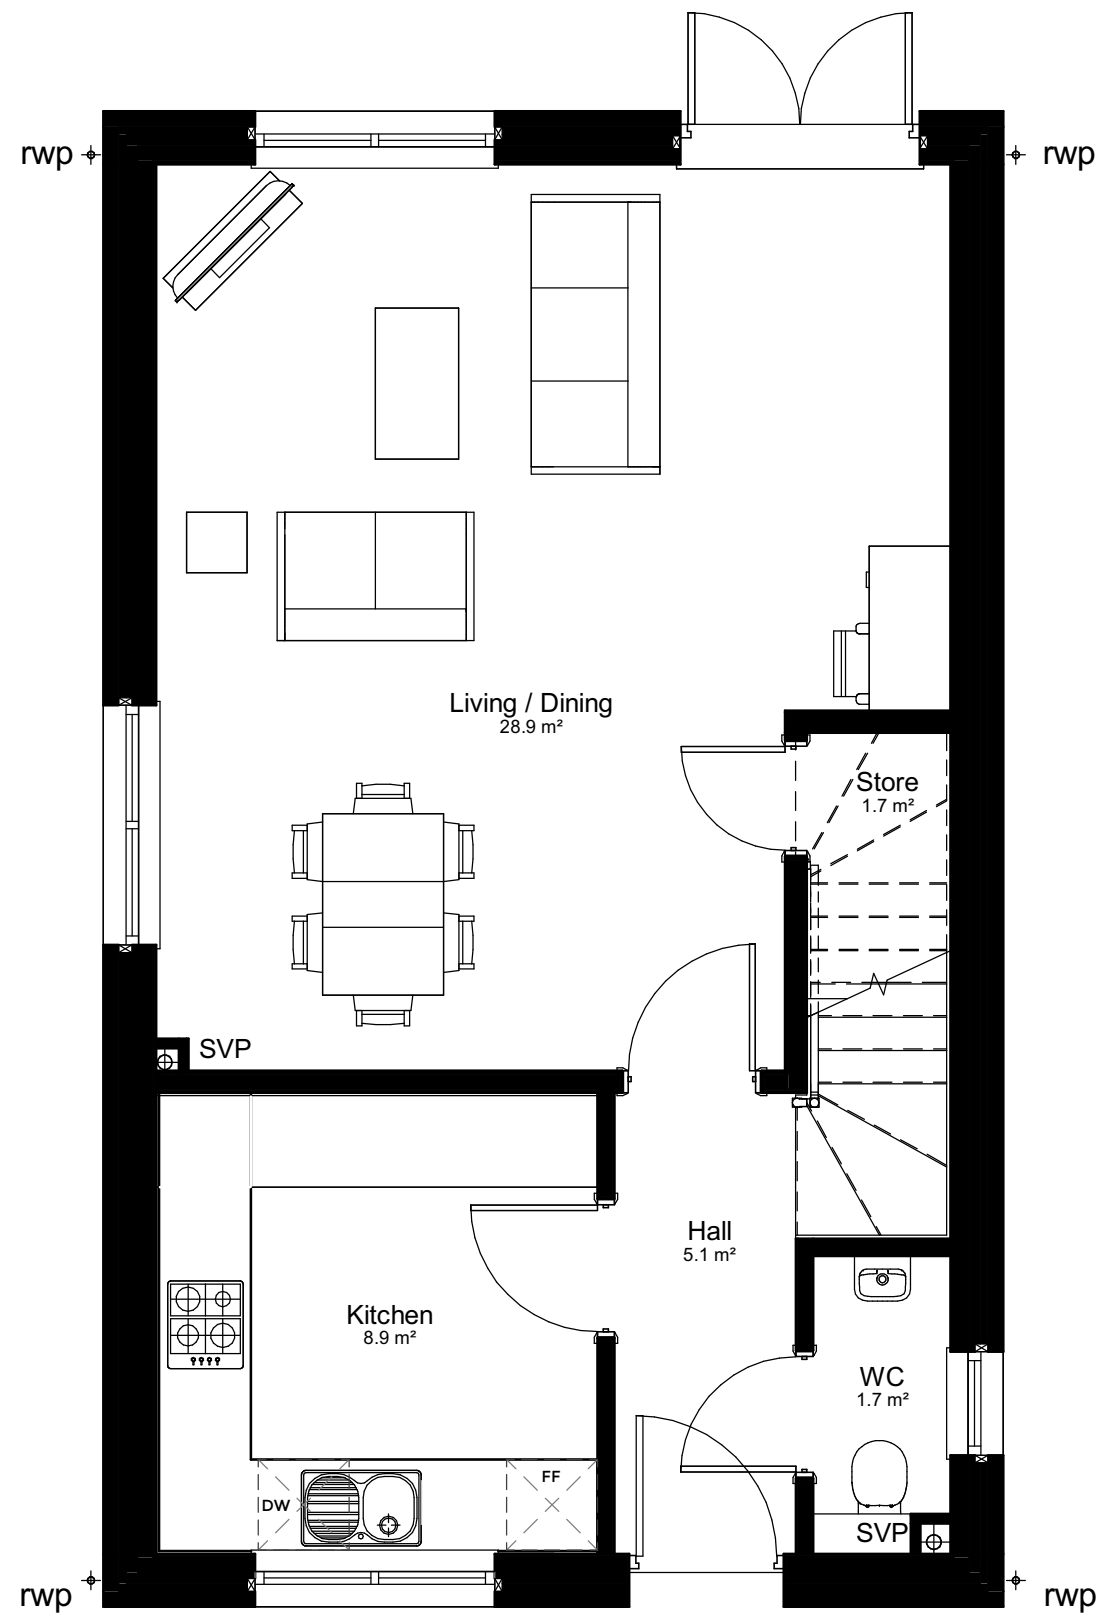


Ground Floor Plan
1 : 50



Front Elevation
1 : 50



Side Elevation 1
1 : 50

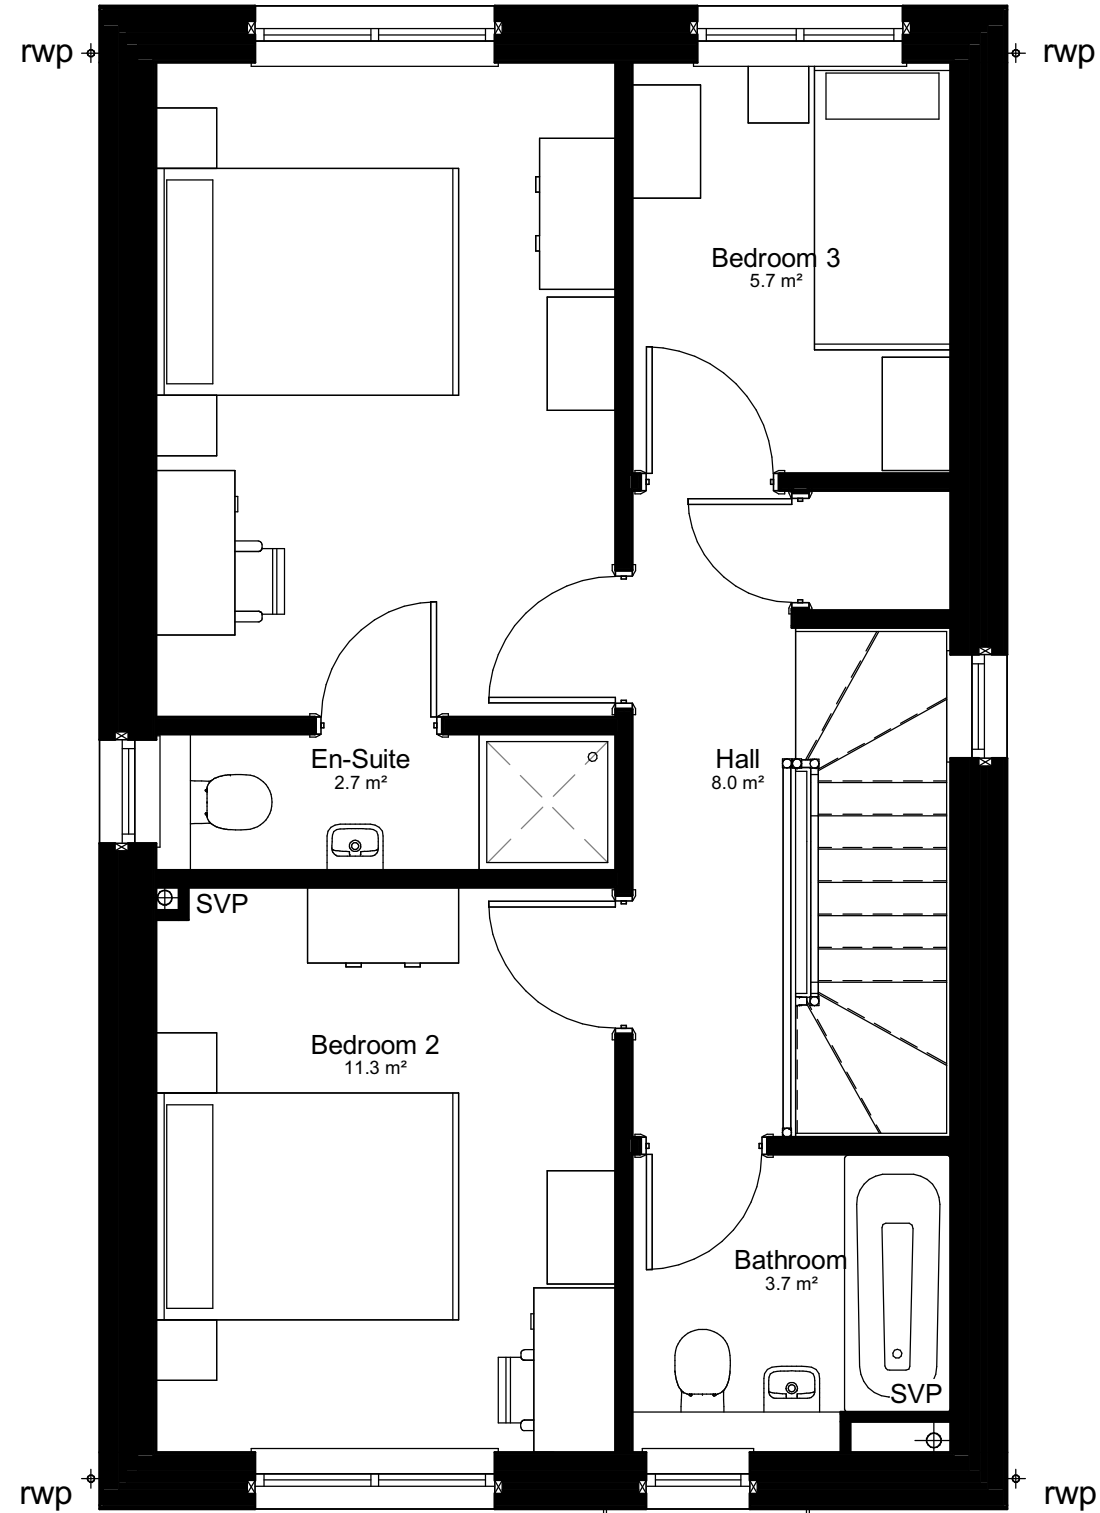

First Floor Plan
1 : 50




Rear Elevation
1 : 50



Side Elevation 2
1 : 50

PLANNING

 

Rev.	Date	Description	Drawn	Check
BOYLE+SUMMERS ARCHITECTURE AND MASTERPLANNING Canute Chambers Canute Road Southampton Hampshire SO14 3AB				
Client LANDLINK ESTATES LIMITED				
Project LAMB FIELD BILSHAM ROAD, YAPTON				
Title HOUSE TYPE D-N - 3B5P - PLOTS 4, 5, 27 & 28				
BS1192 LFY - BSL - DN - ZZ - DR - A - 3001 - PL - Project Originator Volume Level Type Role Series Number Suitability Revision				
B+S Ref.	Date	Scale @ A1	Drawn	Checked
21015	September 2021	1 : 50	SJ	CM
Tel: 023 8063 1432 www.boyleandsummers.co.uk				
Other than for the purposes of planning, do not scale these drawings. Use written dimensions only. All dimensions to be checked on site prior to commencement of work.				
This drawing is © Boyle+Summers Ltd and may not be reproduced, copied or altered in any way without written authority.				