



Notes

Layout applies to semi-detached, 2B4P plots 6-7, 20-21 & 22-23.

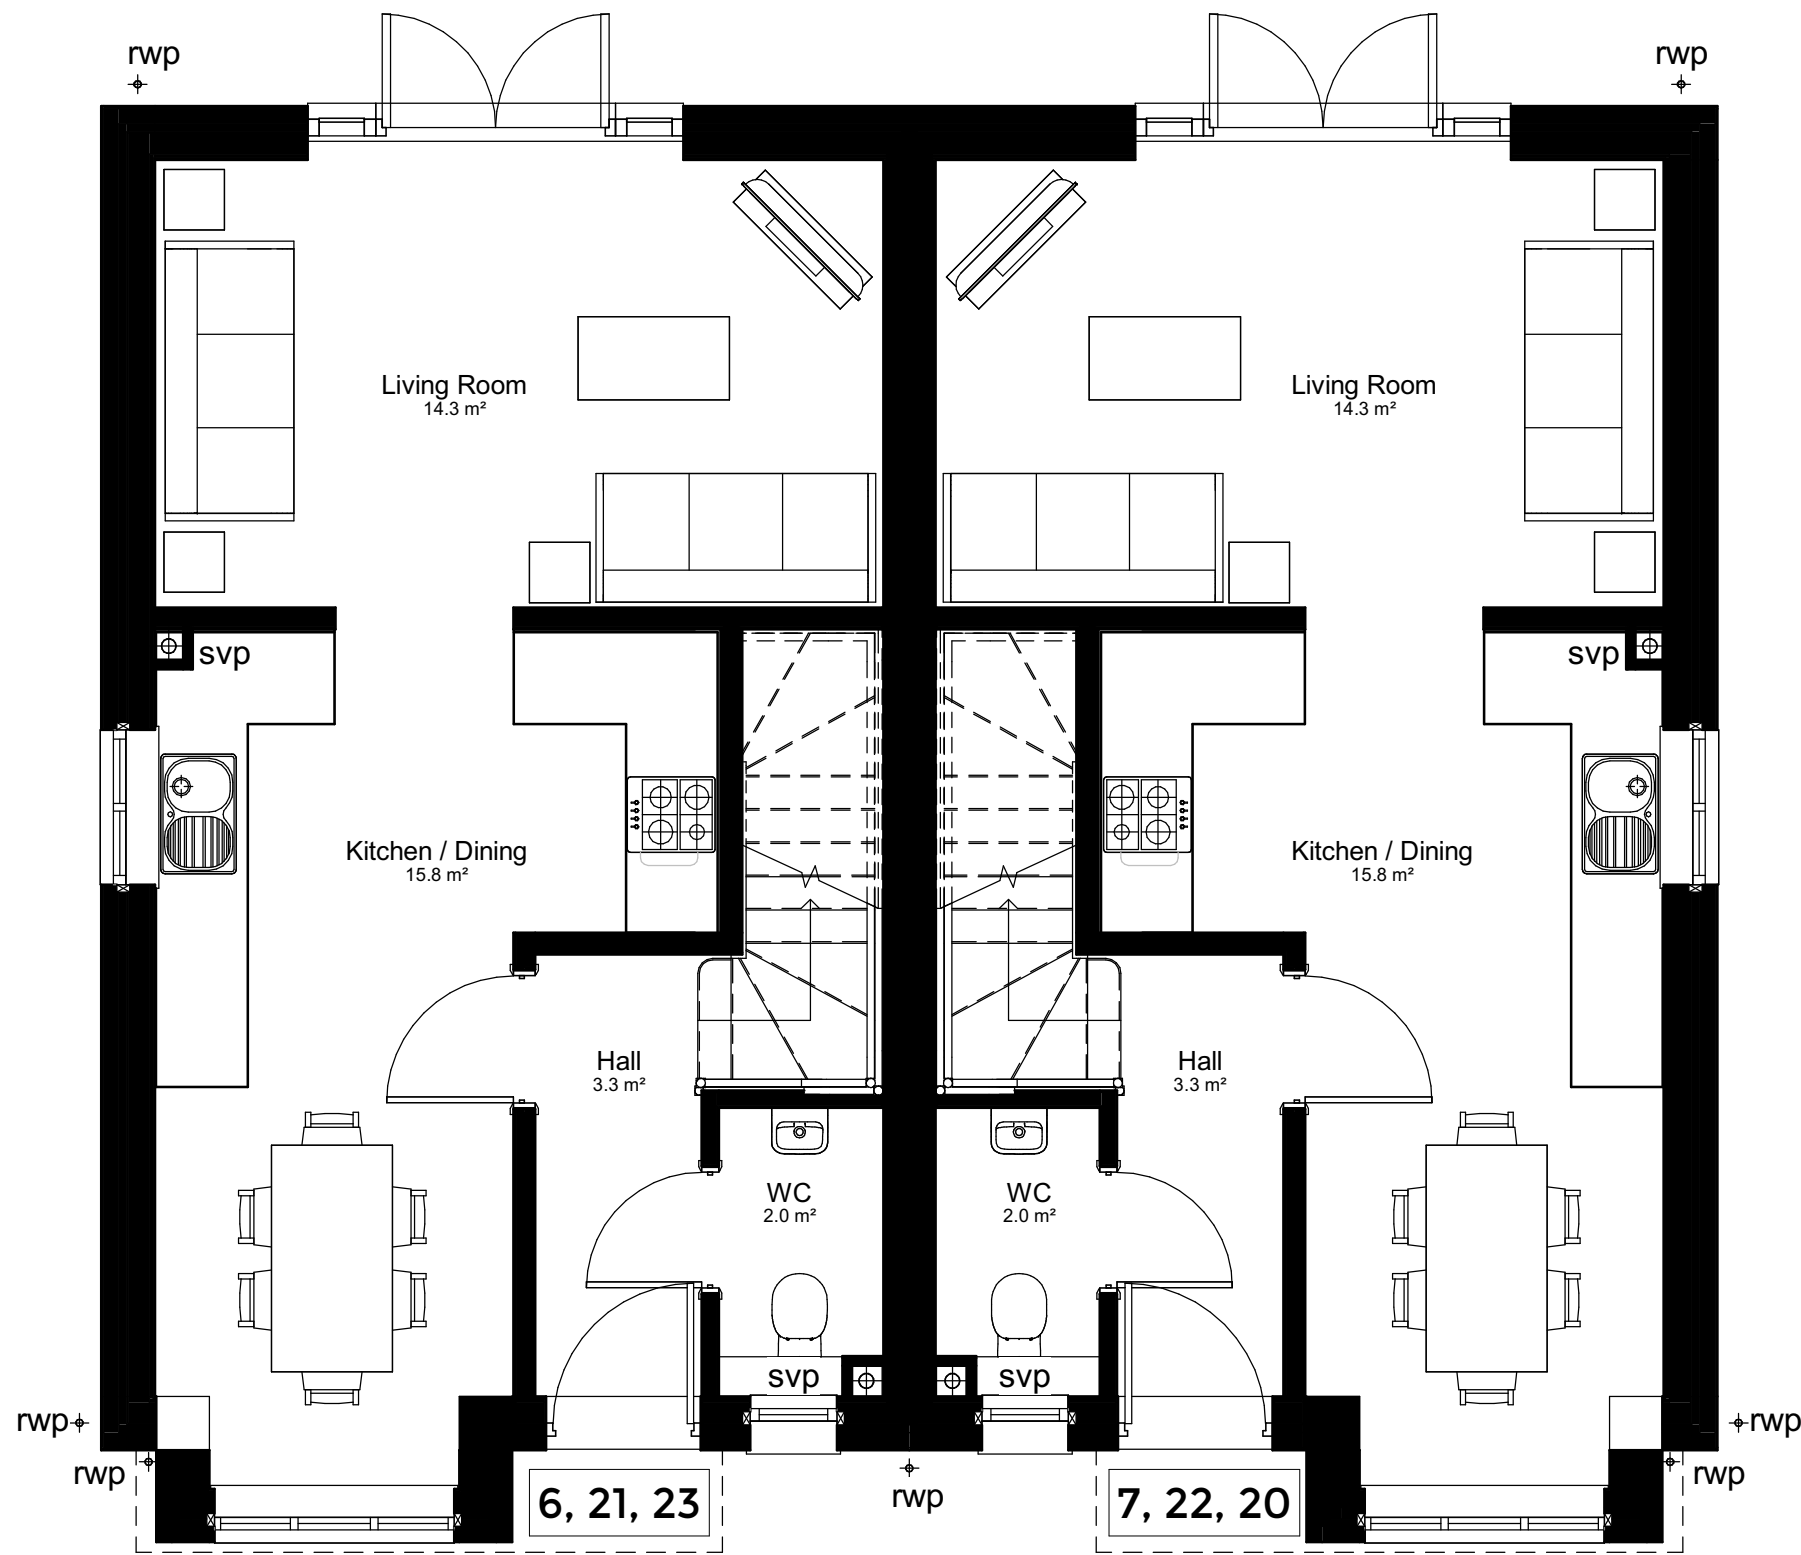


Ground Floor Plan
1 : 50

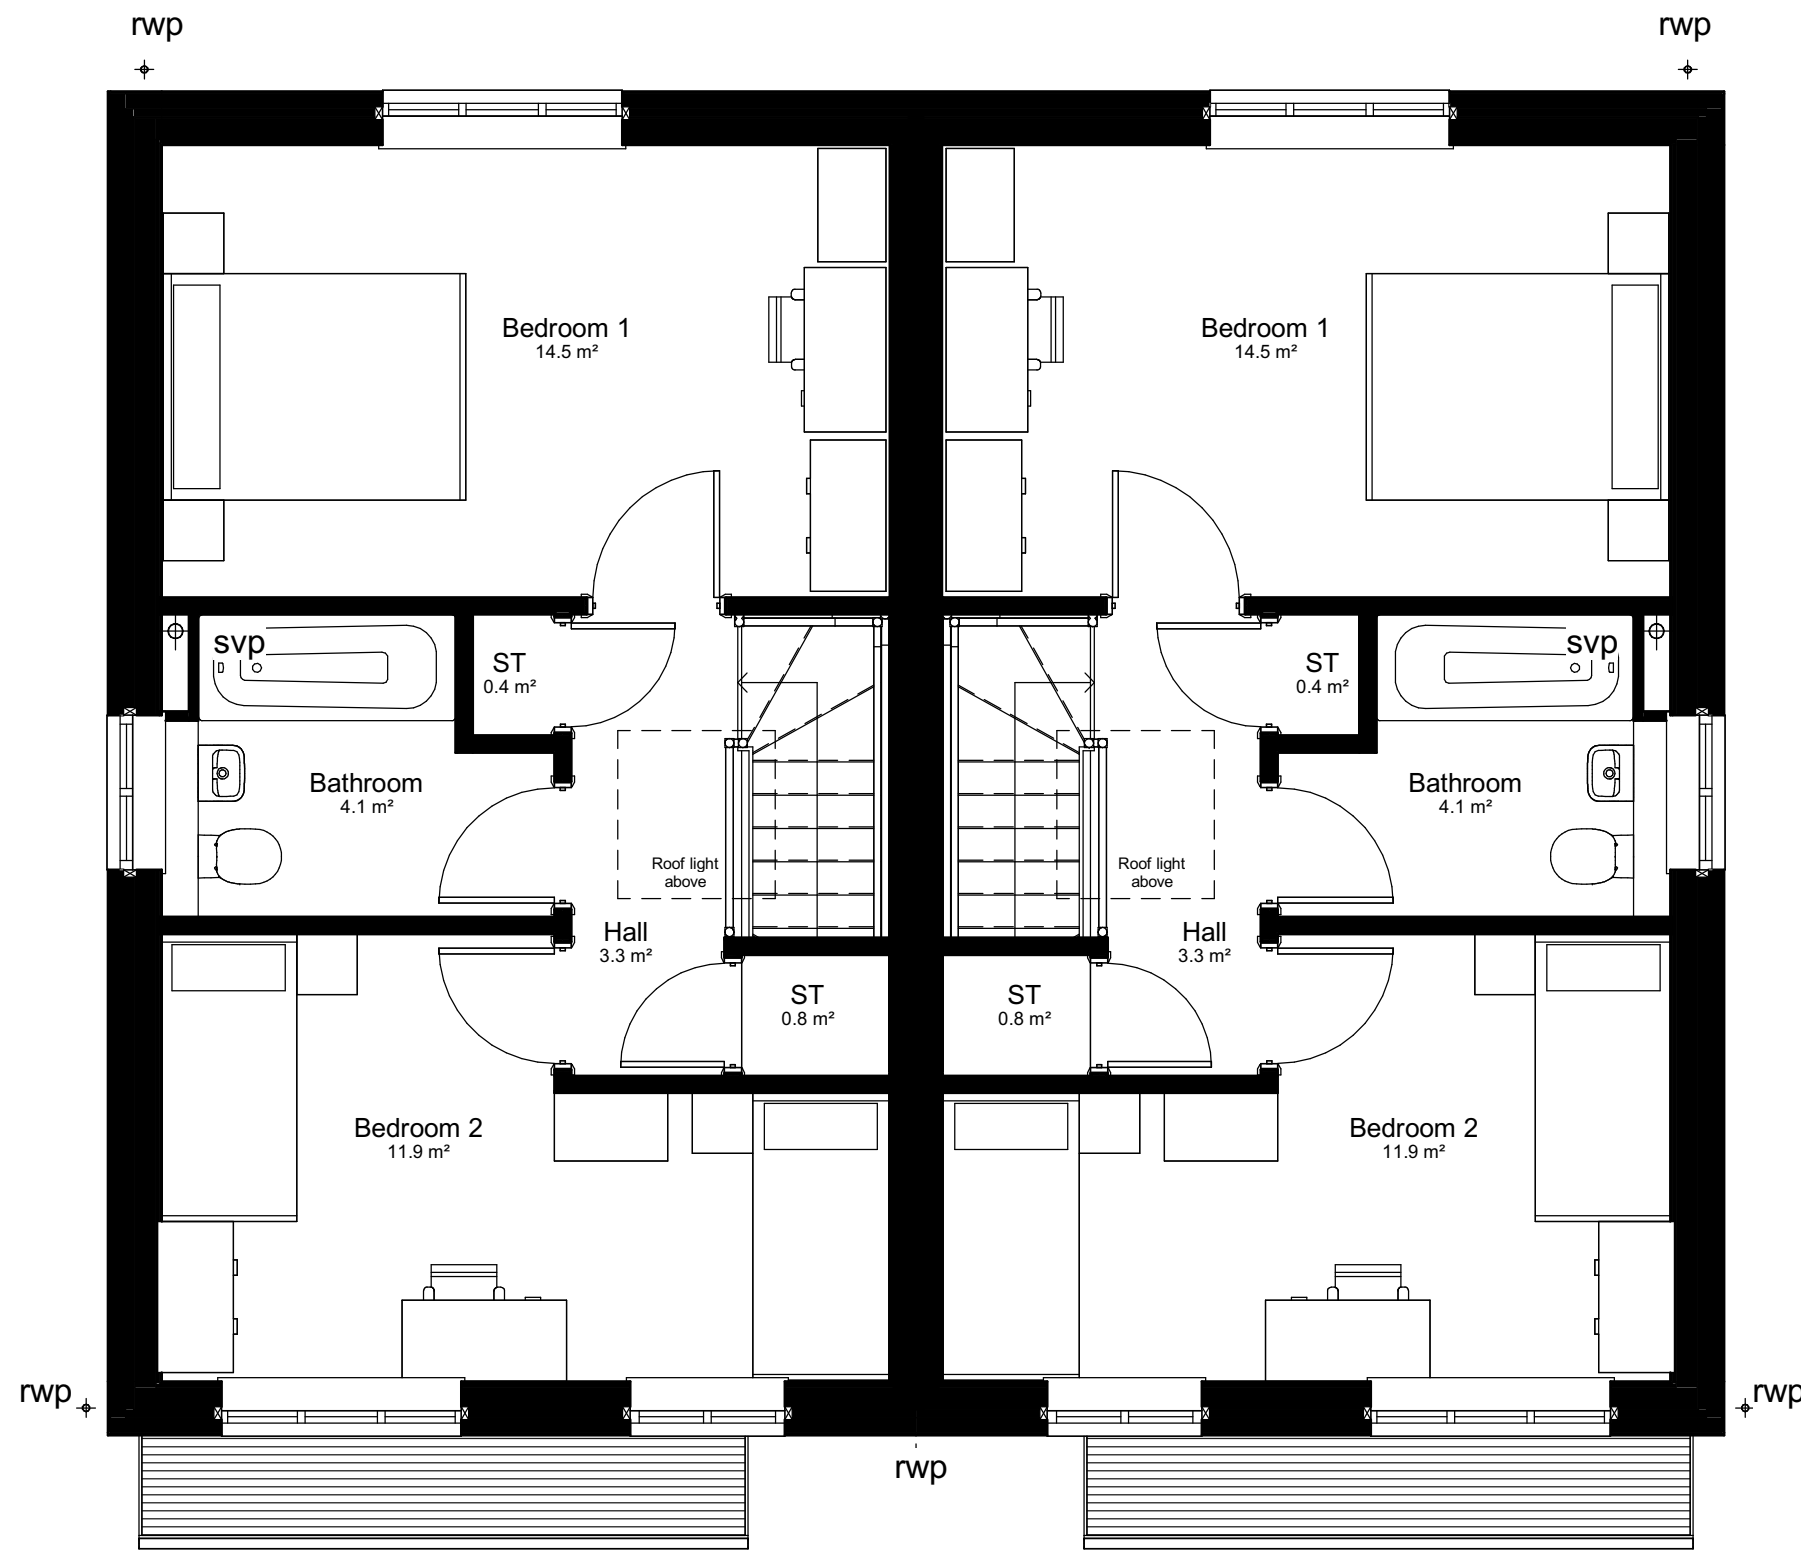

First Floor Plan
1 : 50

PLANNING

Rev.	Date	Description	Drawn	Check
------	------	-------------	-------	-------

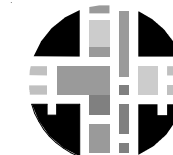

BOYLE+SUMMERS
ARCHITECTURE AND MASTERPLANNING

Canute Chambers
Canute Road
Southampton
Hampshire
SO14 3AB

Client	LANDLINK ESTATES LIMITED
Project	LAND WEST OF BILSHAM ROAD, YAPTON
Title	HOUSE TYPE C - 2B4P 79sqm - FLOOR PLANS

BS1192	LFY - BSL - CS - ZZ - DR - A - 3001 - PL -									
	Project	Originator	Volume	Level	Type	Role	Series	Number	Suitability	Revision

B+S Ref.	Date	Scale @ A1	Drawn	Checked
21015	September 2021	1 : 50	JL	CM

Tel: 023 8063 1432 www.boyleandsummers.co.uk

Other than for the purposes of planning, do not scale these drawings. Use written dimensions only. All dimensions to be checked on site prior to commencement of work.

This drawing is © Boyle+Summers Ltd and may not be reproduced, copied or altered in any way without written authority.

