



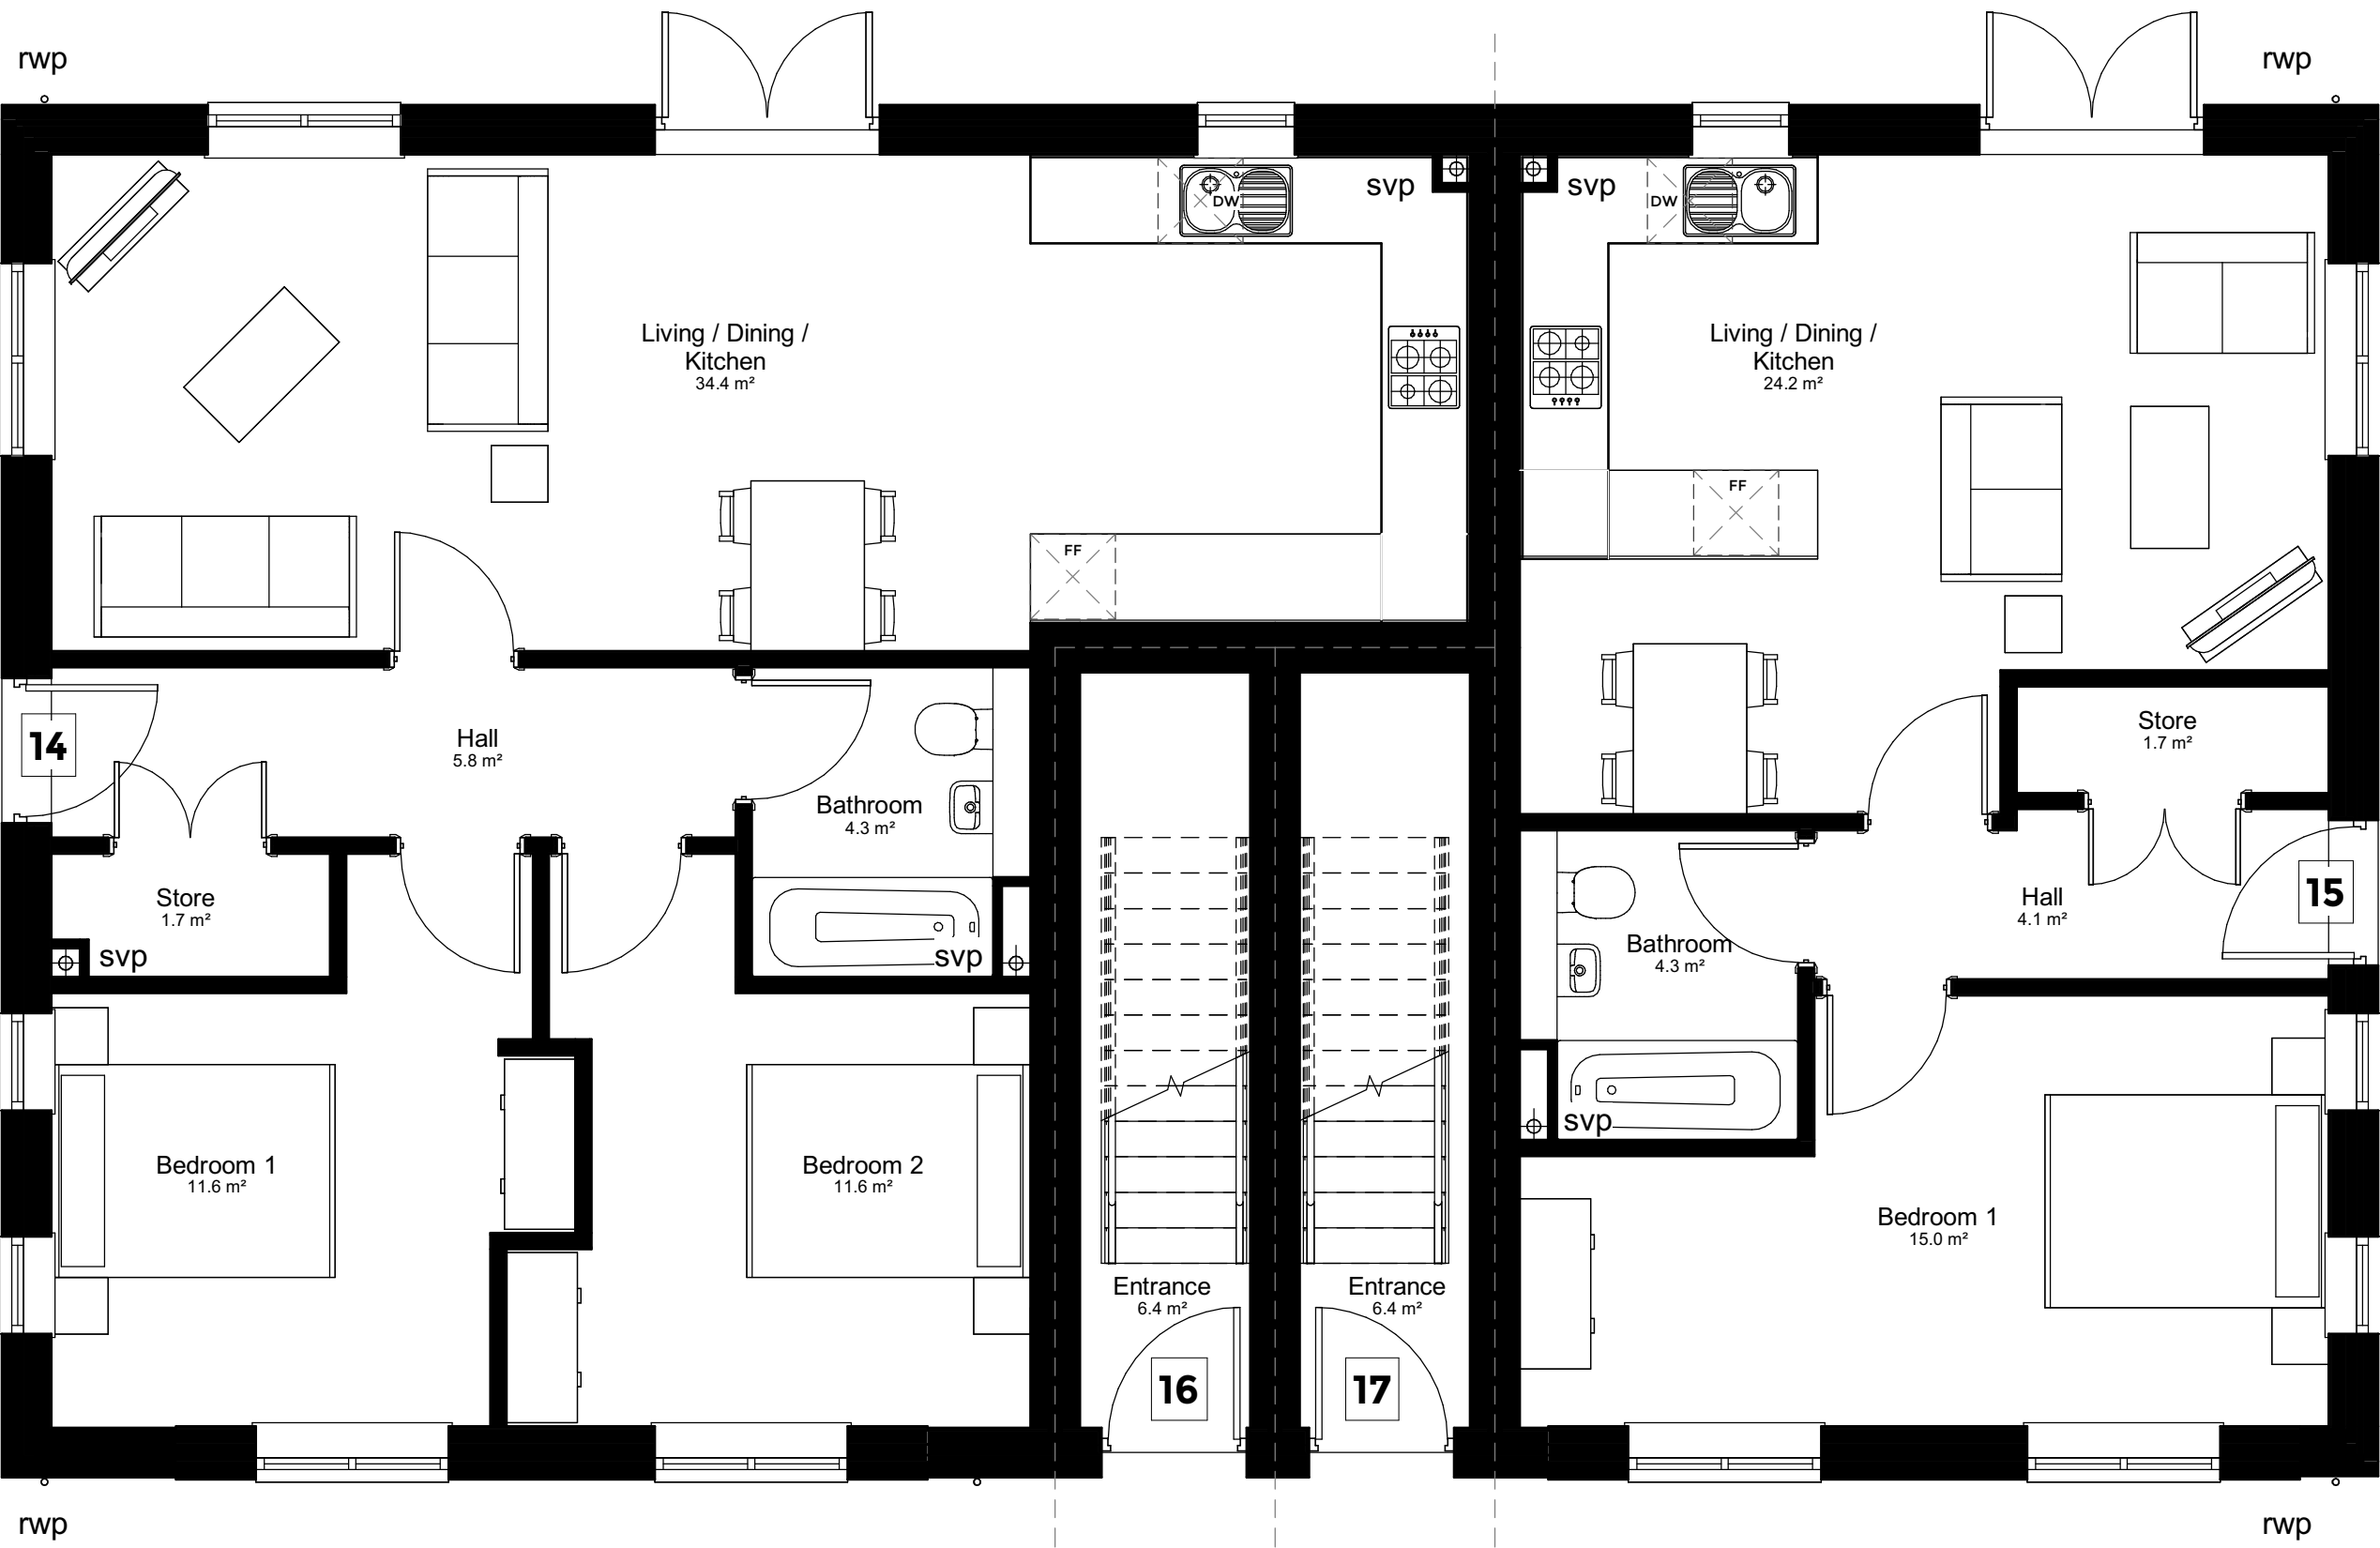


Ground Floor Plan - Units 14-17
1 : 50

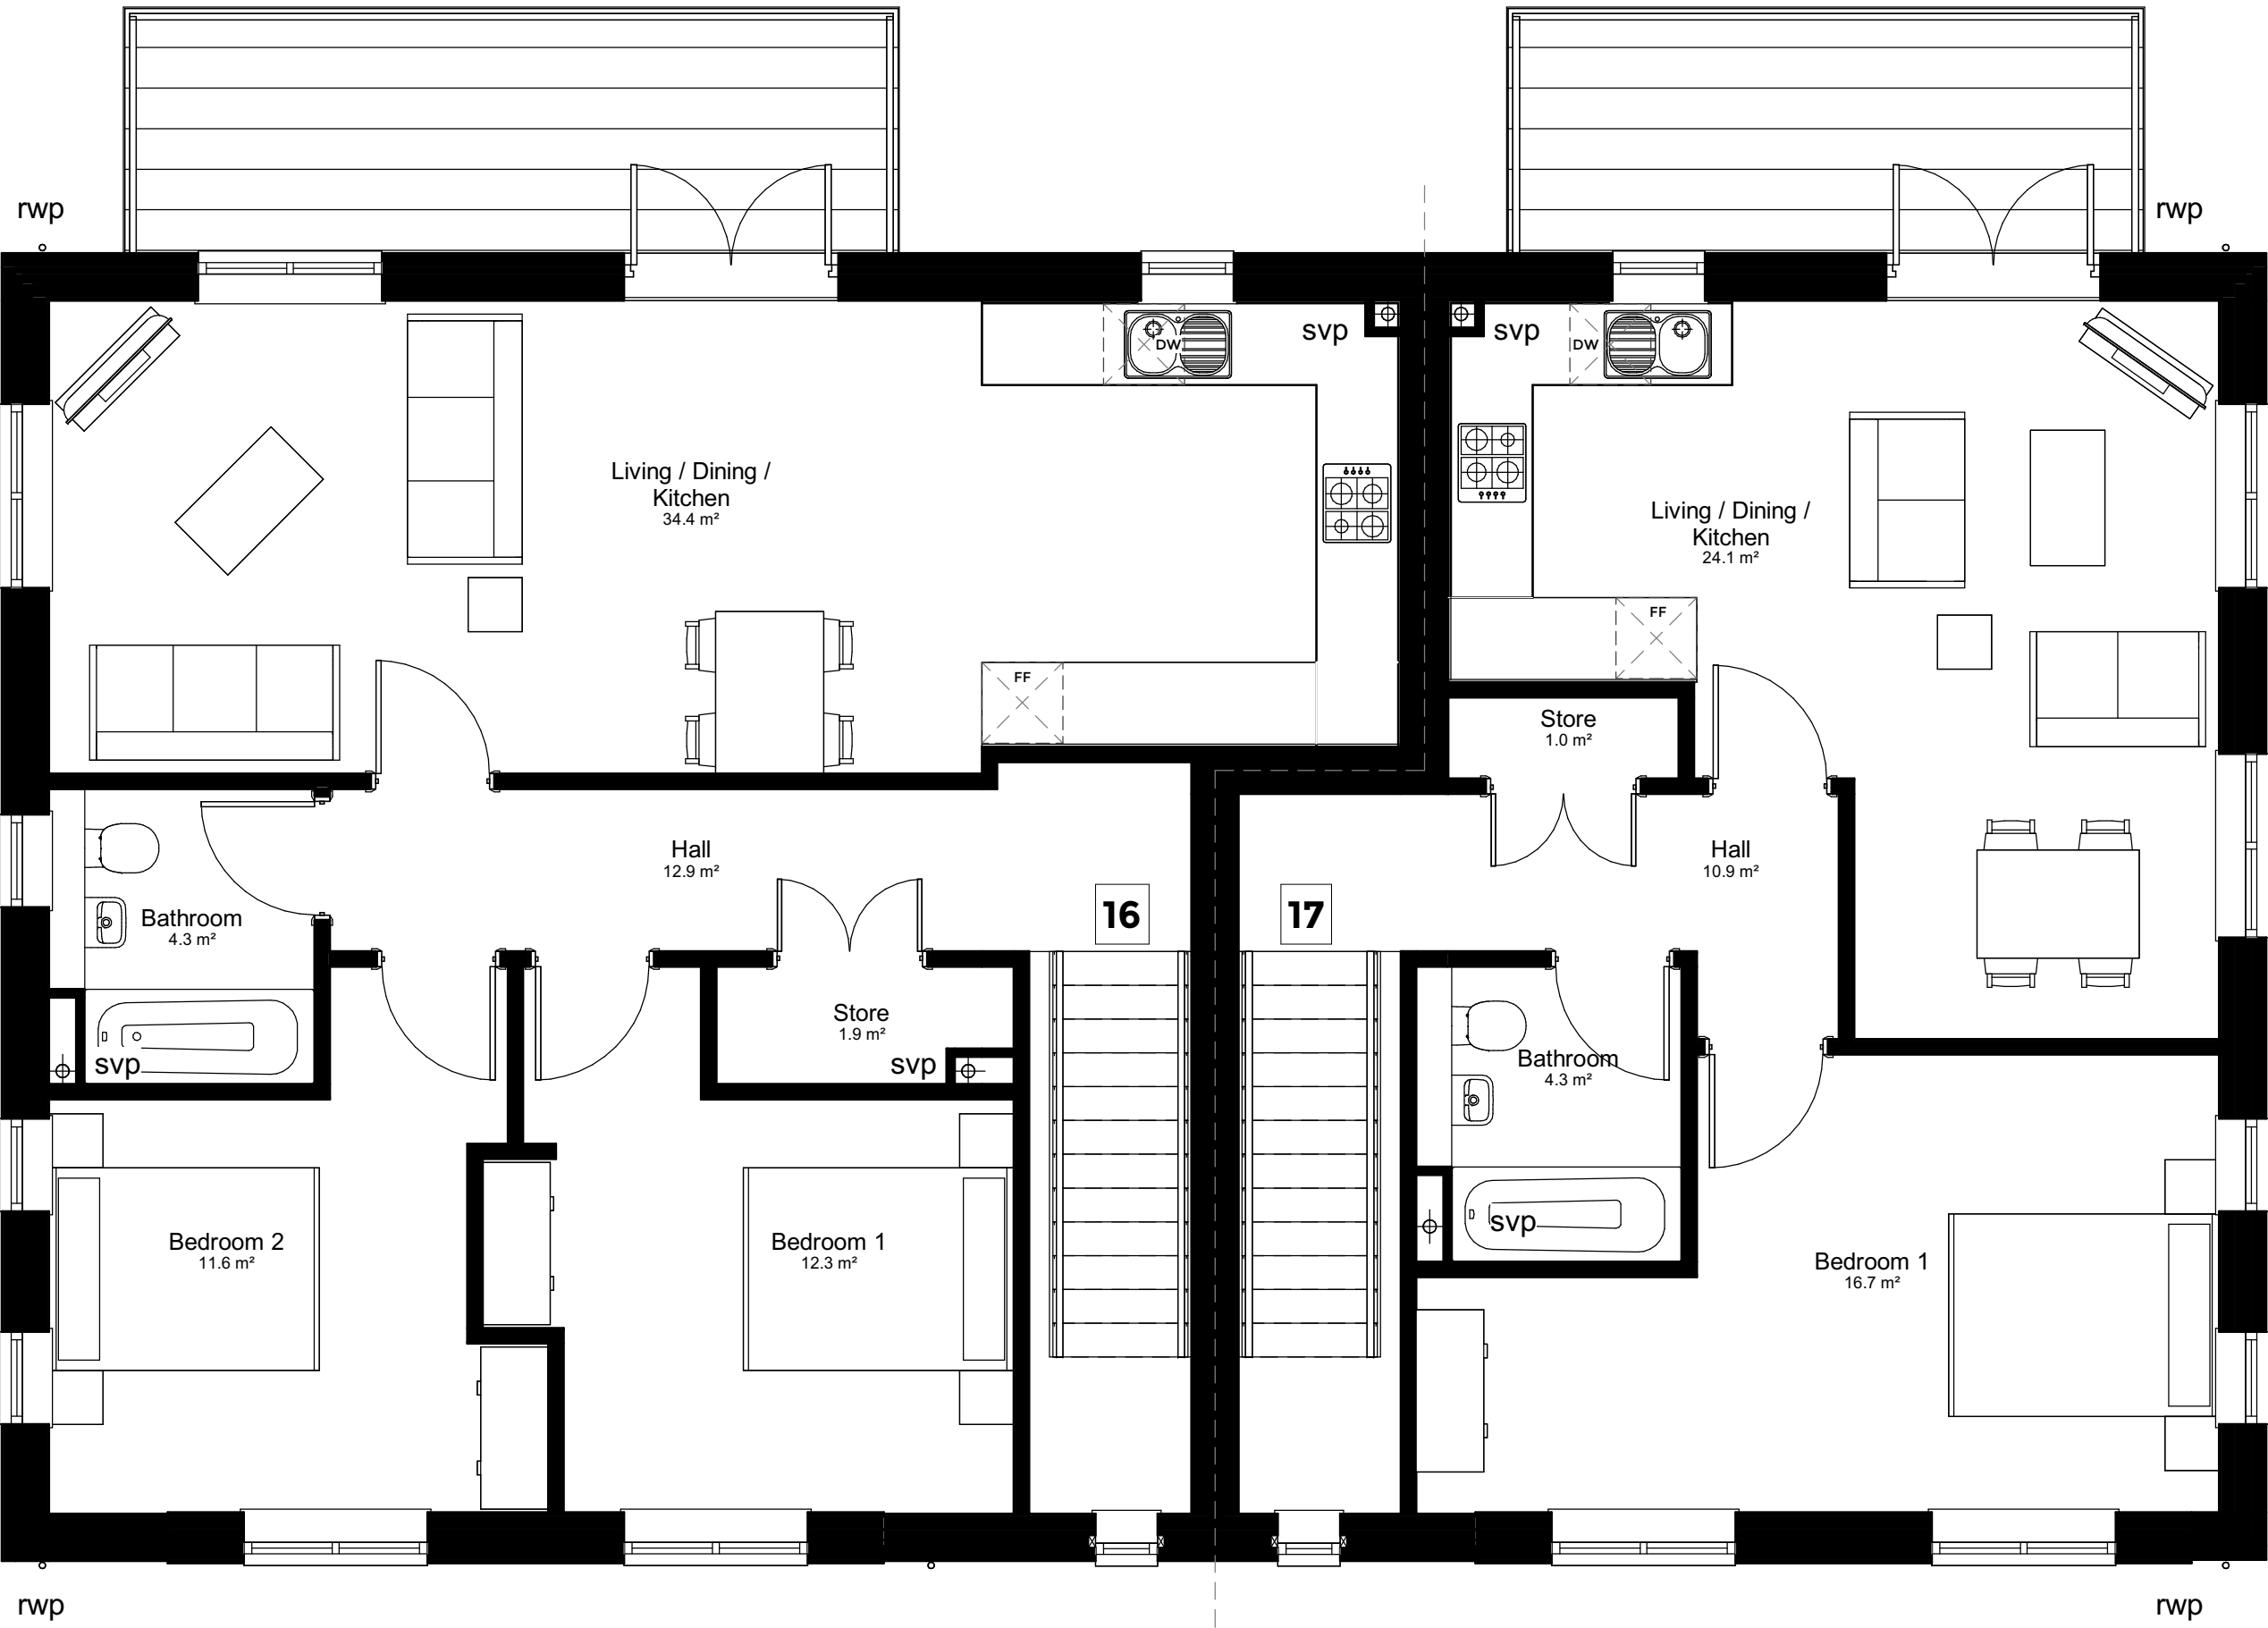

First Floor Plan - Units 14-17
1 : 50

PLANNING

 

Rev.	Date	Description	Drawn	Check																				
 BOYLE+SUMMERS ARCHITECTURE AND MASTERPLANNING Canute Chambers Canute Road Southampton Hampshire SO14 3AB																								
Client LANDLINK ESTATES LIMITED																								
Project LAMB FIELD BILSHAM ROAD, YAPTON																								
Title MAISONNETTES - PLOTS 14-17 FLOOR PLANS																								
BS1192																								
LFY - BSL - M - ZZ - DR - A - 3002 - PL -																								
<table><tr><td>Project</td><td>Originator</td><td>Volume</td><td>Level</td><td>Type</td><td>Role</td><td>Series</td><td>Number</td><td>Suitability</td><td>Revision</td></tr><tr><td>21015</td><td>September 2021</td><td>1:50</td><td>SJ</td><td>CM</td><td></td><td></td><td></td><td></td><td></td></tr></table>					Project	Originator	Volume	Level	Type	Role	Series	Number	Suitability	Revision	21015	September 2021	1:50	SJ	CM					
Project	Originator	Volume	Level	Type	Role	Series	Number	Suitability	Revision															
21015	September 2021	1:50	SJ	CM																				
<table><tr><td>B+S Ref.</td><td>Date</td><td>Scale @ A1</td><td>Drawn</td><td>Checked</td></tr><tr><td>21015</td><td>September 2021</td><td>1:50</td><td>SJ</td><td>CM</td></tr></table>					B+S Ref.	Date	Scale @ A1	Drawn	Checked	21015	September 2021	1:50	SJ	CM										
B+S Ref.	Date	Scale @ A1	Drawn	Checked																				
21015	September 2021	1:50	SJ	CM																				
Tel: 023 8063 1432 www.boyleandsummers.co.uk																								
Other than for the purposes of planning, do not scale these drawings. Use written dimensions only. All dimensions to be checked on site prior to commencement of work.																								
This drawing is © Boyle+Summers Ltd and may not be reproduced, copied or altered in any way without written authority.																								