


NOTES


- DO NOT SCALE OFF THIS DRAWING EXCEPT FOR PLANNING PURPOSES
- CHECK ALL DIMENSIONS ON SITE BEFORE ANY WORK IS COMMENCED
- ALL GOODS MATERIALS AND WORKMANSHIP MUST CONFORM WITH CURRENT BUILDING REGULATIONS, BRITISH STANDARDS AND CODES OF PRACTICE
- COPYRIGHT OF THIS DRAWING IS RETAINED BY THE ARCHITECT AND IT MUST NOT BE REPRODUCED WITHOUT WRITTEN CONSENT

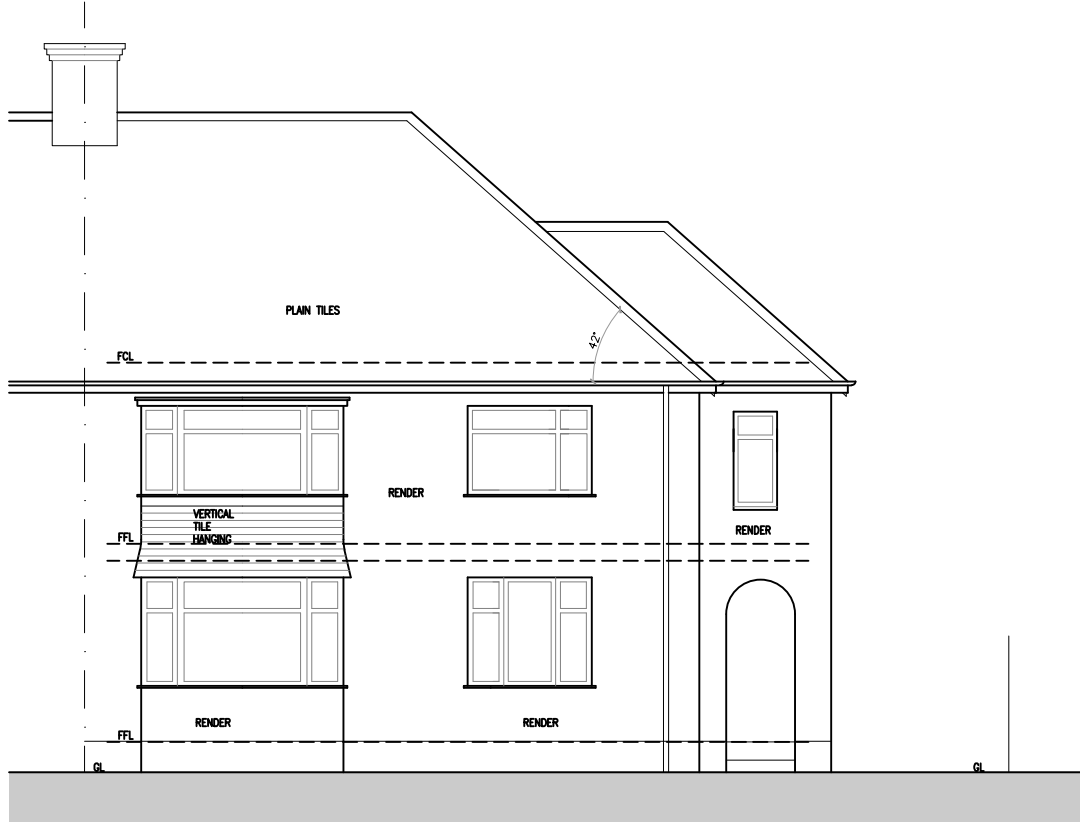


EXISTING WEST ELEVATION
1:100




EXISTING EAST ELEVATION
1:100

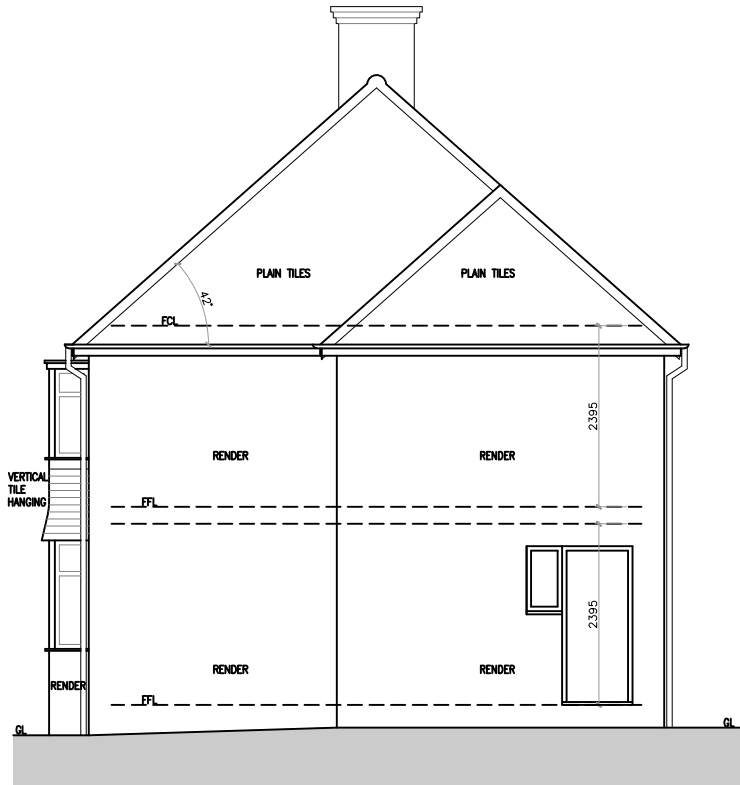



EXISTING SOUTH ELEVATION
1:100

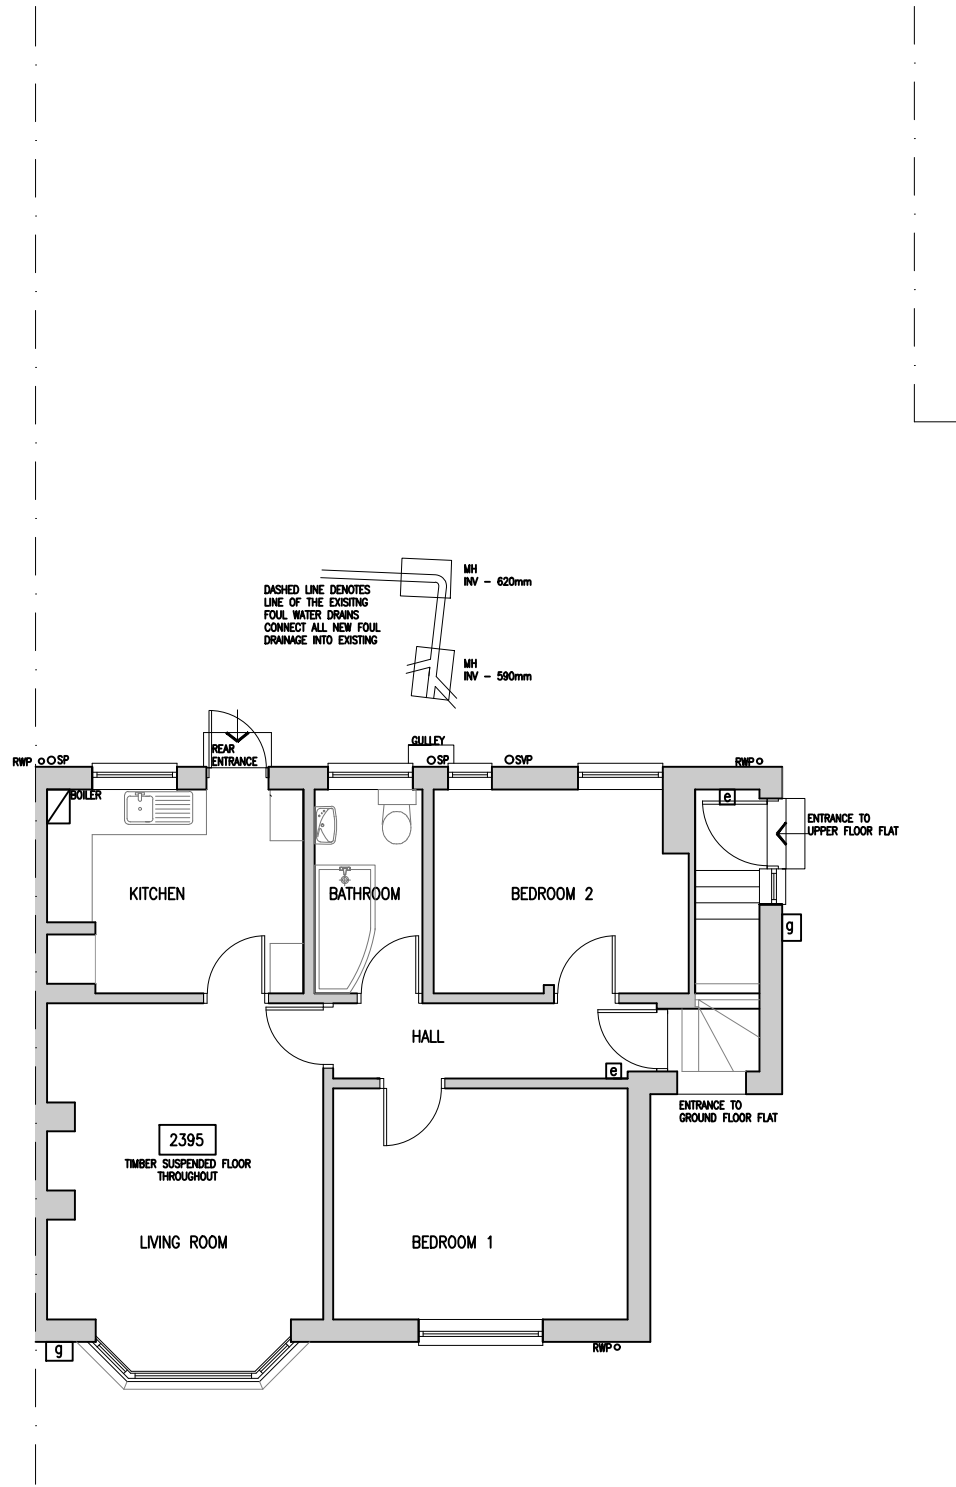

EXISTING GROUND FLOOR PLAN
1:100

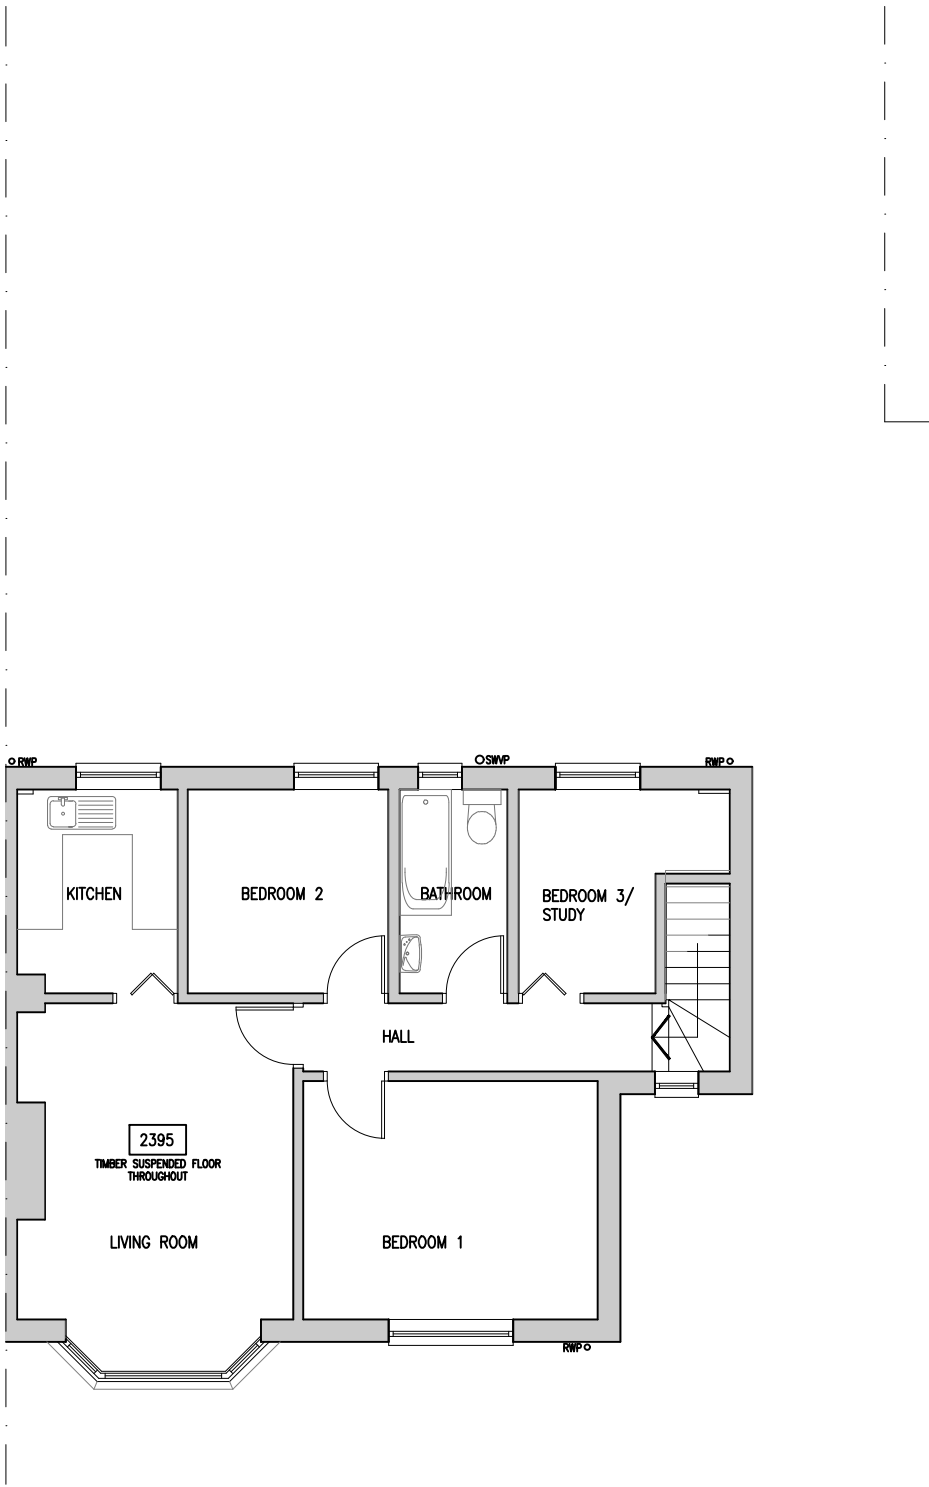

EXISTING FIRST FLOOR PLAN
1:100

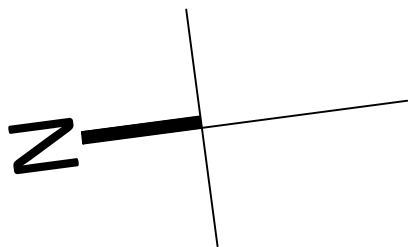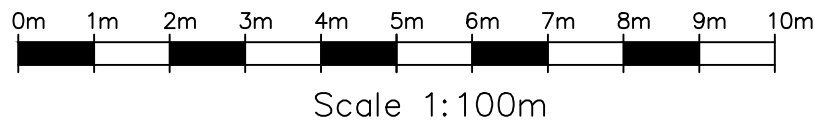

REV	DATE	BY	AMENDMENT
folkes architects 1 01903 88829 info@folkesarchitects.co.uk The Old Forge 6 Church Street Storrington West Sussex BN15 4LA			
CLIENT Mr L. Brady			
JOB TITLE 6 & 7 West View Drive Yapton West Sussex BN18 0JR			
DRAWING TITLE Existing Plans and Elevations			
PROJECT STAGE Planning			
DRAWING STATUS Planning NOT FOR CONSTRUCTION USE UNLESS STATED AS 'CONSTRUCTION'			
DATE Jan 2026	SCALE 1:100@A1	DRAWN BY GW CHECKED BY BH	
JOB NO. 26004	DRAWING NO. 1.02	REVISION	