


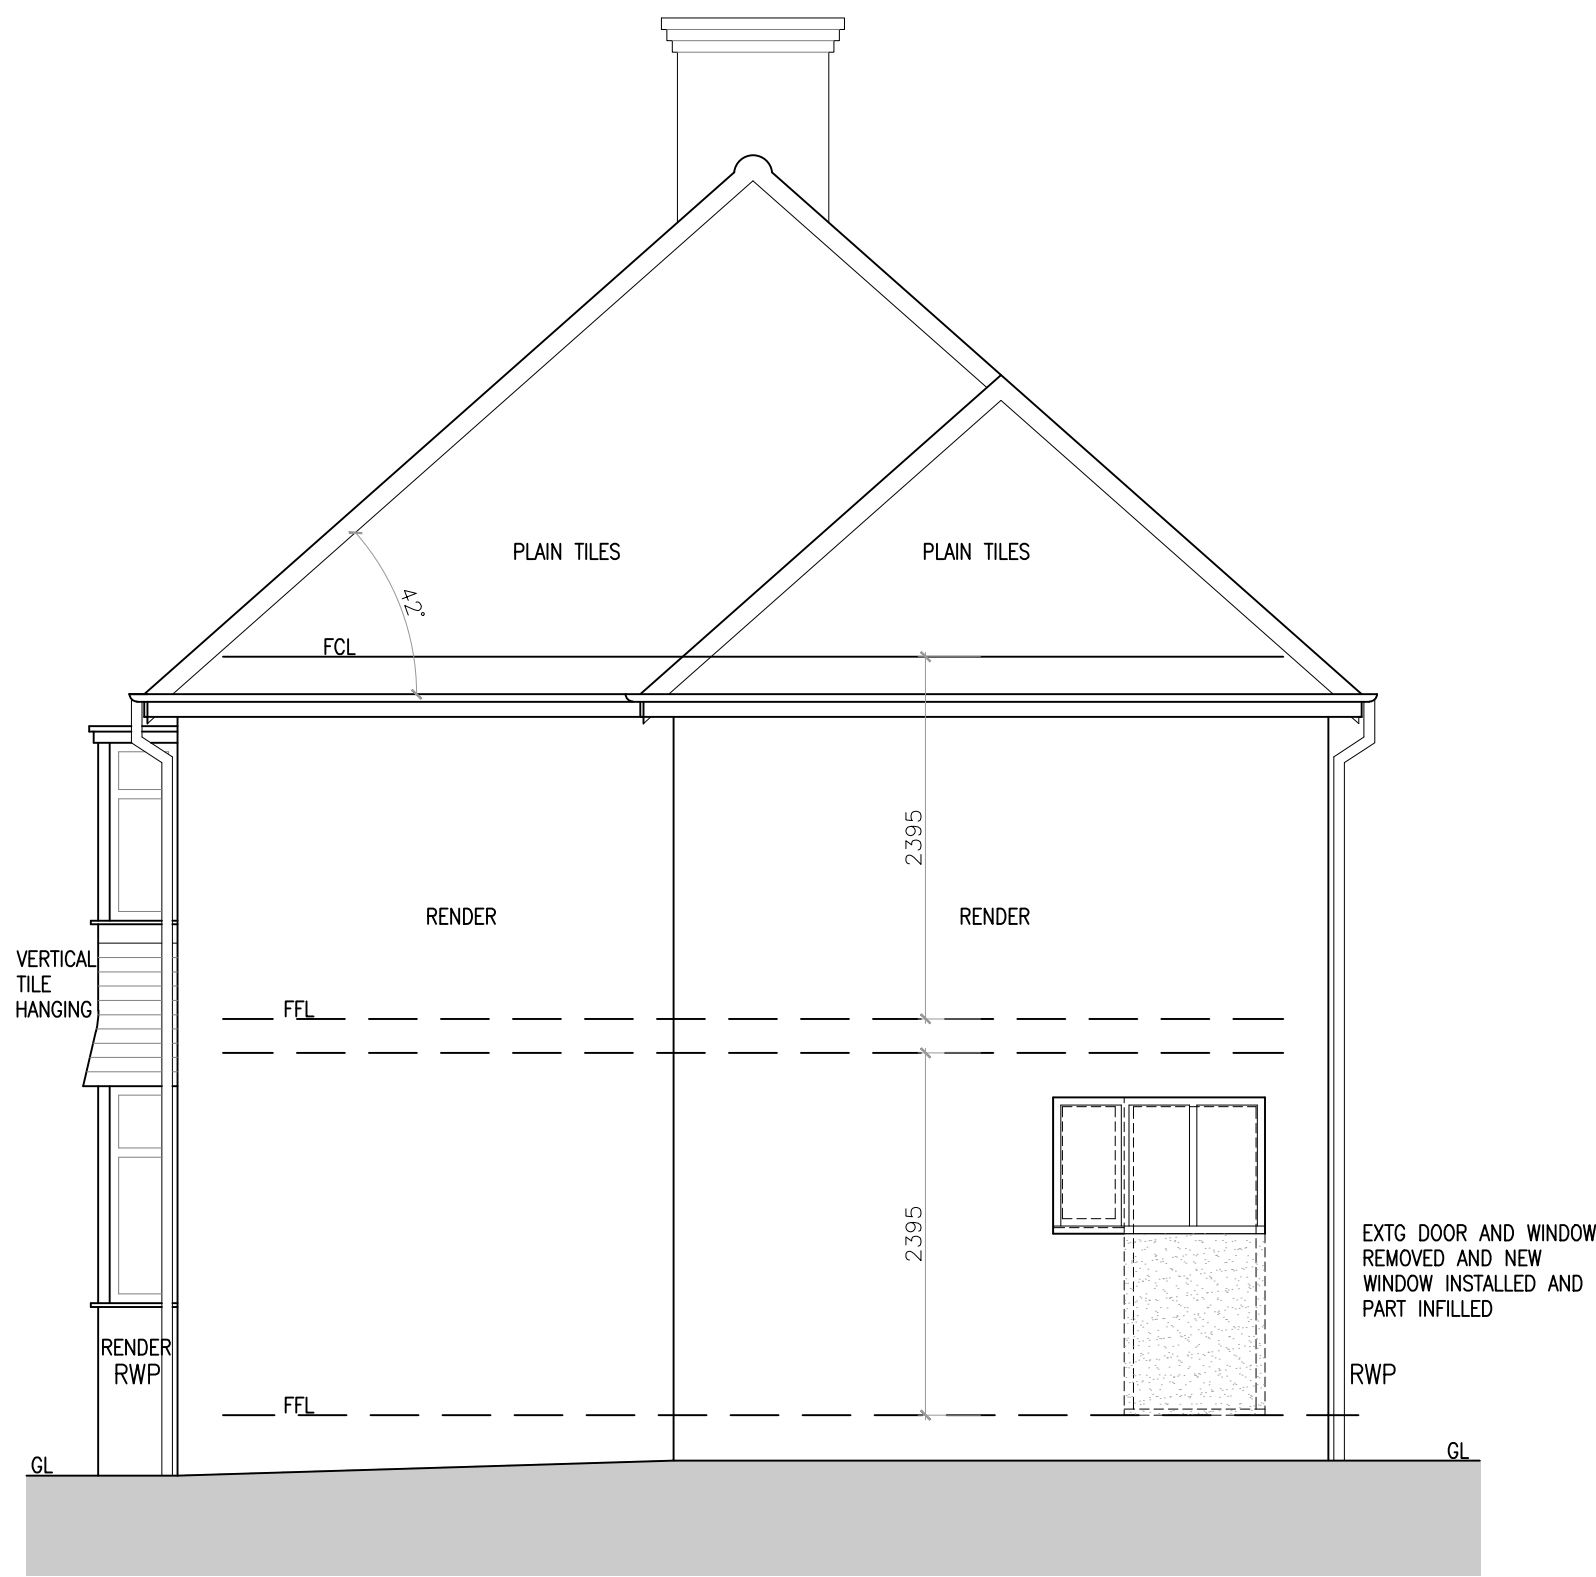


PROPOSED WEST ELEVATION
1:100



PROPOSED EAST ELEVATION
1:100



PROPOSED SOUTH ELEVATION
1:100

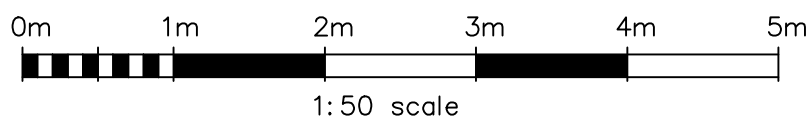

- NOTES**
- DO NOT SCALE OFF THIS DRAWING EXCEPT FOR PLANNING PURPOSES
 - CHECK ALL DIMENSIONS ON SITE BEFORE ANY WORK IS COMMENCED
 - ALL GOODS MATERIALS AND WORKMANSHIP MUST CONFORM WITH CURRENT BUILDING REGULATIONS, BRITISH STANDARDS AND CODES OF PRACTICE
 - COPYRIGHT OF THIS DRAWING IS RETAINED BY THE ARCHITECT AND IT MUST NOT BE REPRODUCED WITHOUT WRITTEN CONSENT

REV	DATE	BY	AMENDMENT
folkes architects 1 01903 89829 info@folkesarchitects.co.uk The Old Forge 6 Church Street Storrington West Sussex BN15 4LA			
CLIENT Mr L. Brady			
JOB TITLE 6 & 7 West View Drive Yapton West Sussex BN18 0JR			
DRAWING TITLE Proposed Elevations			
PROJECT STAGE Planning			
DRAWING STATUS Planning NOT FOR CONSTRUCTION USE UNLESS STATED AS 'CONSTRUCTION'			
DATE Jan 2026	SCALE 1:50@A1	DRAWN BY GW CHECKED BY BH	
JOB NO. 26004	DRAWING NO. 3.02	REVISION	