


Notes

Do not scale from this drawing, except for planning purposes. Use figured dimensions only.


All dimensions must be checked on site prior to commencement of work.

Where applicable this drawing is to be read in conjunction with other consultants' drawings.


This drawing is the copyright of Architectural Services

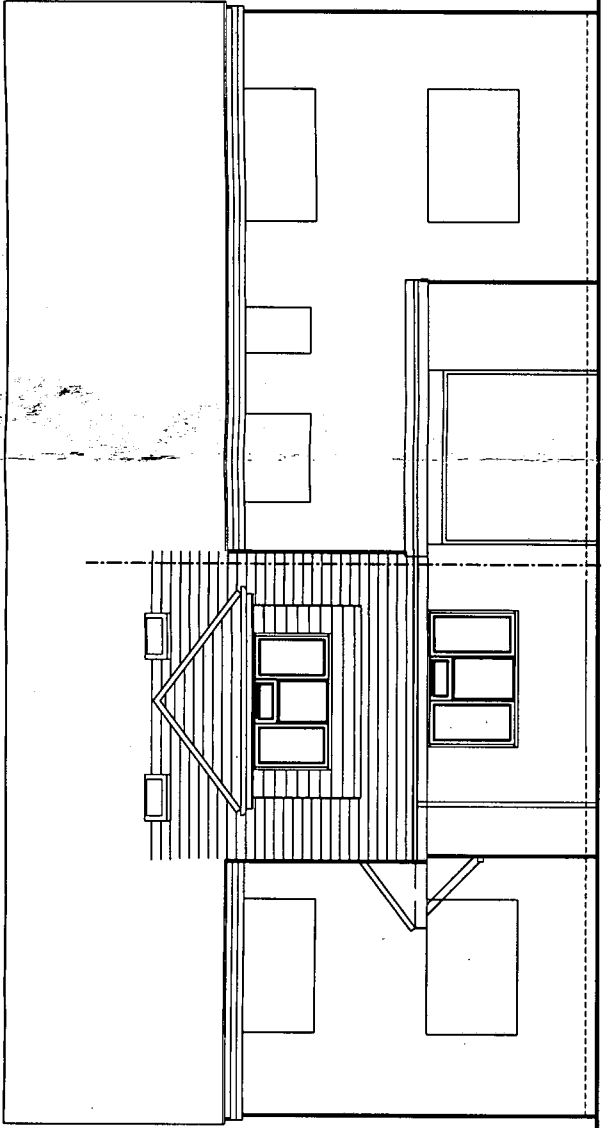

North Elevation

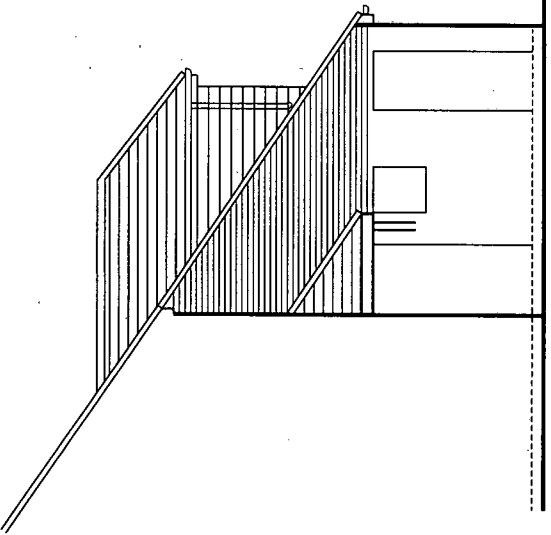

Part East Elevation

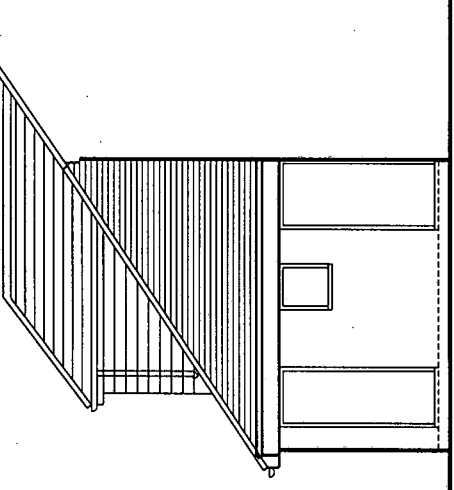


Part West Elevation

roof tiles and vertical hanging tiles to match existing


windows to match existing

brickwork to match existing

ARUN DISTRICT COUNCIL			
No.	Y	42	07
RECEIVED 10/5/07			

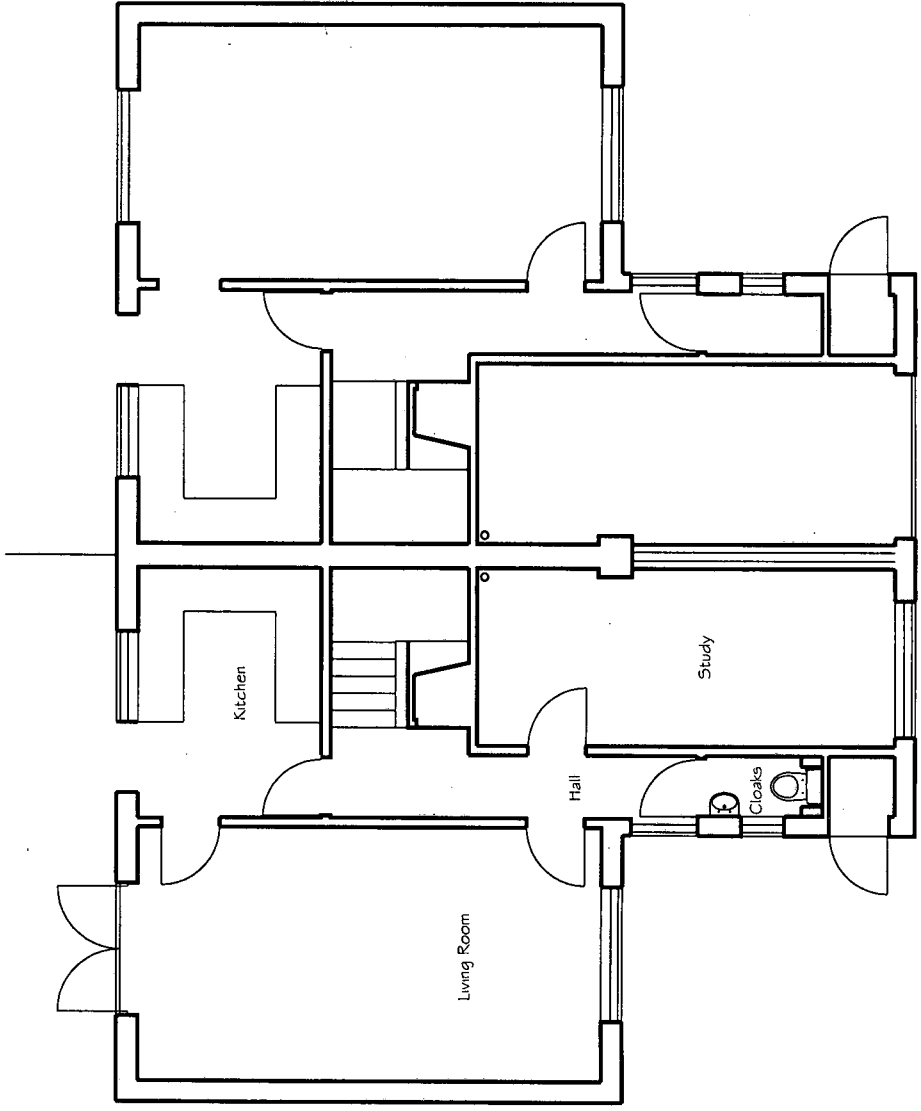

Ground Floor

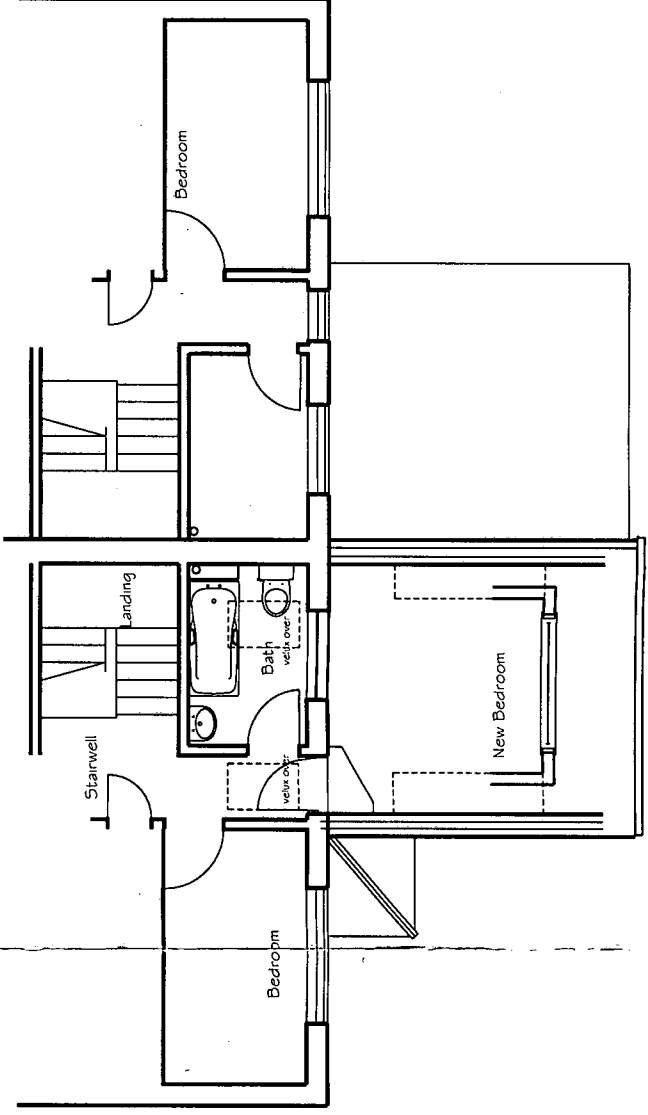

First Floor

Rev.	Date	Amendment	Checked
Architectural Services 100, Grays Lane, Bognor Regis West Sussex, PO22 5W Tel: 01243 866689 Day Mob 07708005700 will-matthews@supanet.com Technologists & Design Consultants			
For	Mr & Mrs A Lorimer		
Project	48 Goodhew Close Yapton West Sussex BN18 0JA		
Drawing	Scale 1:100 @A3		
Dormer Extension Plans + Elevations as Proposed			
Date	May 2007	Drawn	wim
Job number	06029	Drawing number	P 03
		Revision	