




This drawing and its contents are the strict copyright of Architectura Design. No reproduction without permission. Do not scale. Written dimensions to be used where given. All dimensions and details to be checked on site. FOR PLANNING PURPOSES ONLY

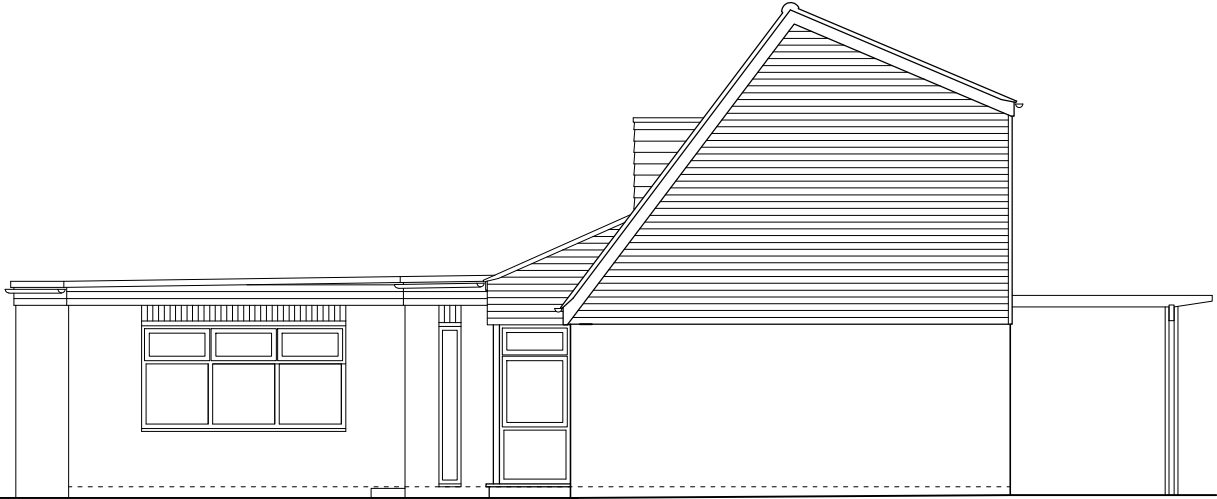

North West Elevation

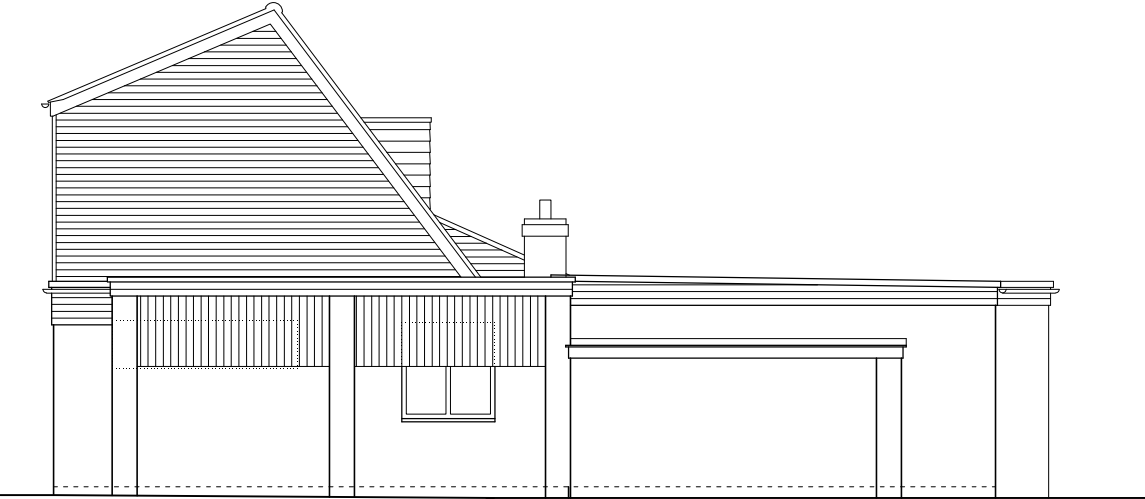

South East Elevation

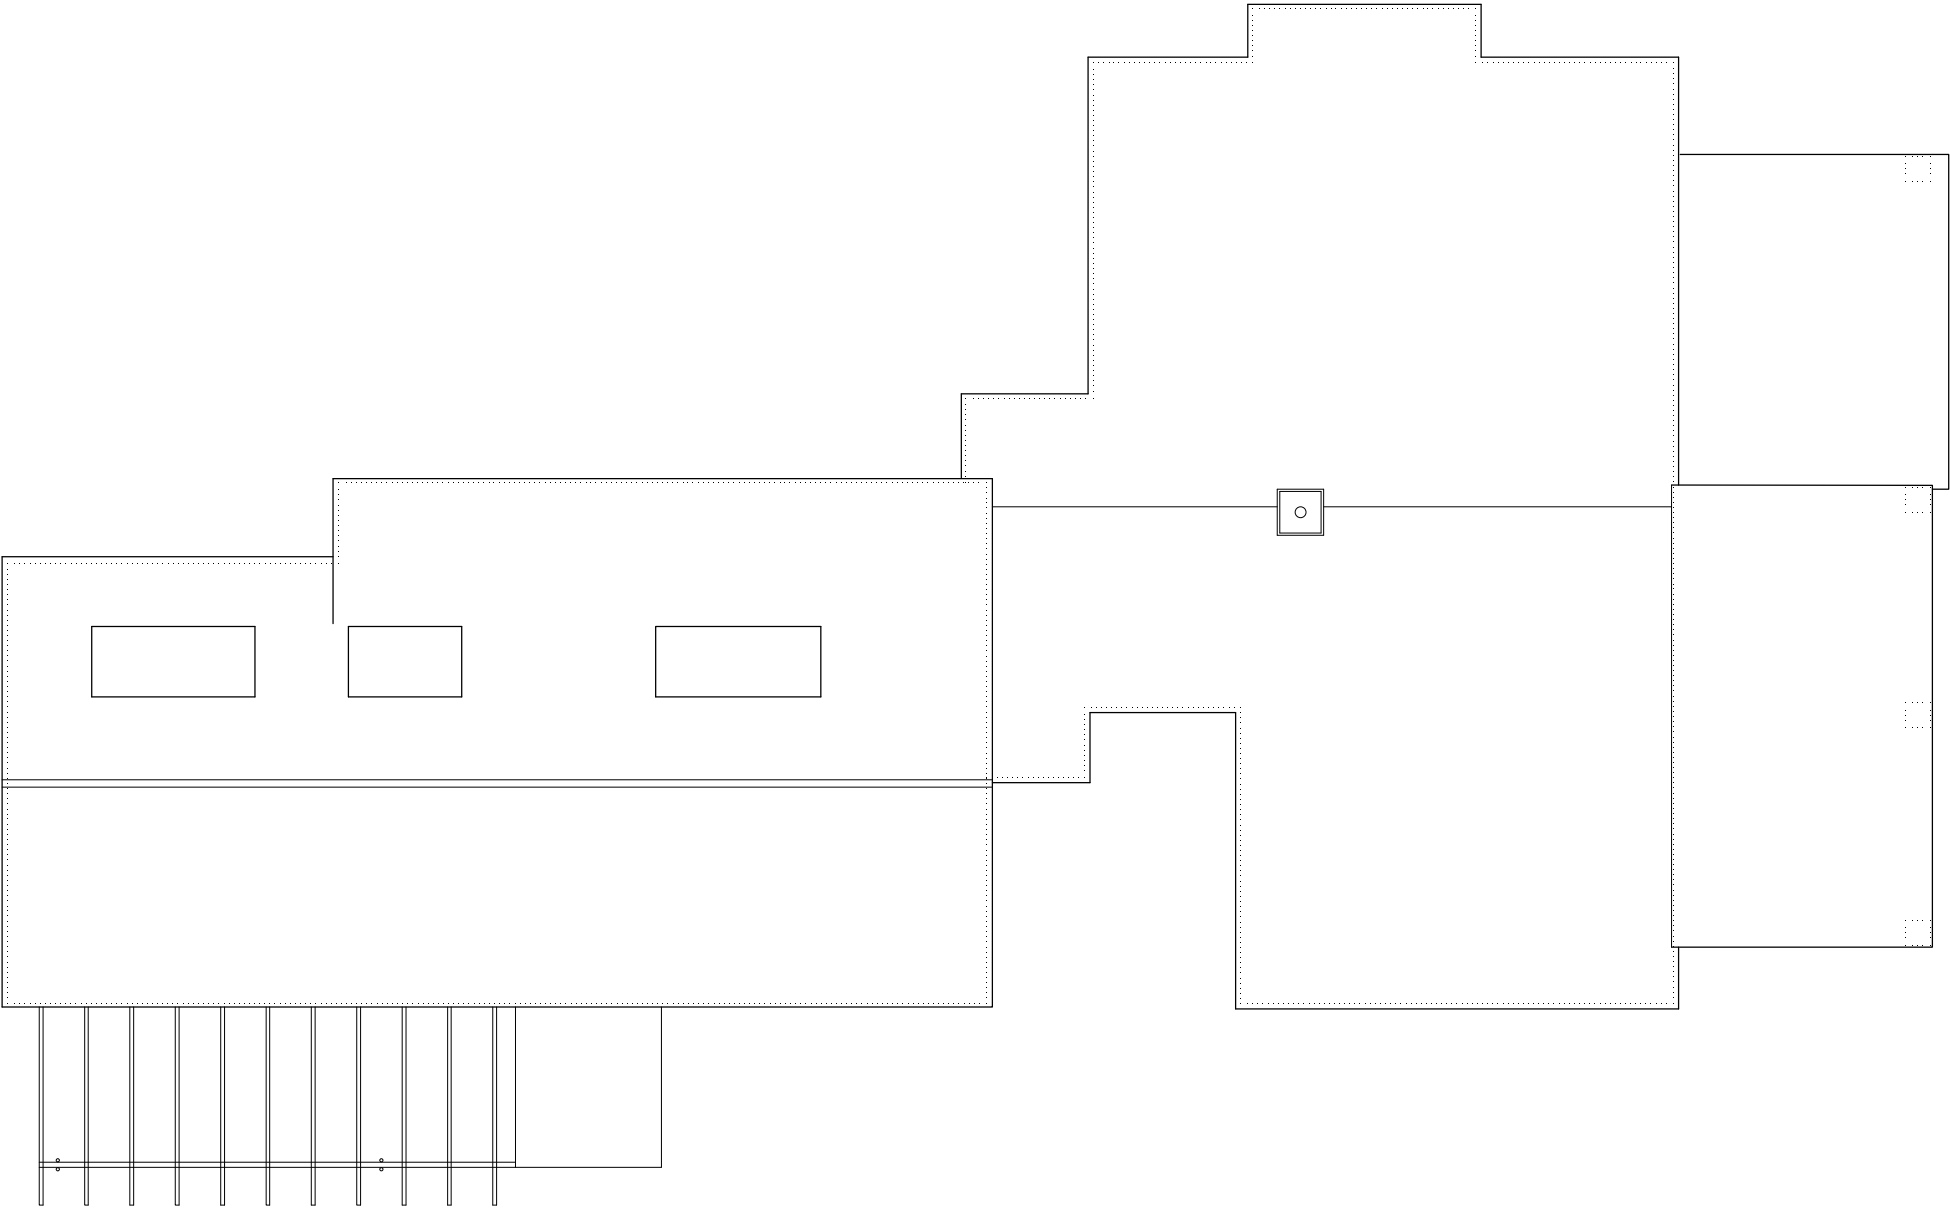

Roof Plan

Architectura
Architectural Design & Drawing Service
Design

Proposed Extension and Conversion
at The Crickets, Hoe Lane, Flansham
for Mr B Brogan
Drawing S03 July 2018 Scale 1:100 @ A3
Survey Drawing - Roof Plan and Elevations

