


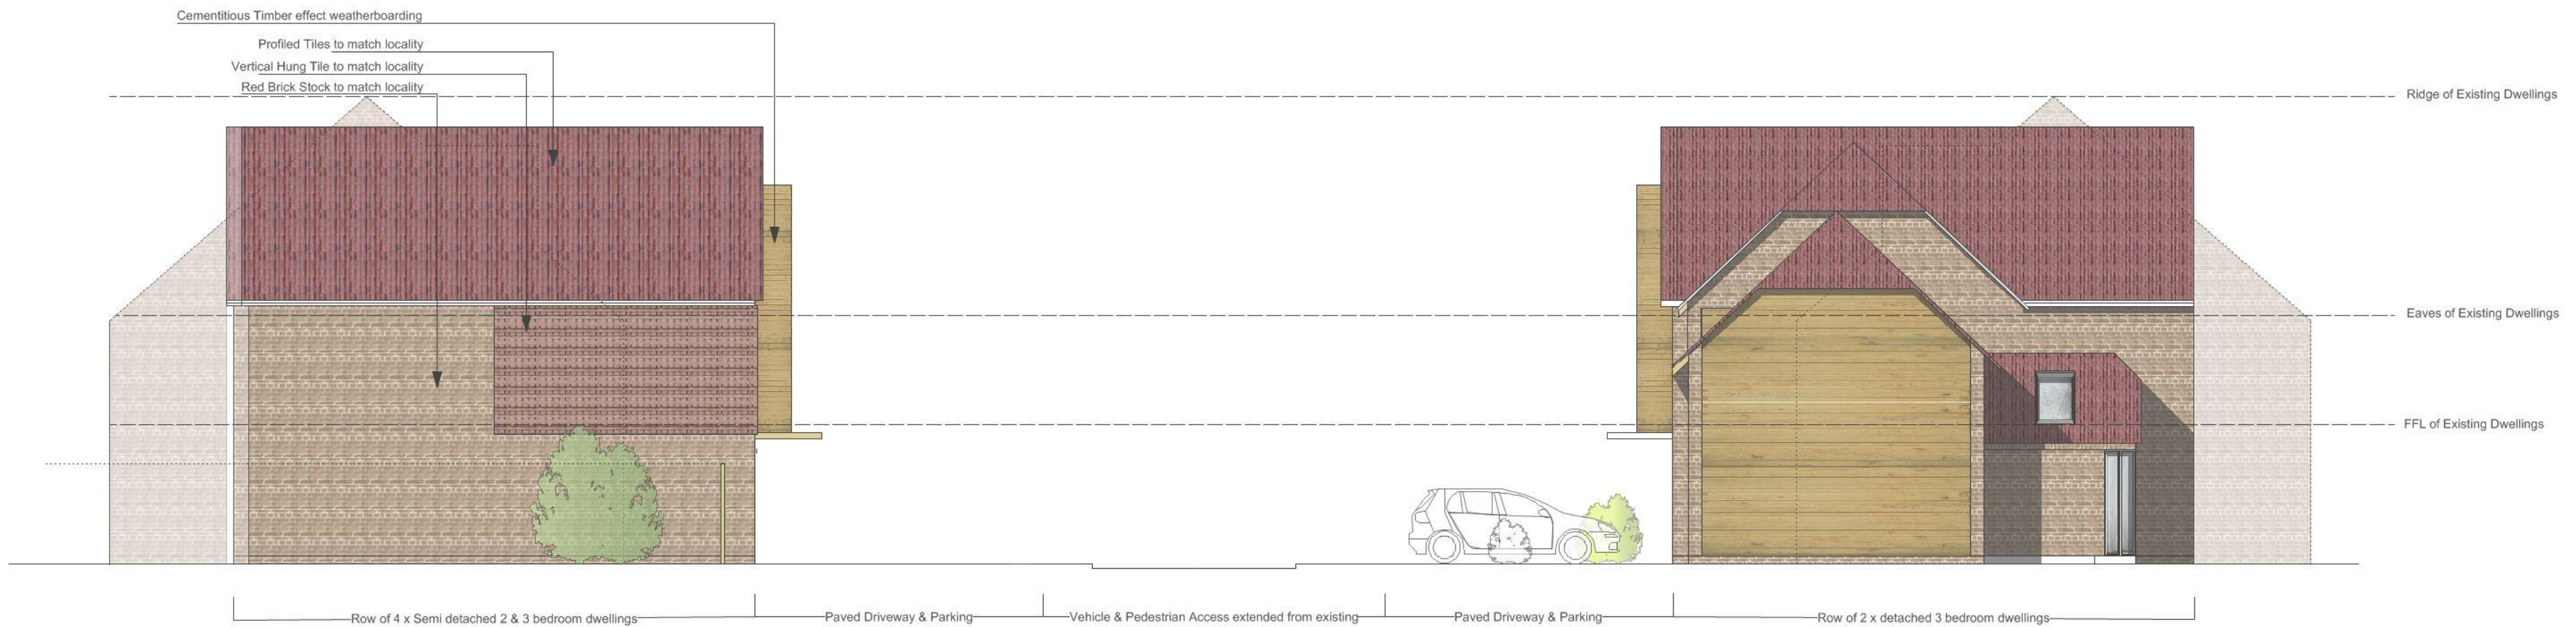

West Elevation 1:100 (Proposed)

c			
b			
a			
Amendments		by	Date
Job Title 118 Burn/ADS/PJ			
Drawing			
Elevations (Proposed)			
Scale: 1:100 @ A2			
Drg.No.	ADS-010P	*	
Drawn by:	NJH		
Issued to:	Client/LA		
Status:	Planning		
Date	11.05.15		