



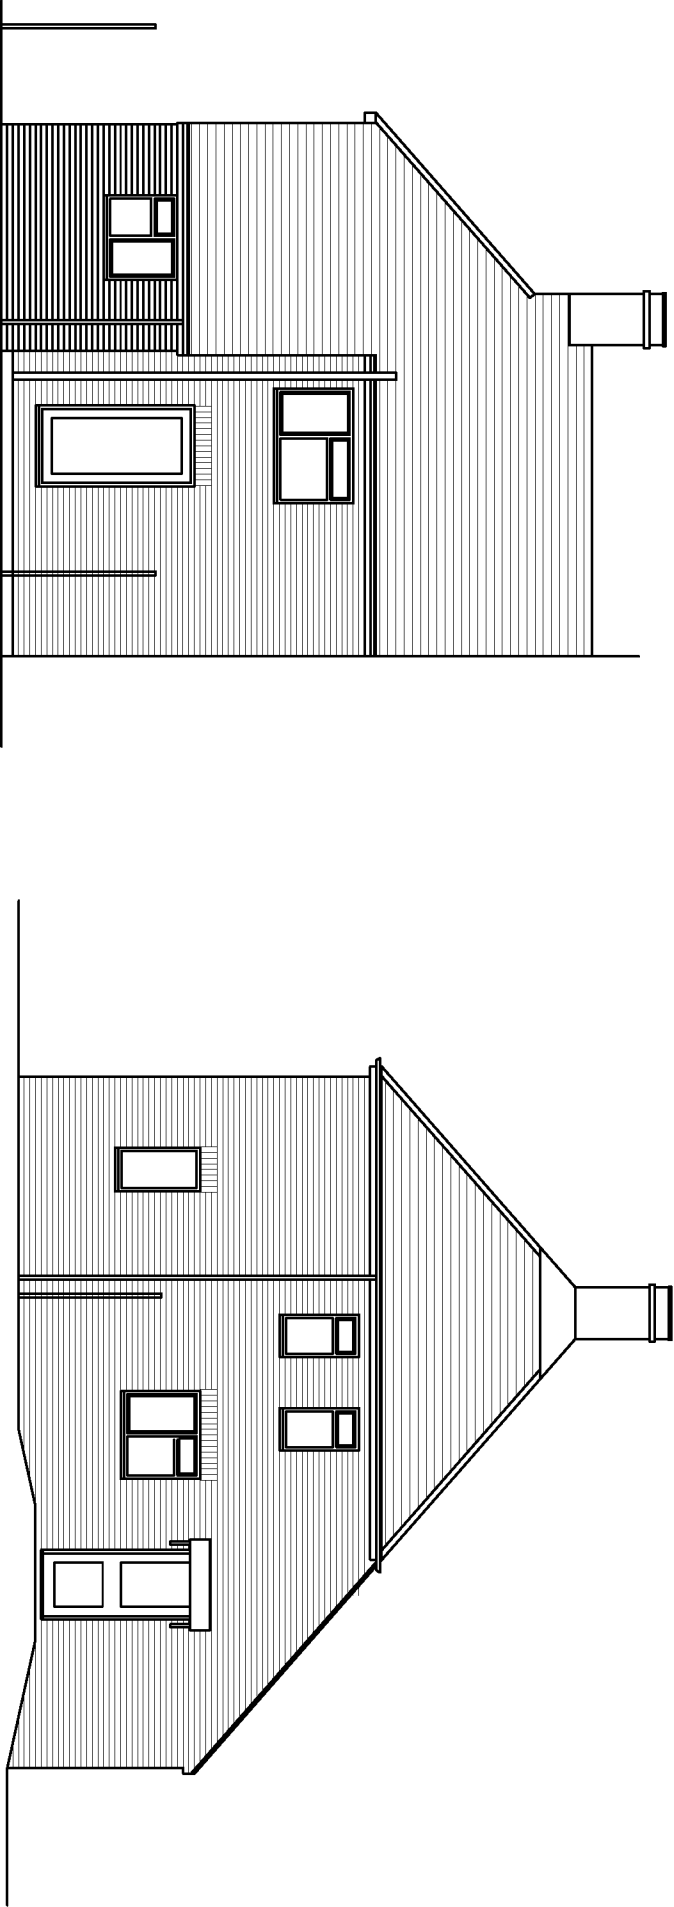


existing South rear elevation
scale 1:100 @ A1 and 1:200 @ A3


existing West side elevation
scale 1:100 @ A1 and 1:200 @ A3

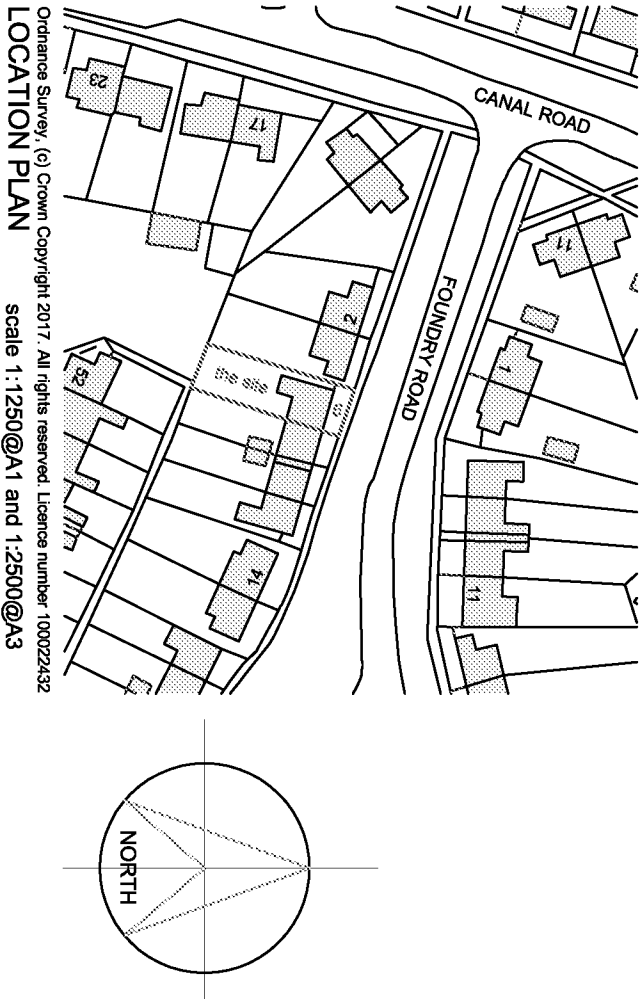


LOCATION PLAN
scale 1:1250@A1 and 1:2500@A3

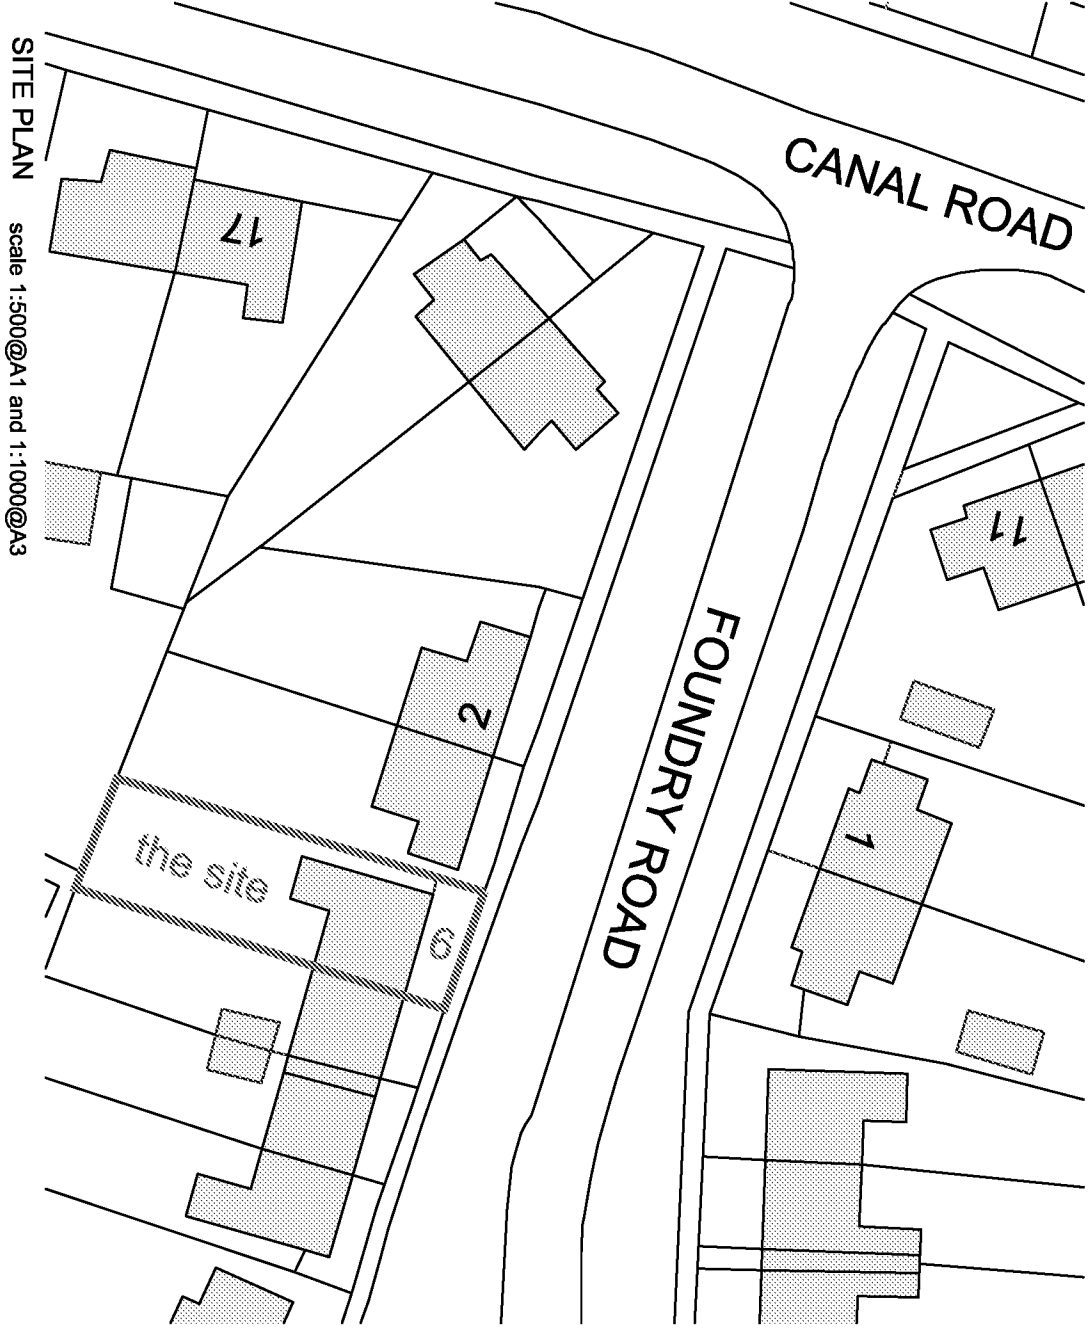

SITE PLAN
scale 1:500@A1 and 1:1000@A3

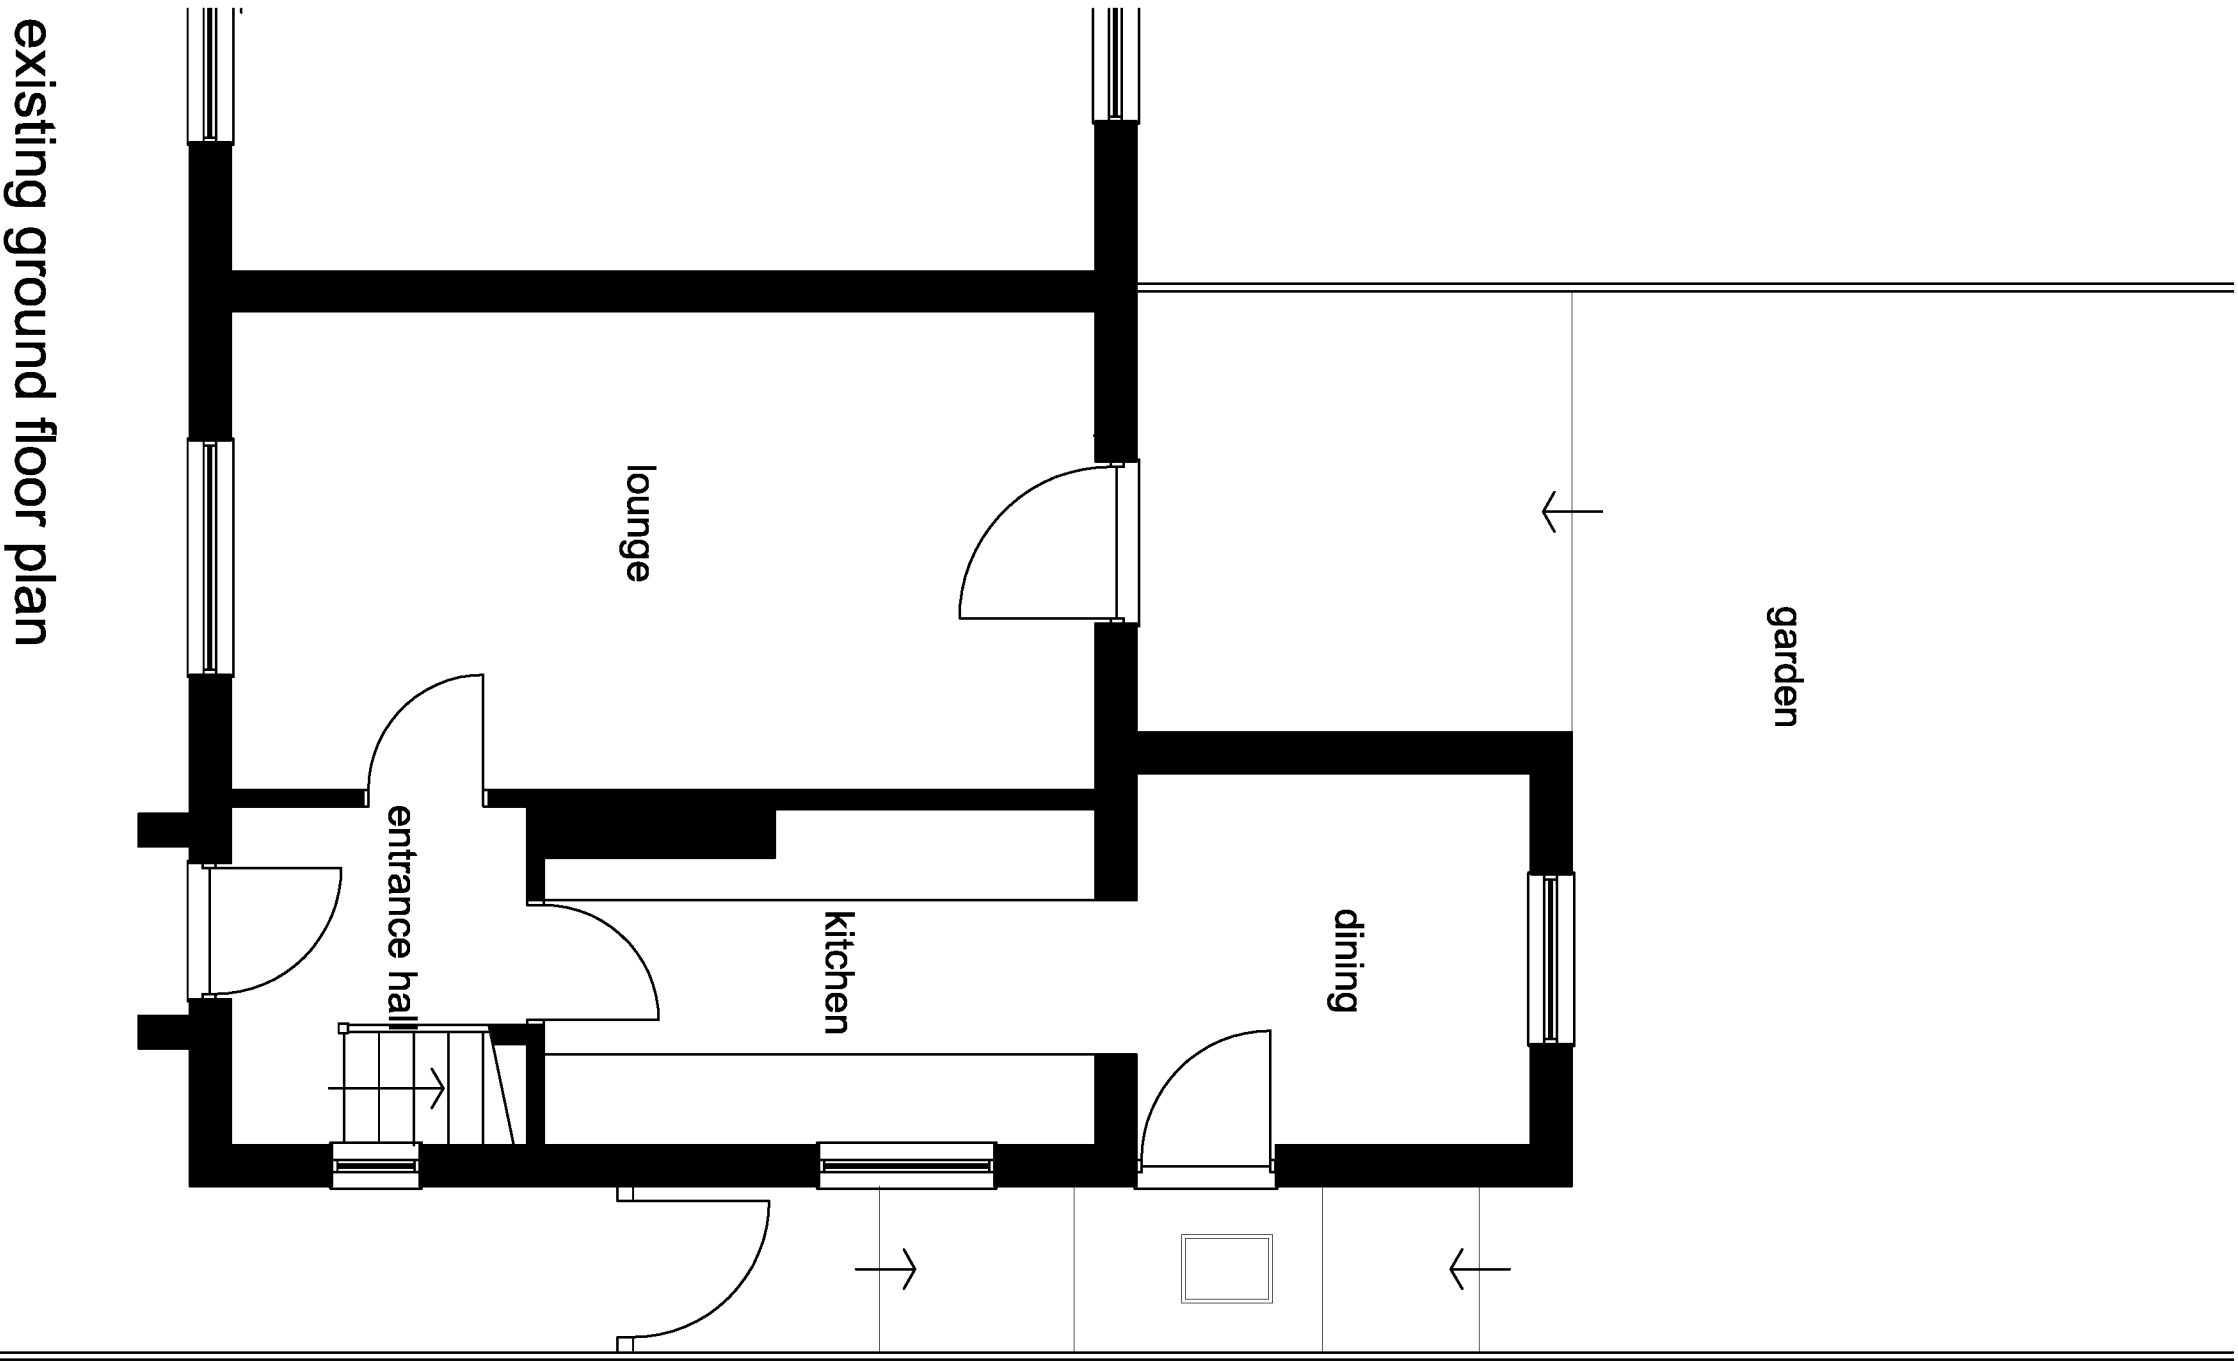

existing ground floor plan
scale 1:50 @ A1 and 1:100 @ A3

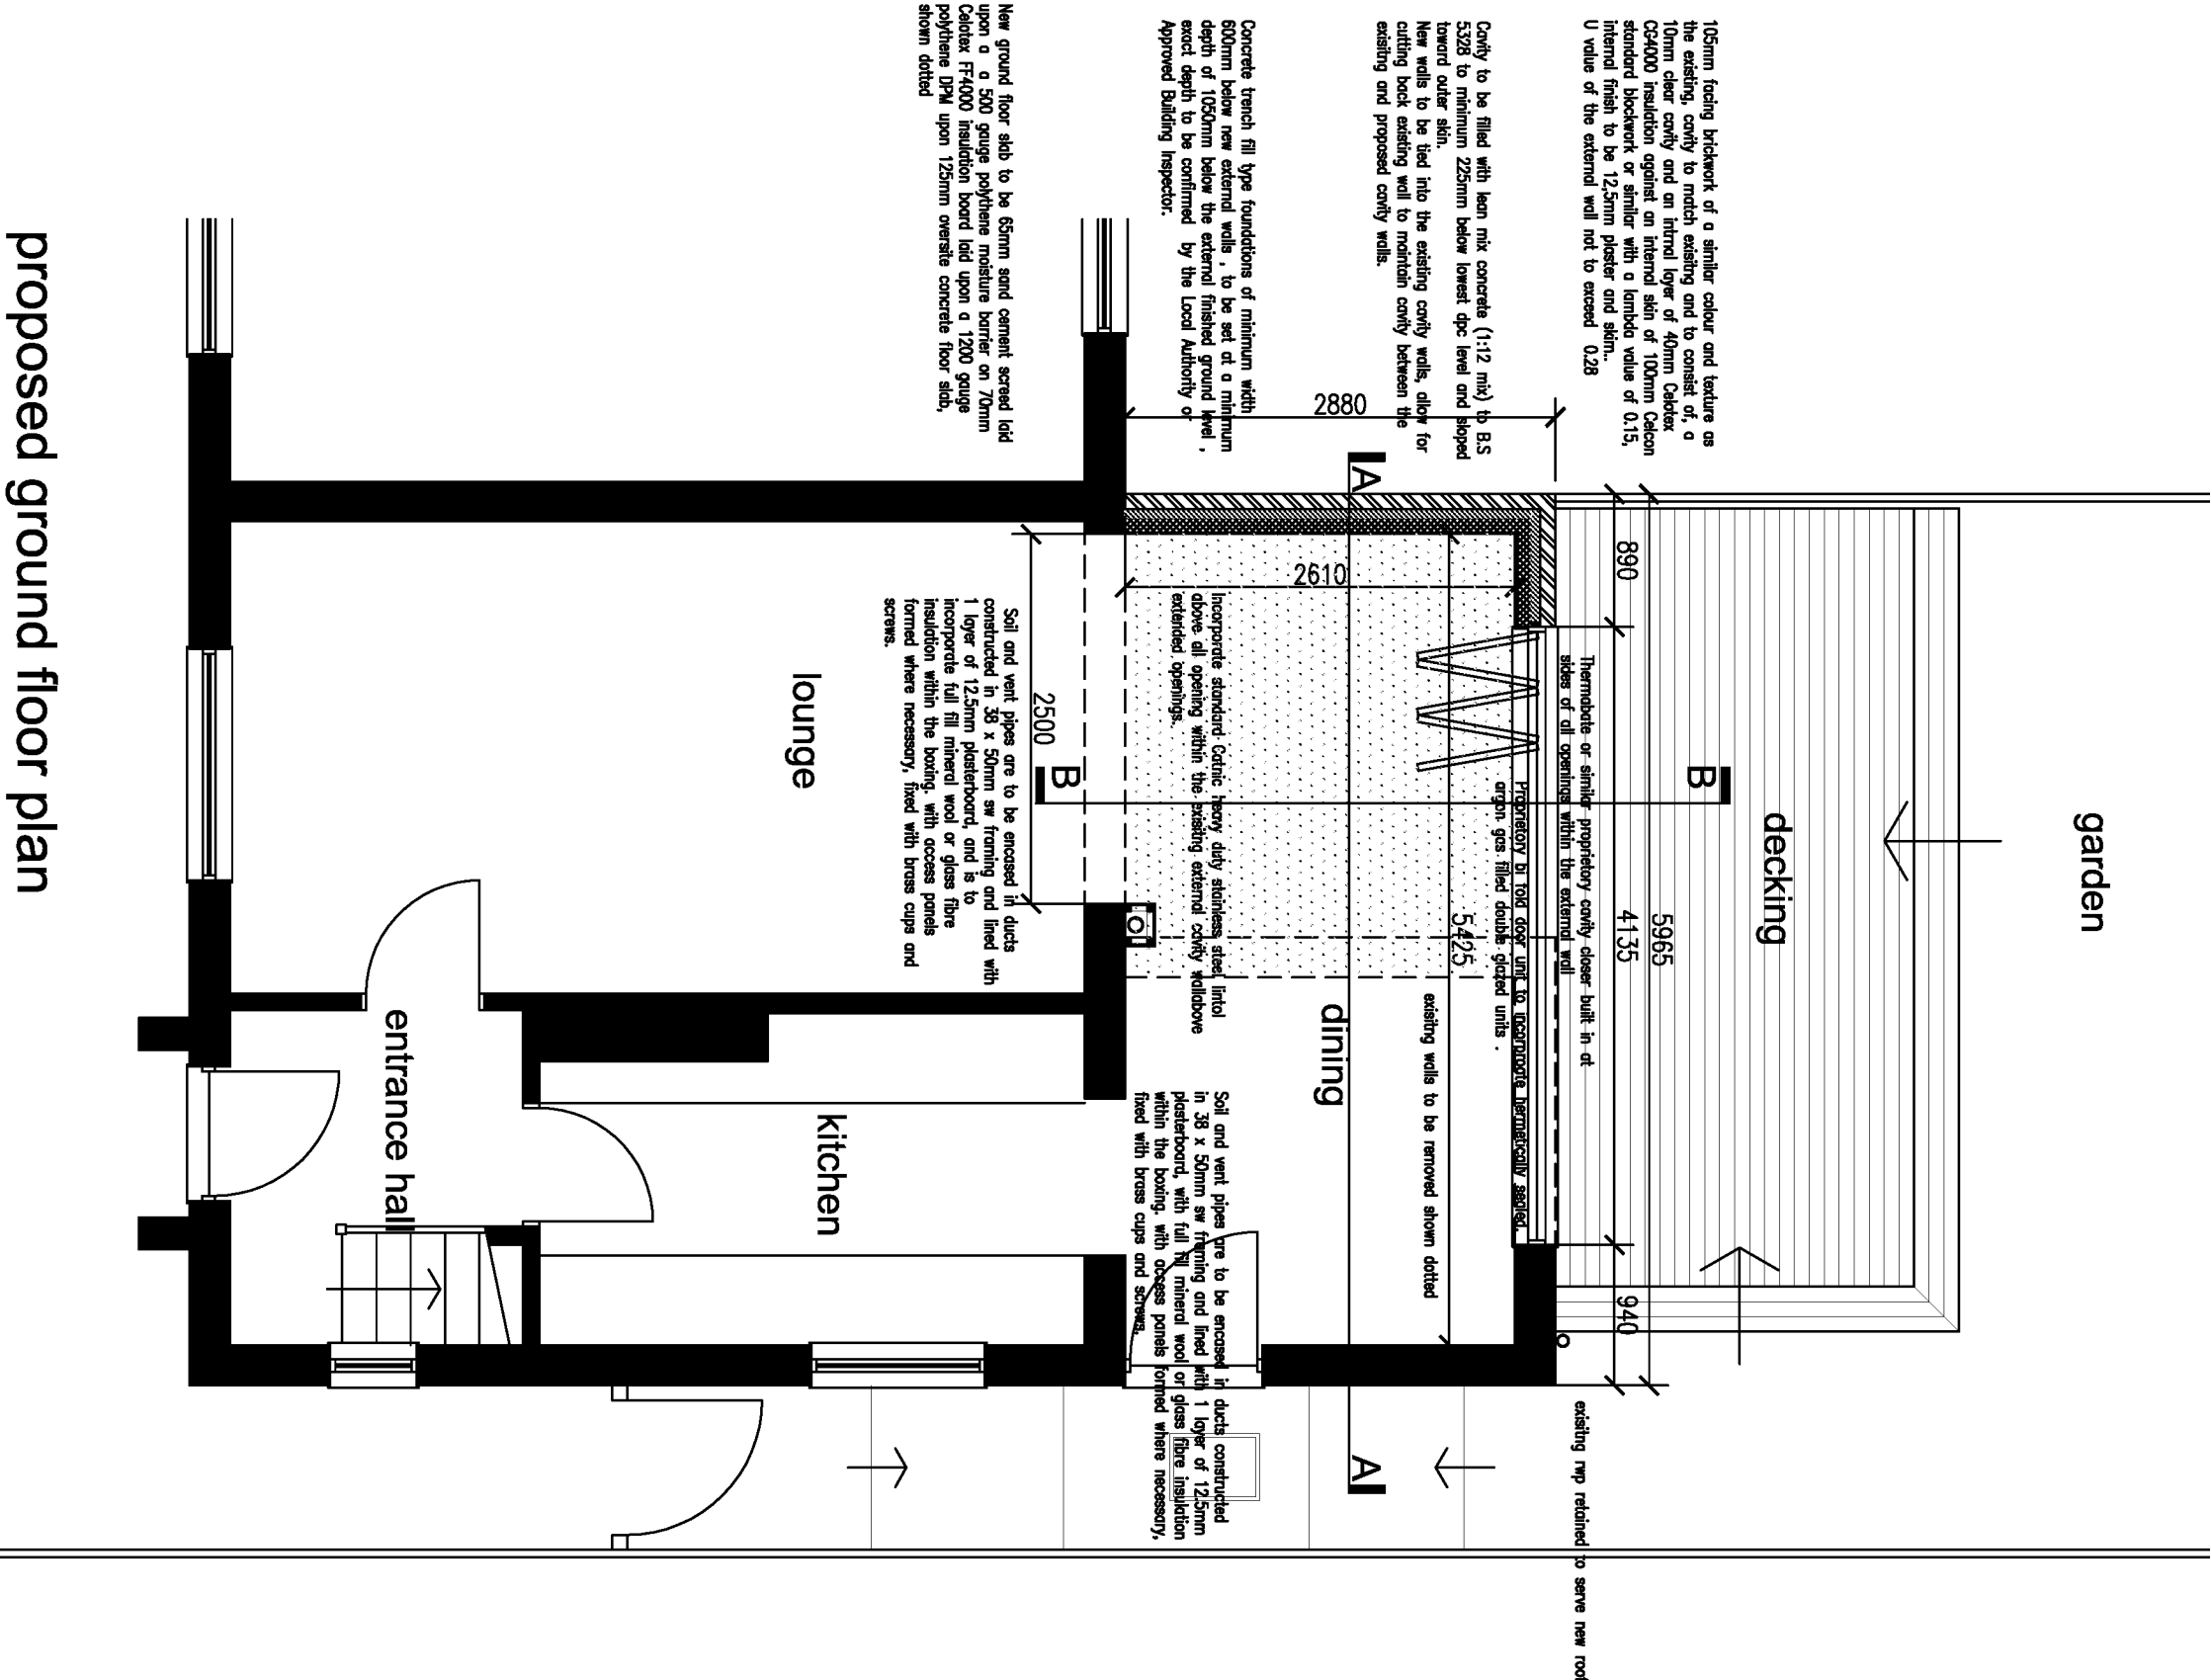

proposed ground floor plan
scale 1:50 @ A1 and 1:100 @ A3

Skyline Design Services									
Beechcroft, Lith Avenue, Horndean, Portsmouth, PO8 0HA tel: 07813 352897 e-mail: steve@skylinedesignservices@gmail.com									
project		drawn gjf		checked					
Proposed extension to 6 Foundry Road, Yapton, West Sussex		date 05-17		status pl					
detail		at scale as shown		a3 scale as shown		3019-01 rev			
existing elevation & plan site, location & proposed plan									
notes									
this drawing is the copyright of the Skyline Design Services Ltd and should not be reproduced or used for the execution of works without their permission. all dimensions to be checked or site prior to commencement of construction works and the architect notified of any discrepancy. figured dimensions are to be used in preference to scaled dimensions. no deviation from this drawing will be permitted without prior consent of this architect. all drawings are prepared subject to a full measured and structural survey of the buildings and site. all structural work is subject to the appointment of a structural engineer to confirm and agree the structural proposals. os promap licence no. 100020449.									
scale width 100mm @ a1 - 50mm @ a3									