




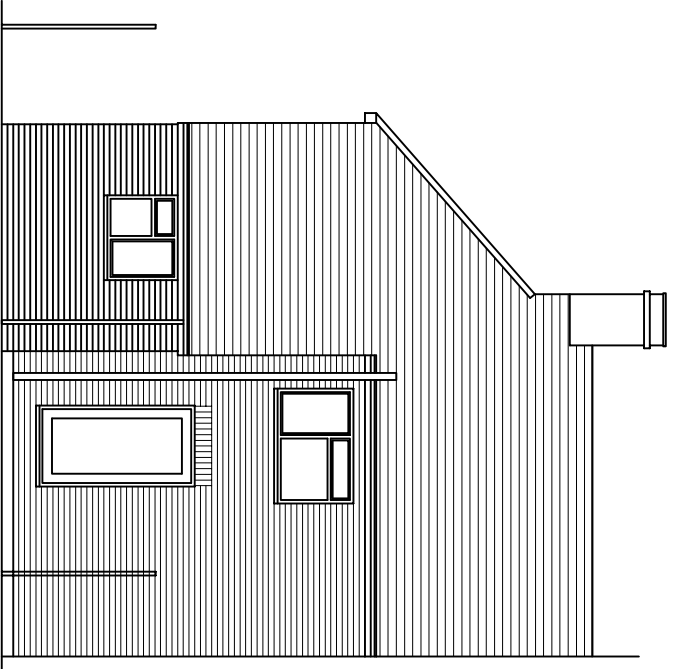


existing South rear elevation
scale 1:100 @ A1 and 1:200 @ A3

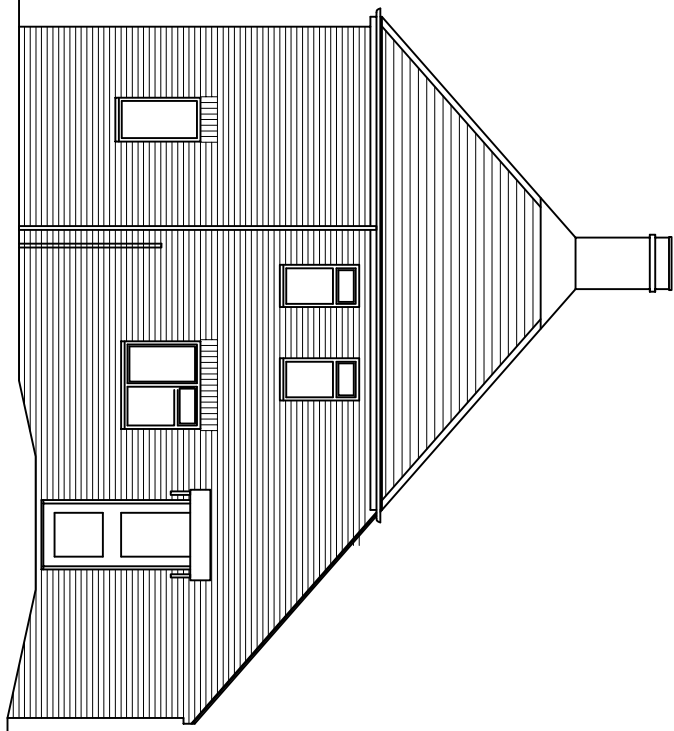


existing West side elevation
scale 1:100 @ A1 and 1:200 @ A3

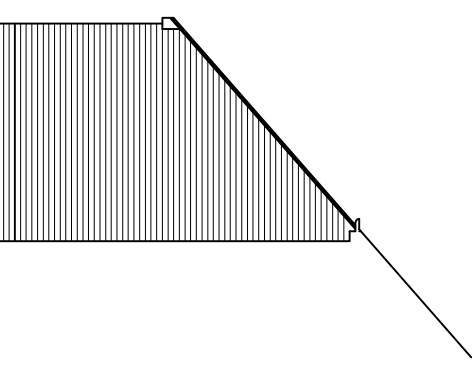



existing East side elevation
scale 1:100 @ A1 and 1:200 @ A3

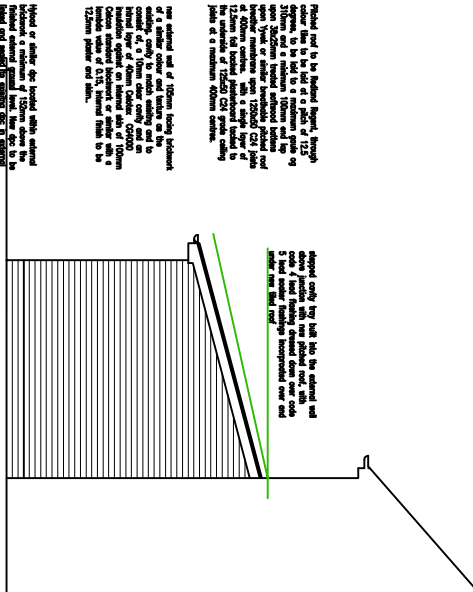



proposed East side elevation
scale 1:100 @ A1 and 1:200 @ A3

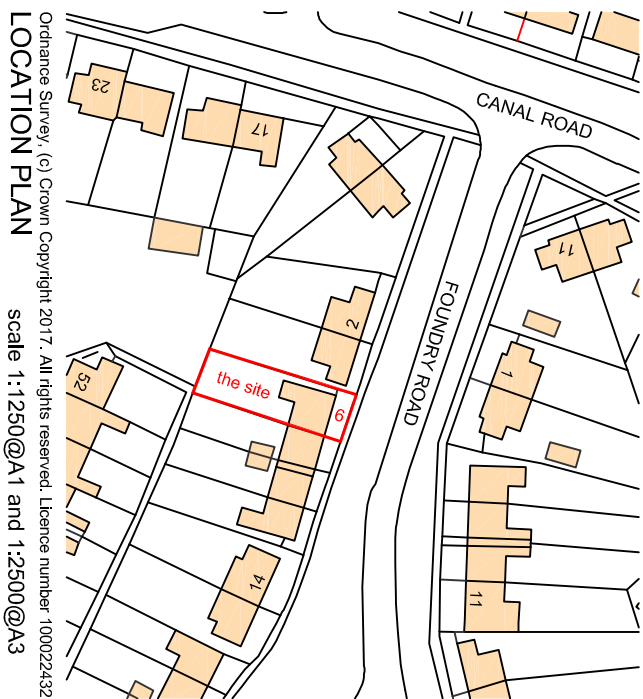


LOCATION PLAN
scale 1:1250@A1 and 1:2500@A3

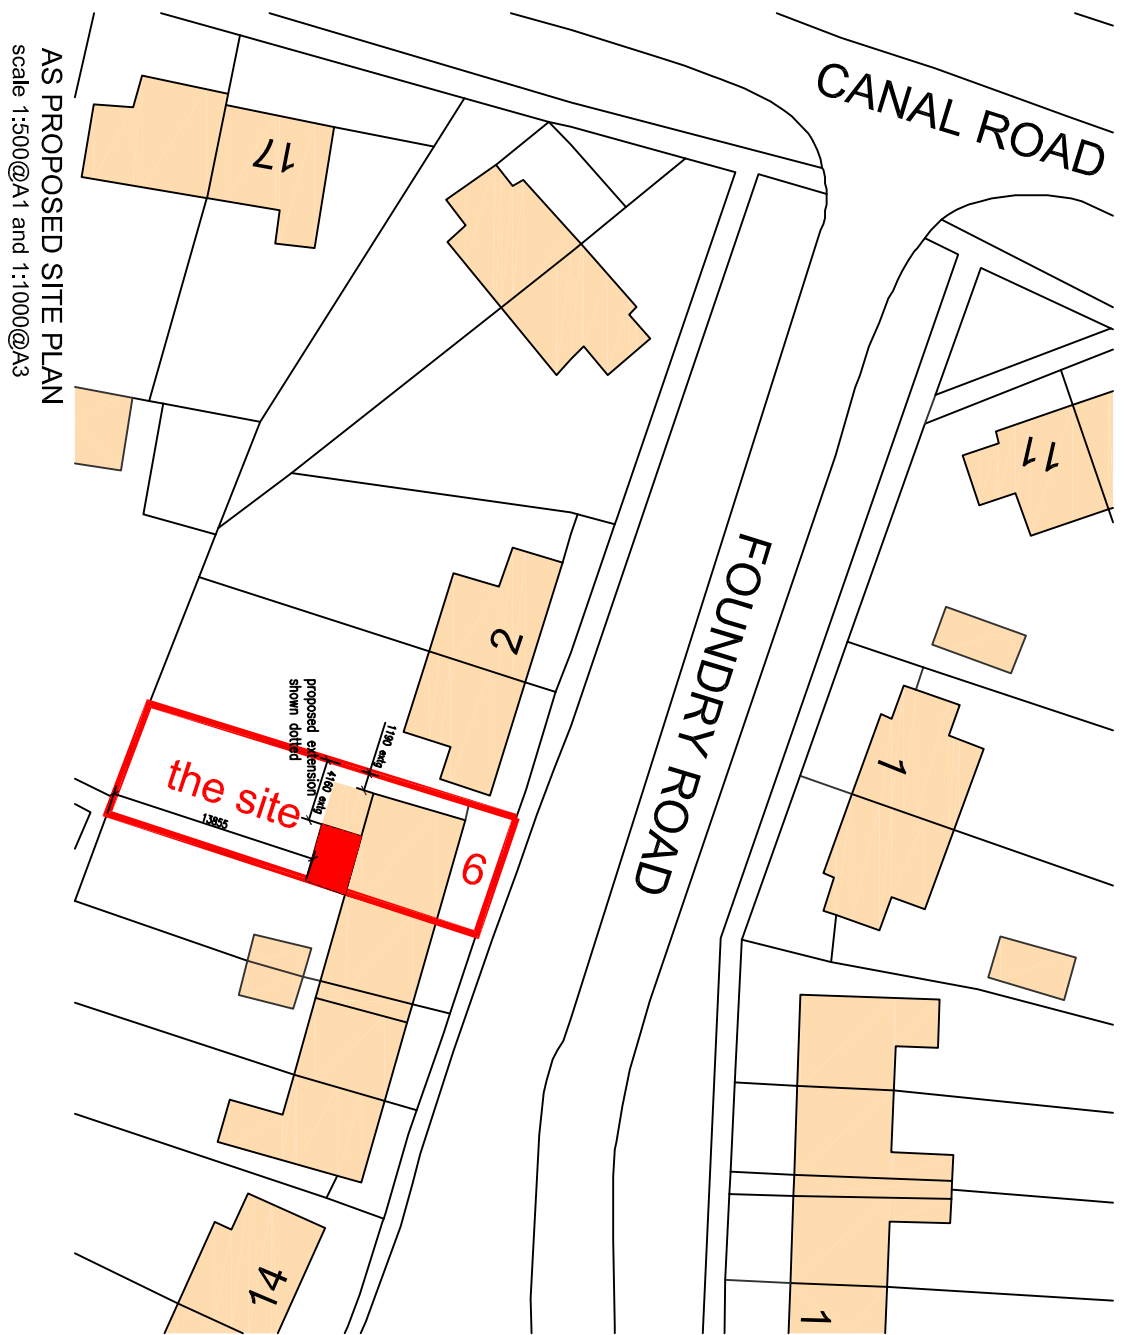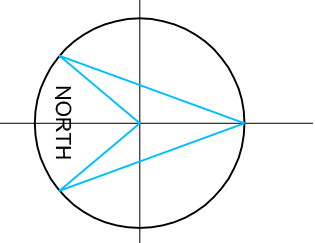


AS PROPOSED SITE PLAN
scale 1:500@A1 and 1:1000@A3

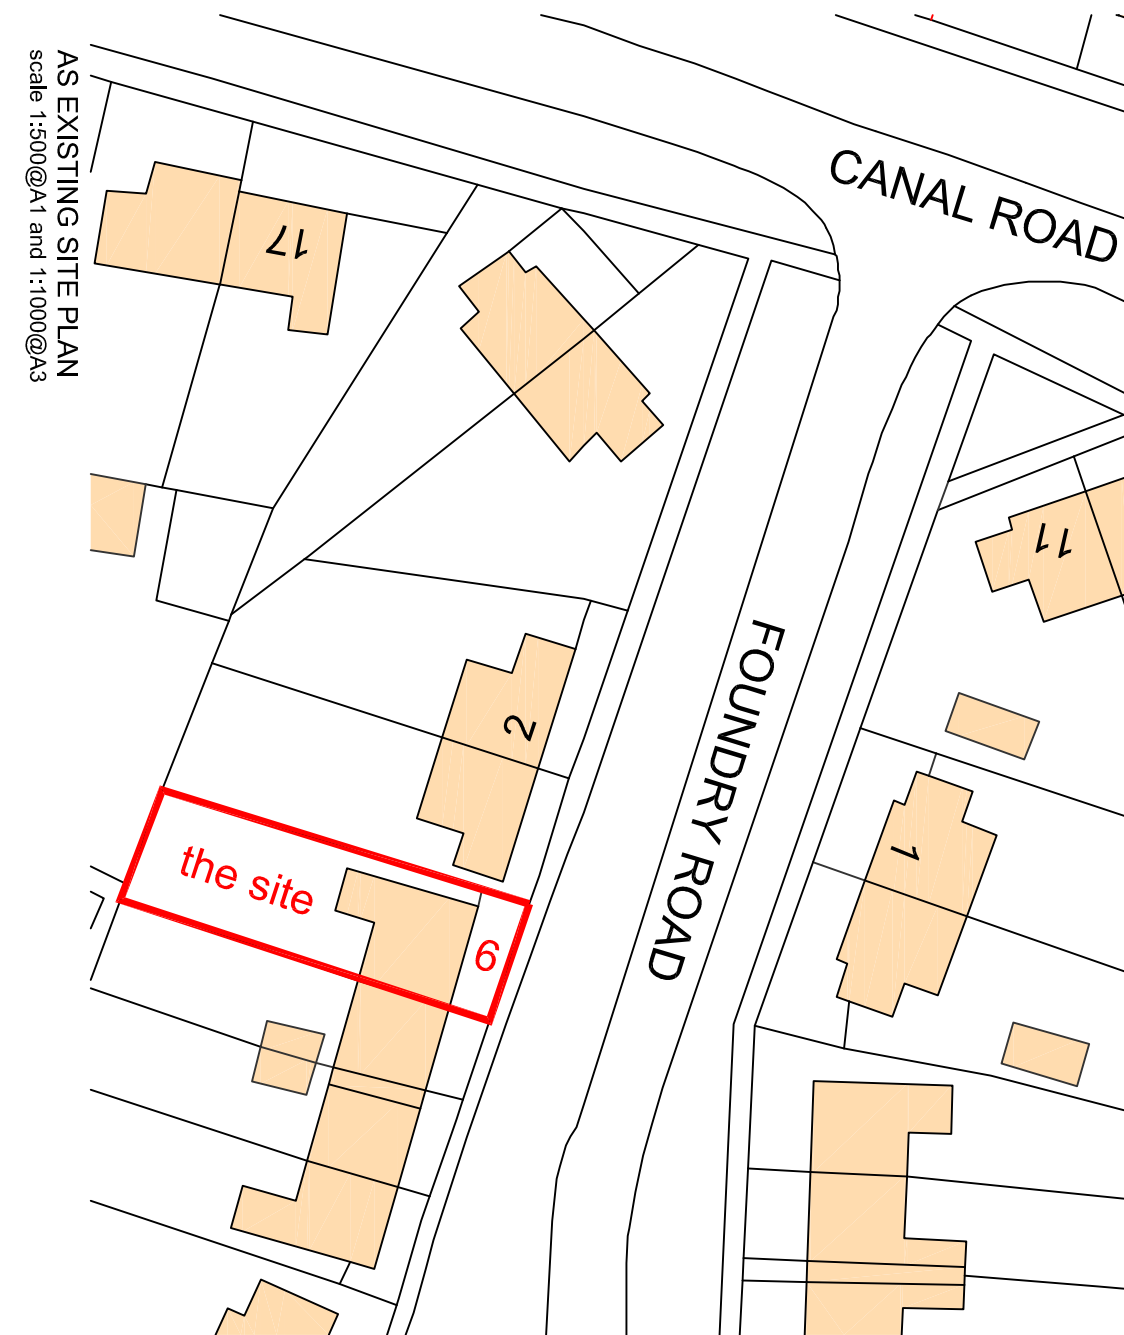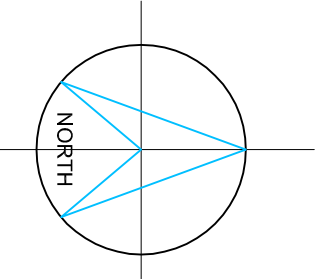

AS EXISTING SITE PLAN
scale 1:500@A1 and 1:1000@A3

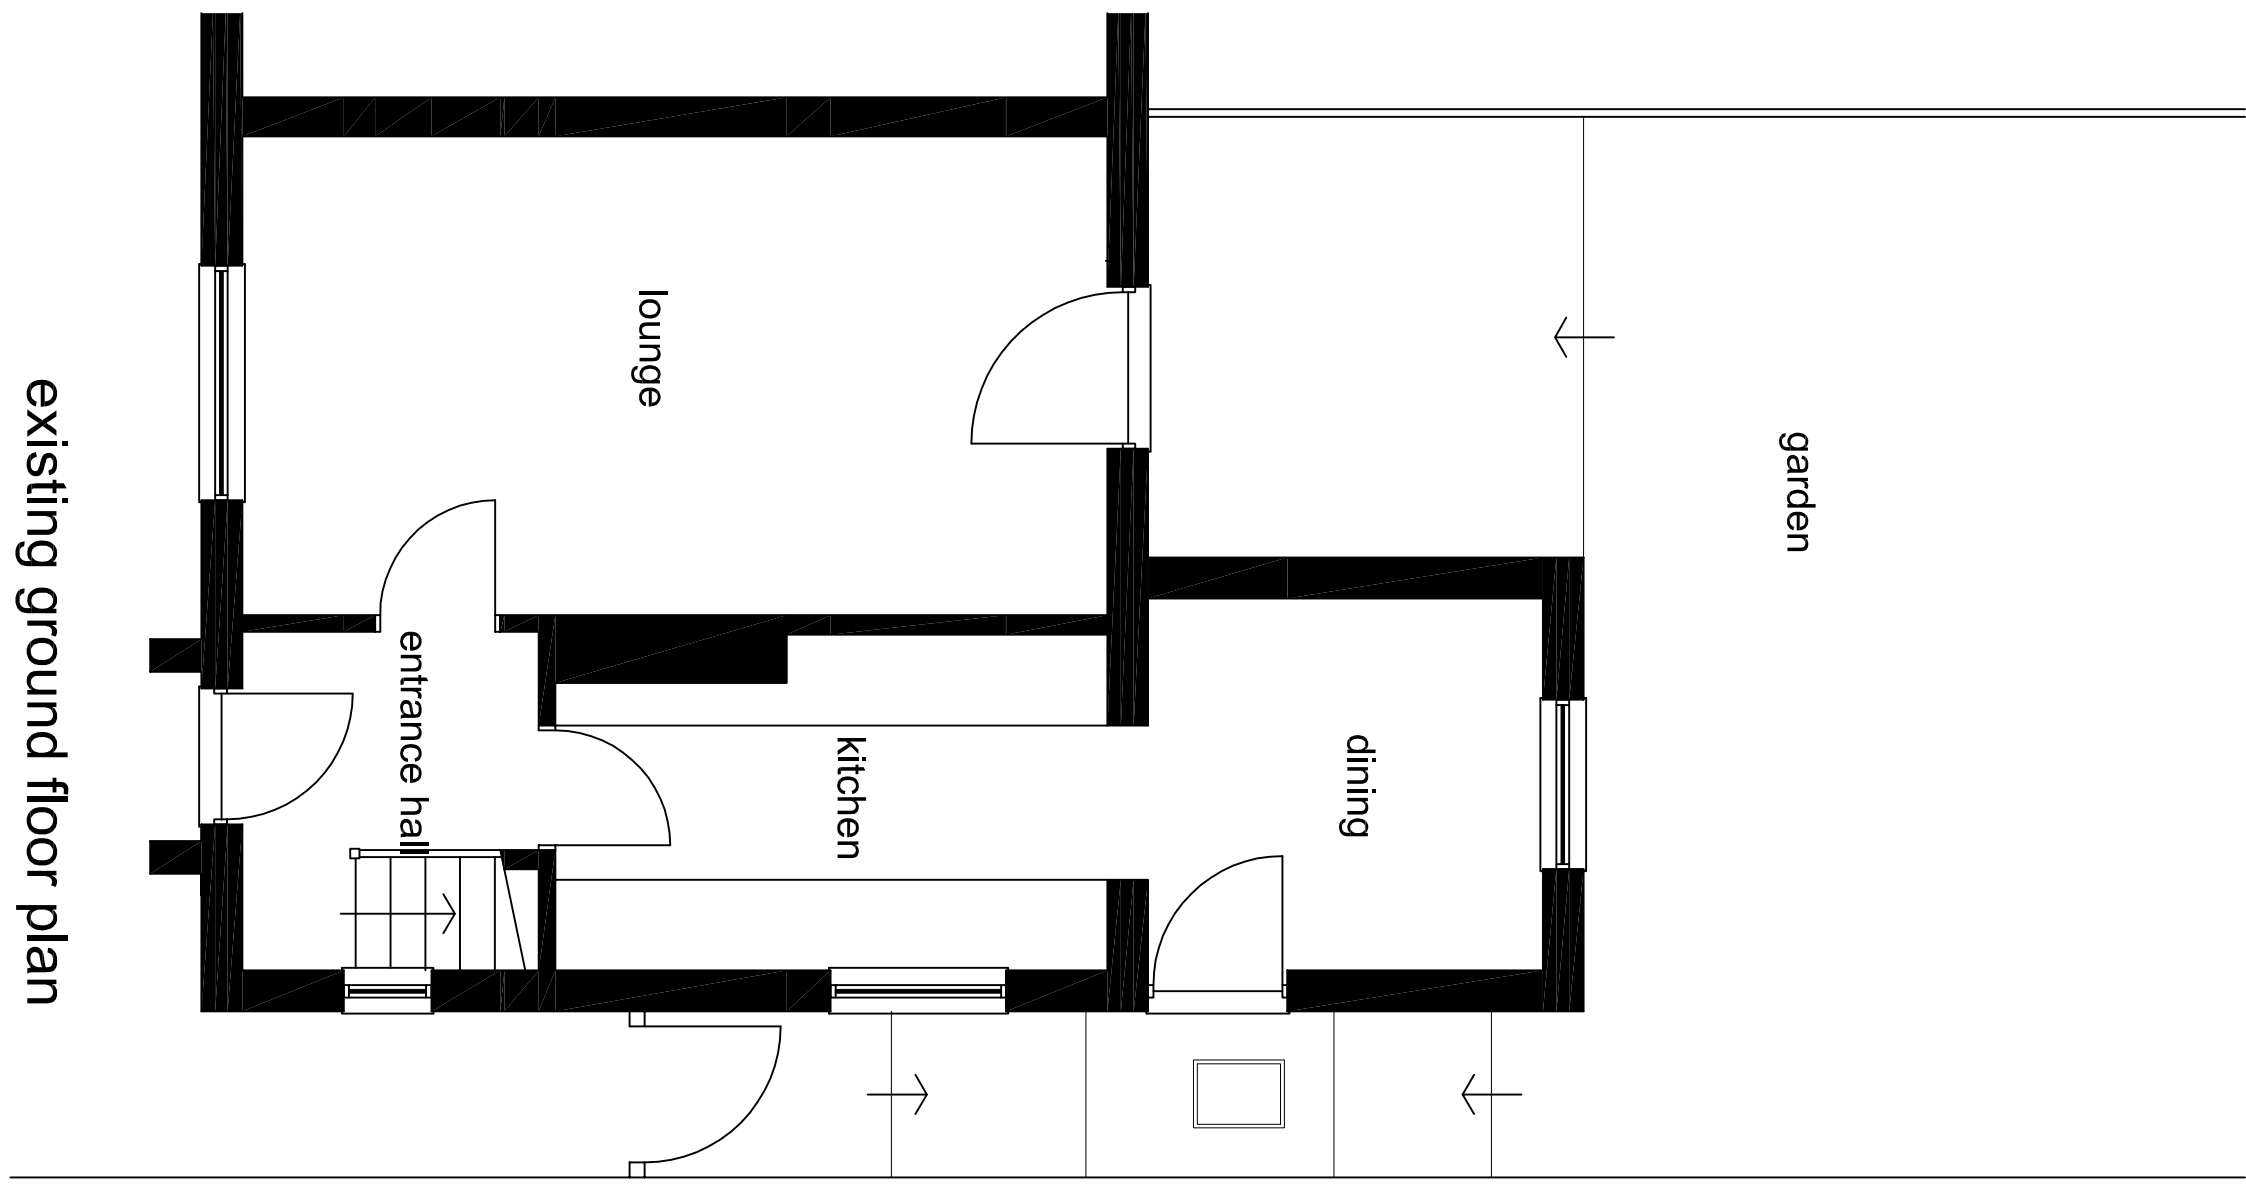

existing ground floor plan
scale 1:500 @ A1 and 1:1000 @ A3

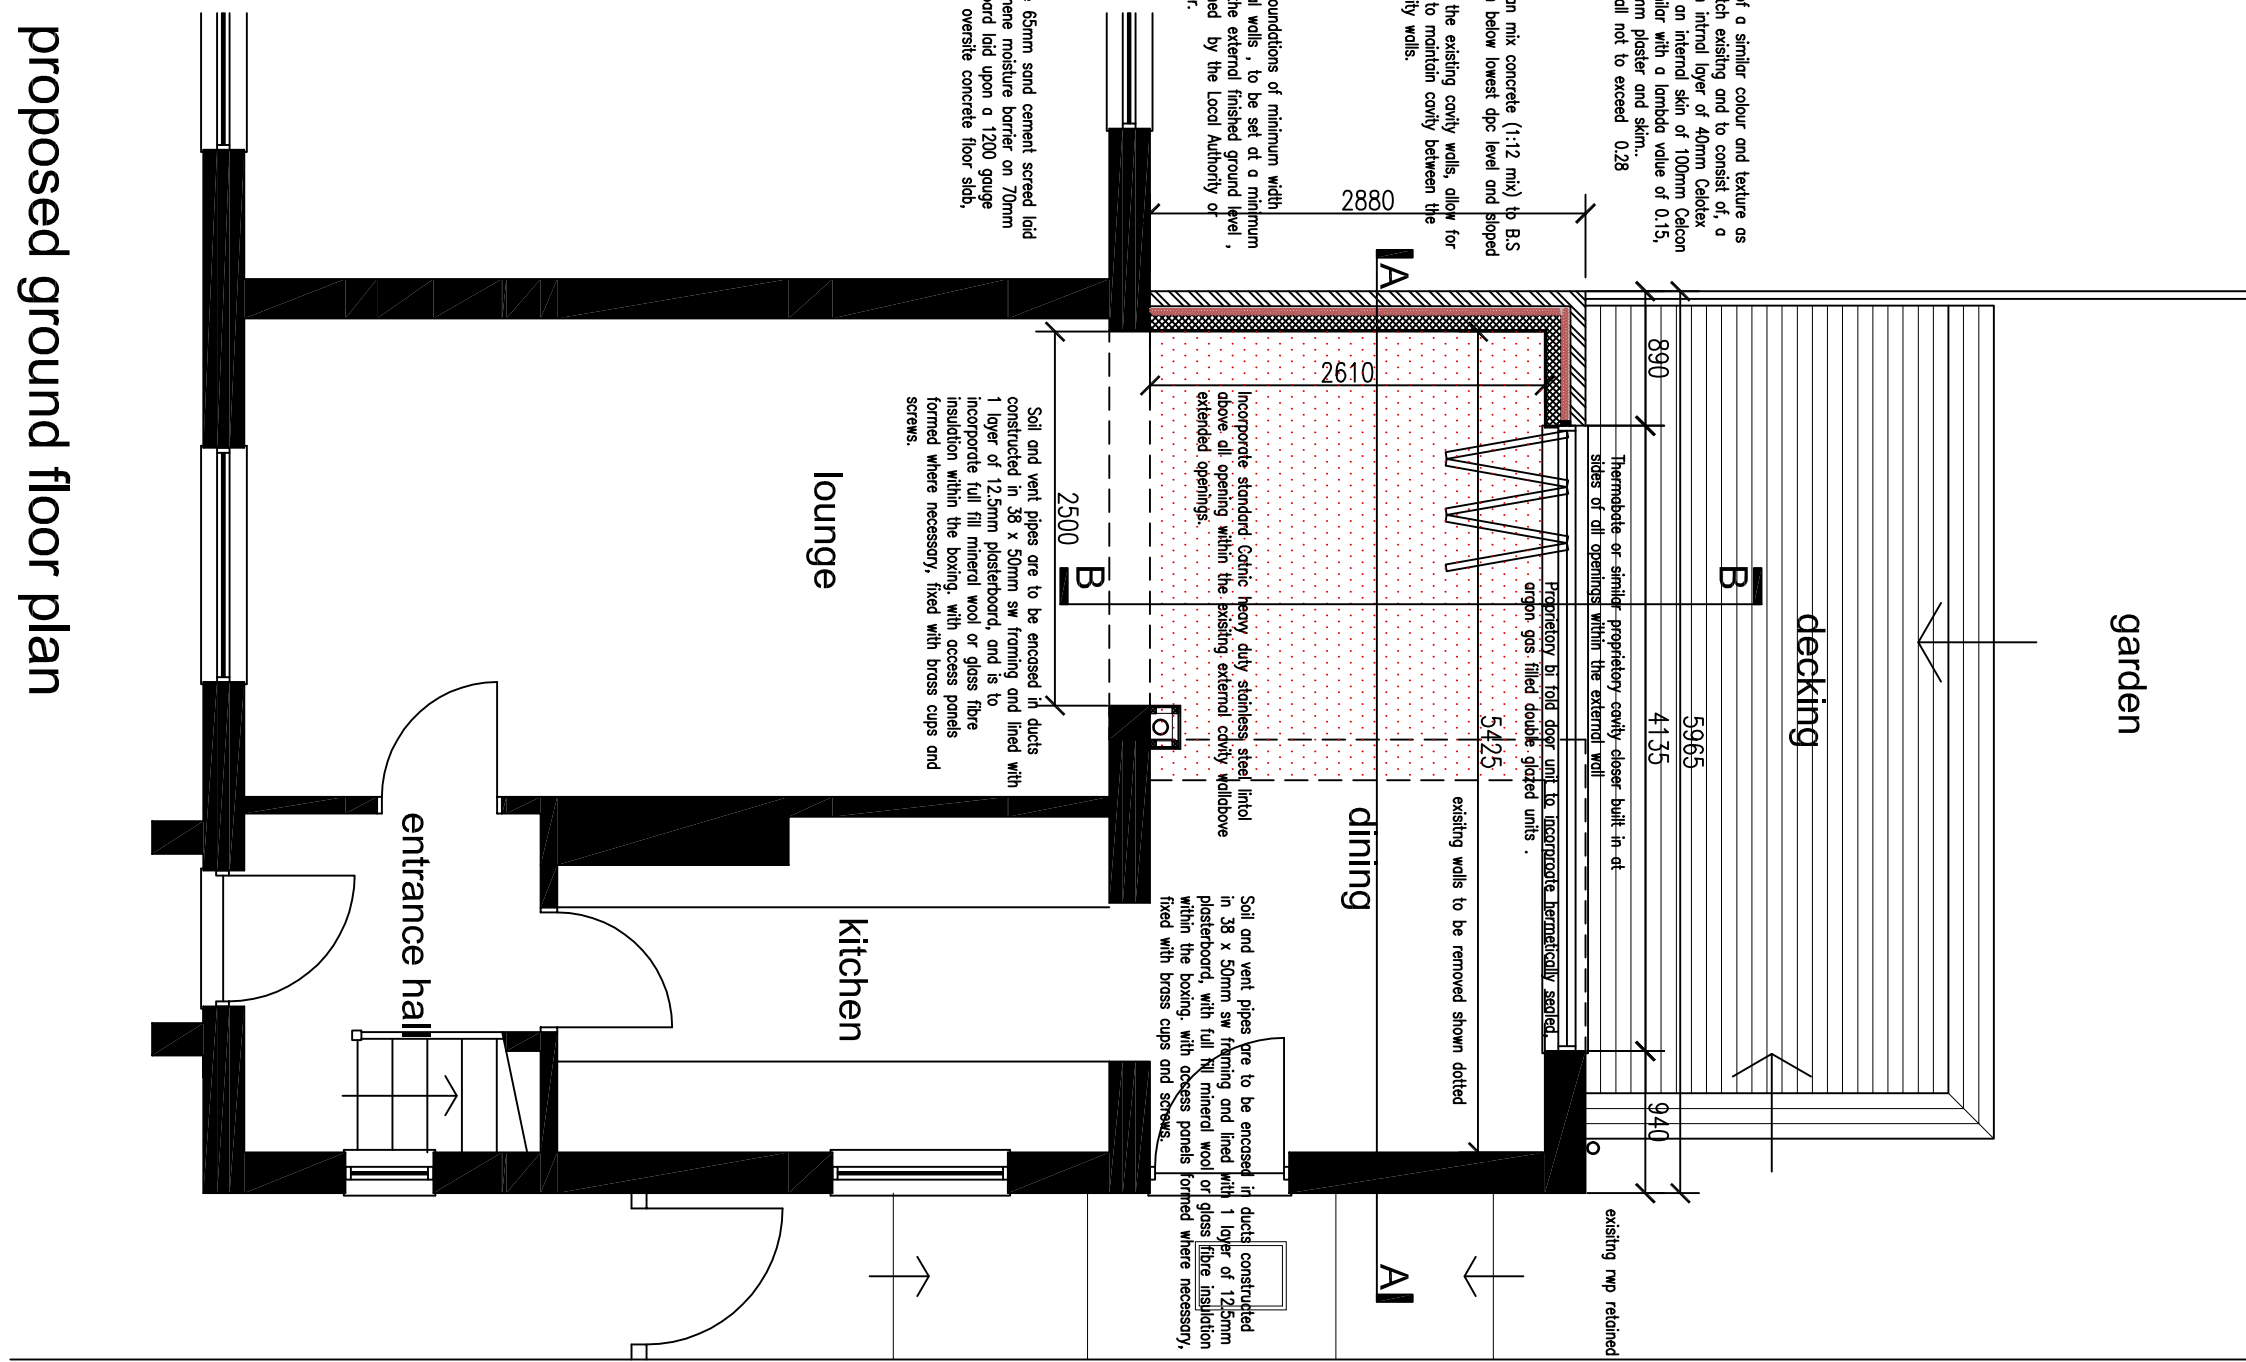

proposed ground floor plan
scale 1:500 @ A1 and 1:1000 @ A3

revision	notes	date	drawn	check	revision	notes	date	drawn	check	revision	notes	date	drawn	check	notes
A	existing & proposed East elevations and proposed site plan added	25-07-17	sgf												
this drawing is the copyright of the Skyline Design Services Ltd, and must not be reproduced in whole or part or used for the execution of works without their permission. all dimensions to be checked on site prior to commencement of construction works and the architect notified of any discrepancy. figured dimensions are to be used in preference to scaled dimensions. no deviation from this drawing will be permitted without prior consent of the architect. all drawings are prepared subject to a full measured and structural survey of the buildings and site. all structural work is subject to the appointment of a structural engineer to confirm and agree the structural proposals. os promap licence no. 100020449.															
scale width 100mm @ a1 - 50mm @ a3															
project 6 Foundry Road, Yapon, West Sussex															
drawn sgf															
date 05-17															
checked															
status pl															
existing elevation & plan															
a1 scale a3 scale															
3019-01															
A															

Skyline Design Services

Beechcroft,
Lith Avenue, Horndean, Portsmouth, PO8 0HA
tel: 07813 352887
e-mail: stevenskyline@designservices@gmail.com