




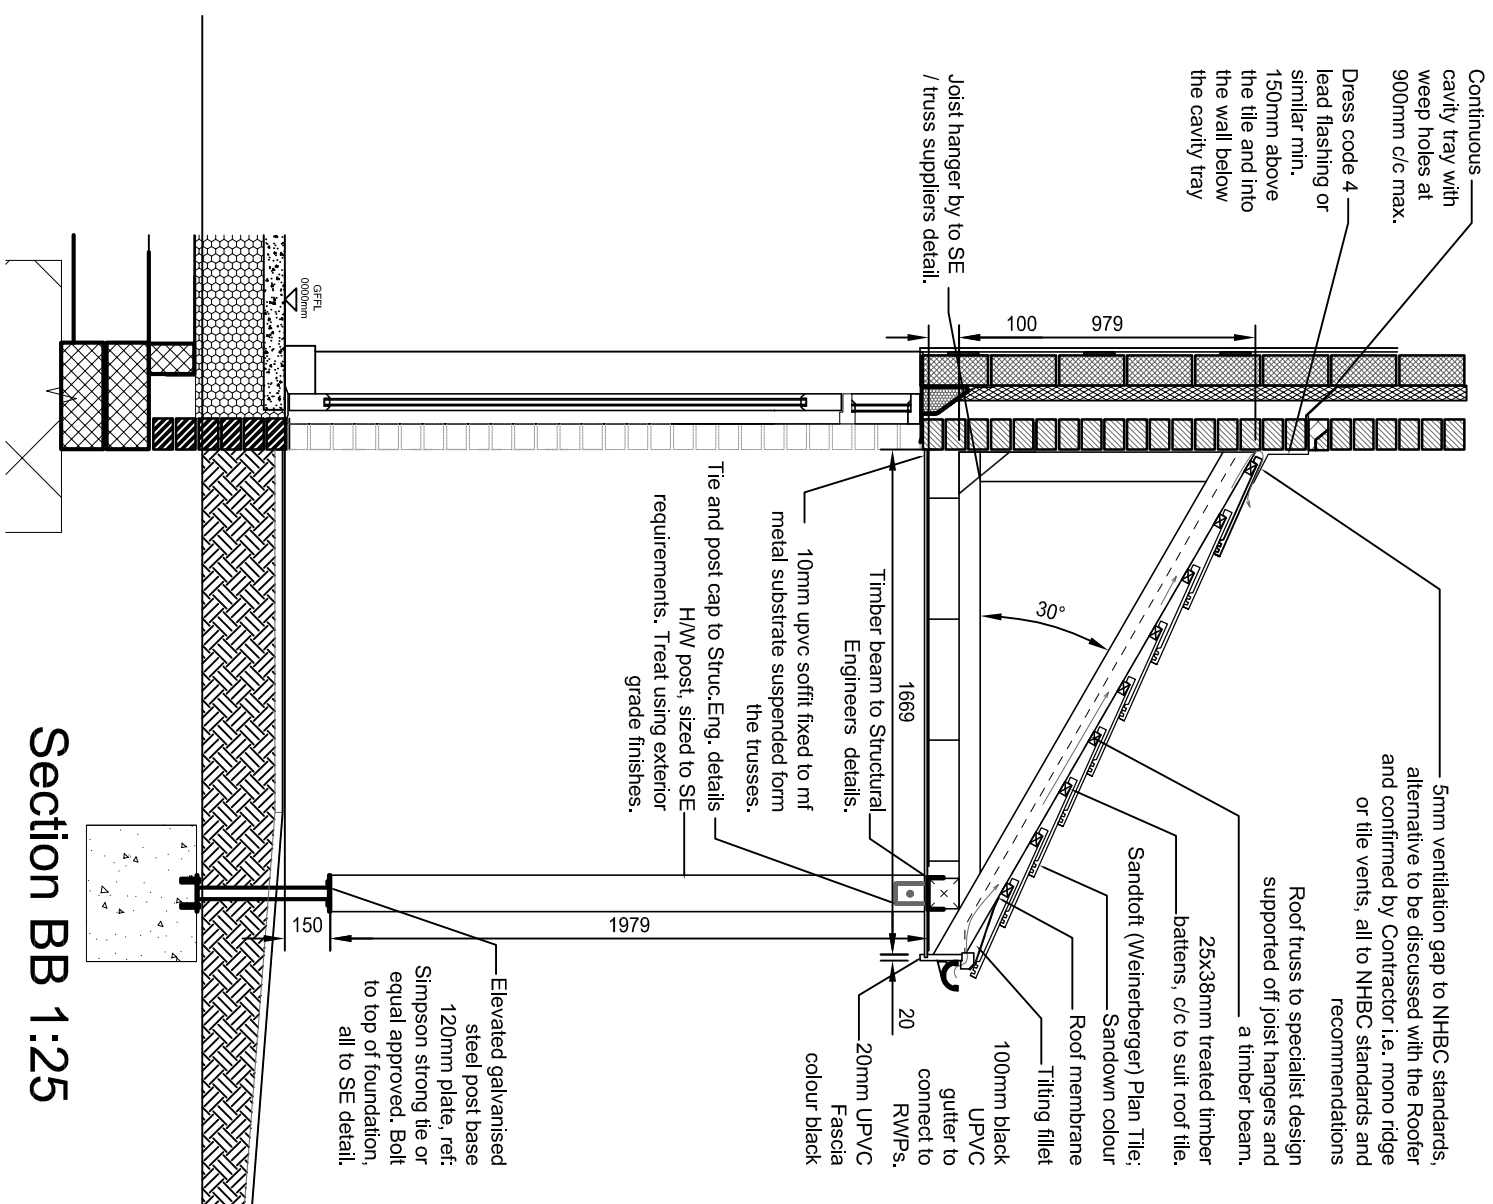


## Section BB 1:25

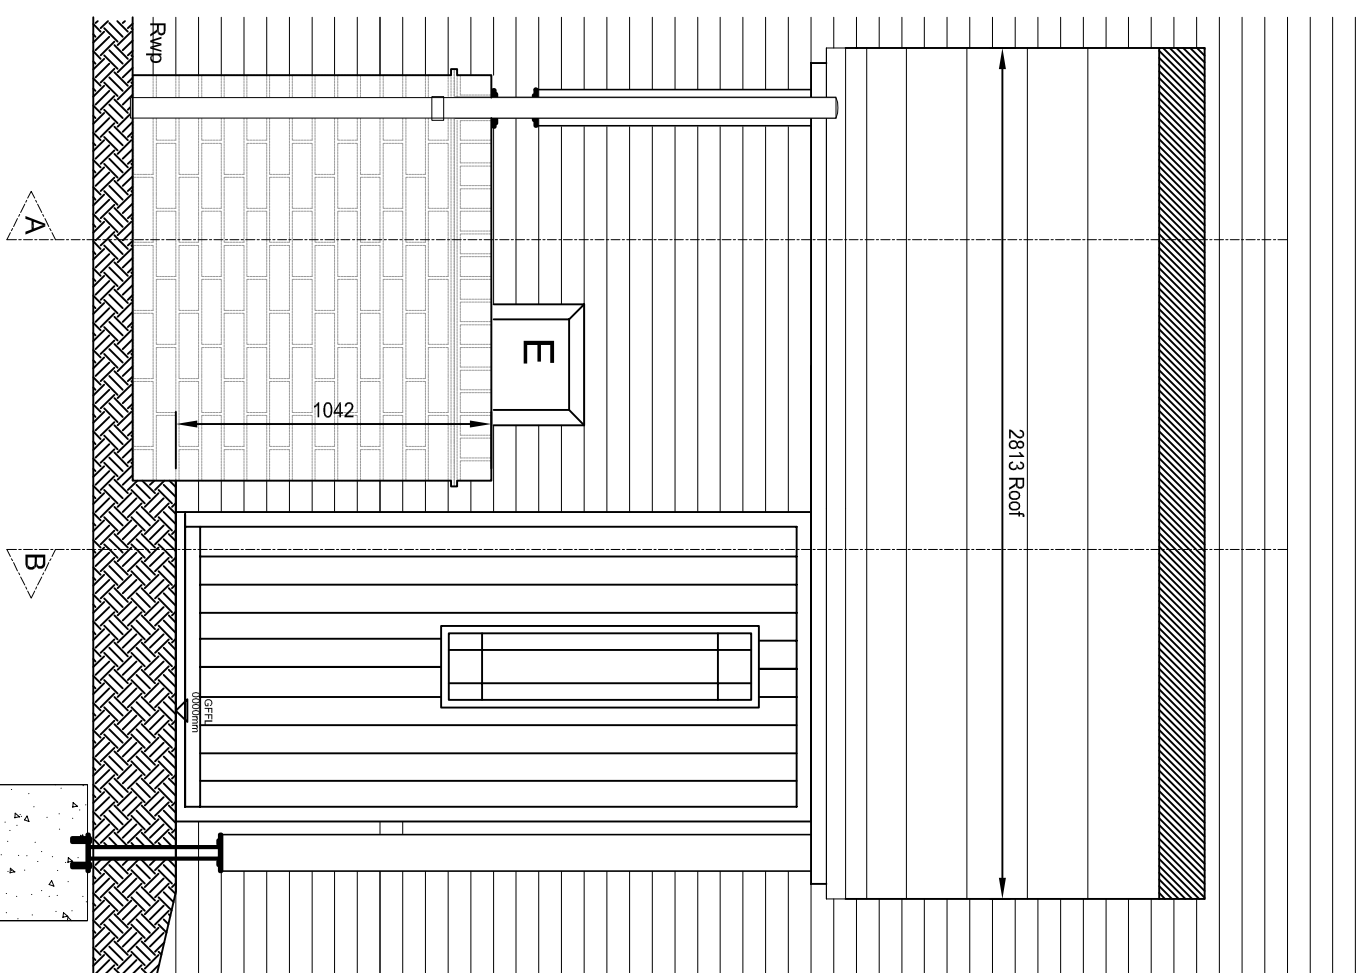


### Front Elevation 1:25

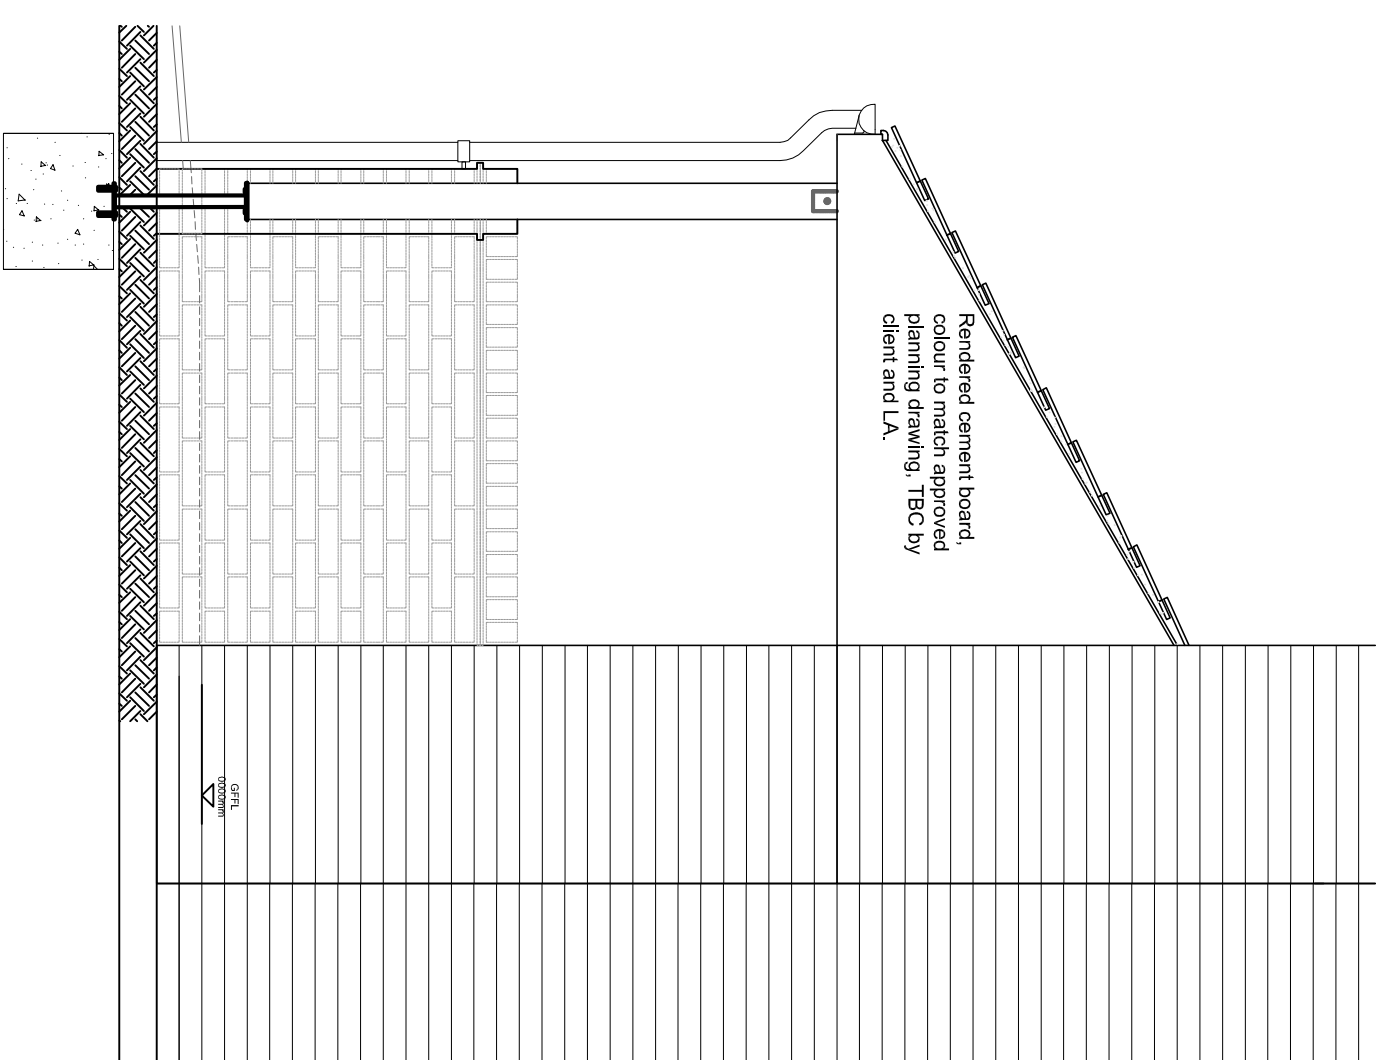

## Side Elevation 1:25

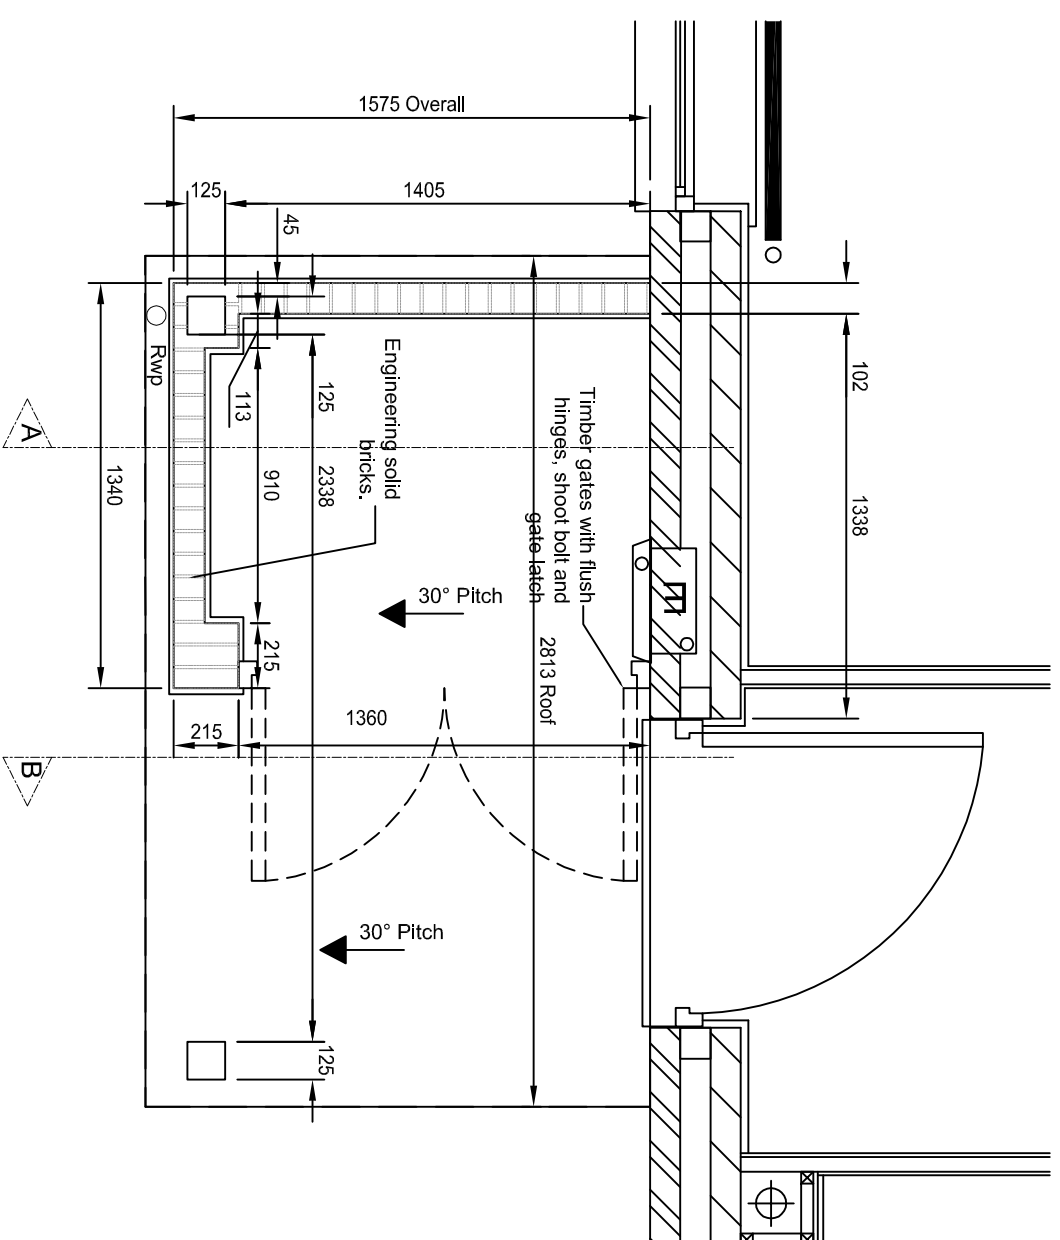

# Plan 1:25

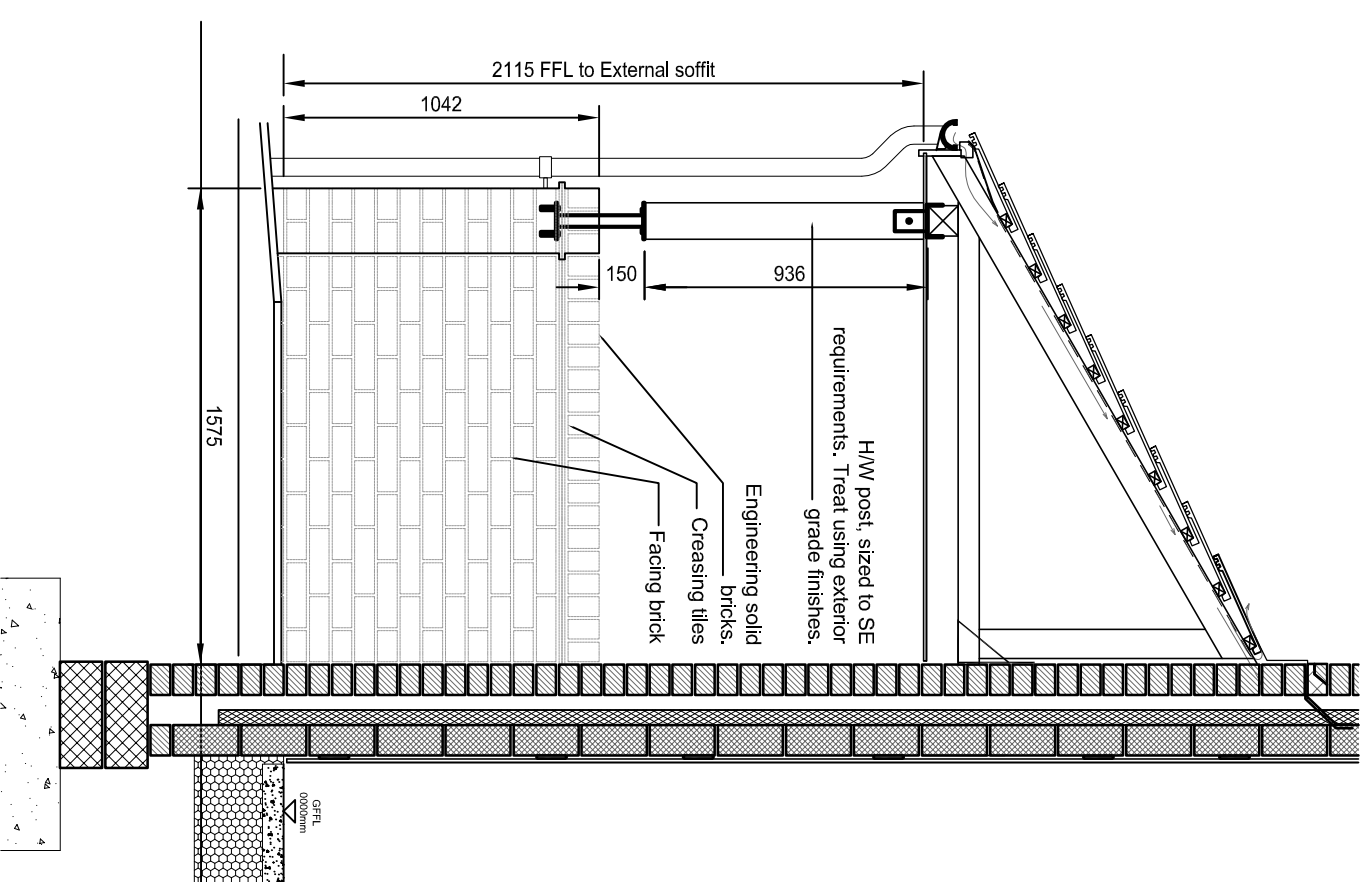

## Section AA 1:25

|             |                                                       |
|-------------|-------------------------------------------------------|
| Project     | 101-4097 - Drive Lane, Yaphon                         |
| Status      | PRELIMINARY FOR COMMENT                               |
| Client      | Barrett David Wilson Southern<br>Countryside Division |
| Sheet title | Detail 18 - Porch Detail 02                           |
| Scale       | 1:10 & 1:25@A3                                        |
| Date        | 06.07.2021                                            |
| Drawn       | MS                                                    |
| Checked     | AJB                                                   |
| Ref         | ARCH-4097-DETAIL 18                                   |

